


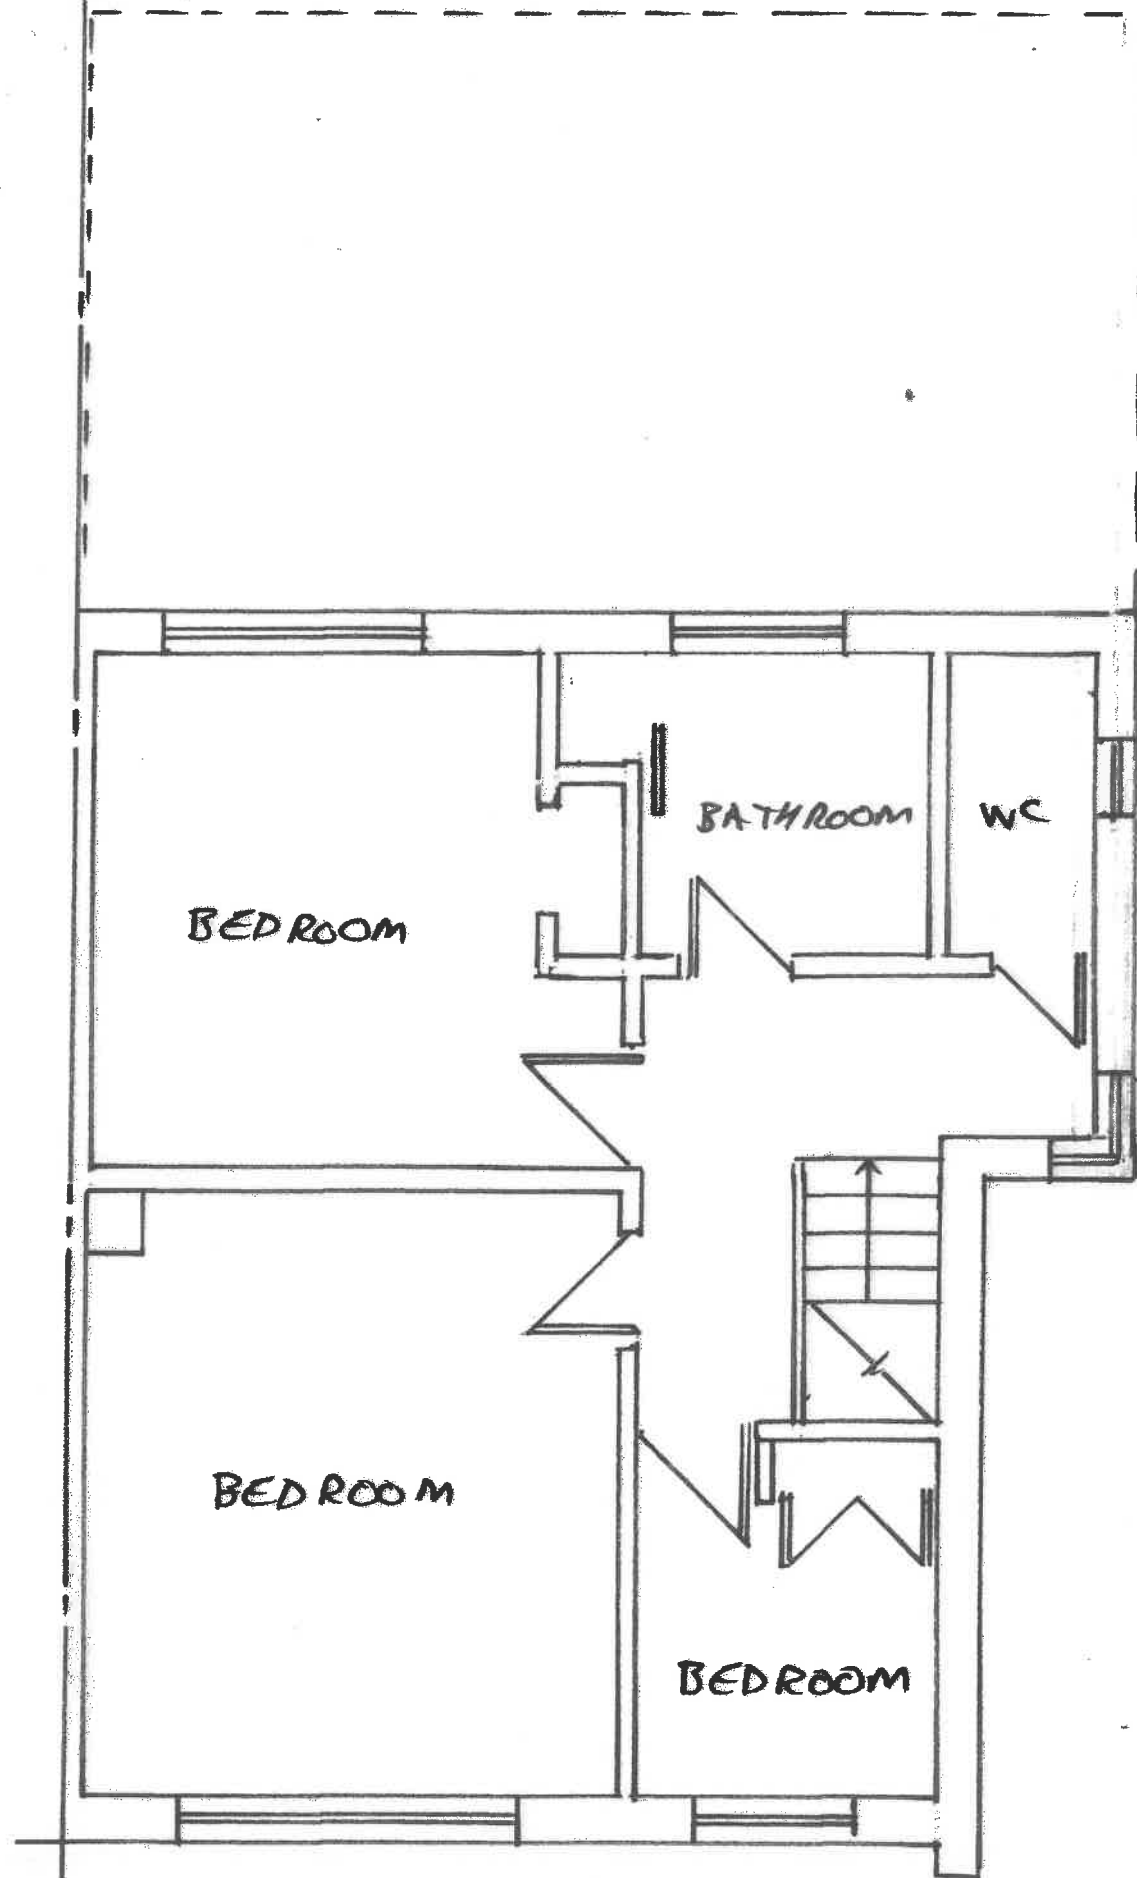

EXISTING FIRST FLOOR 1:50



DWG N°: SS/2023/002