


0 1 2 3 4 5m
DWG NO: SS/2023/005

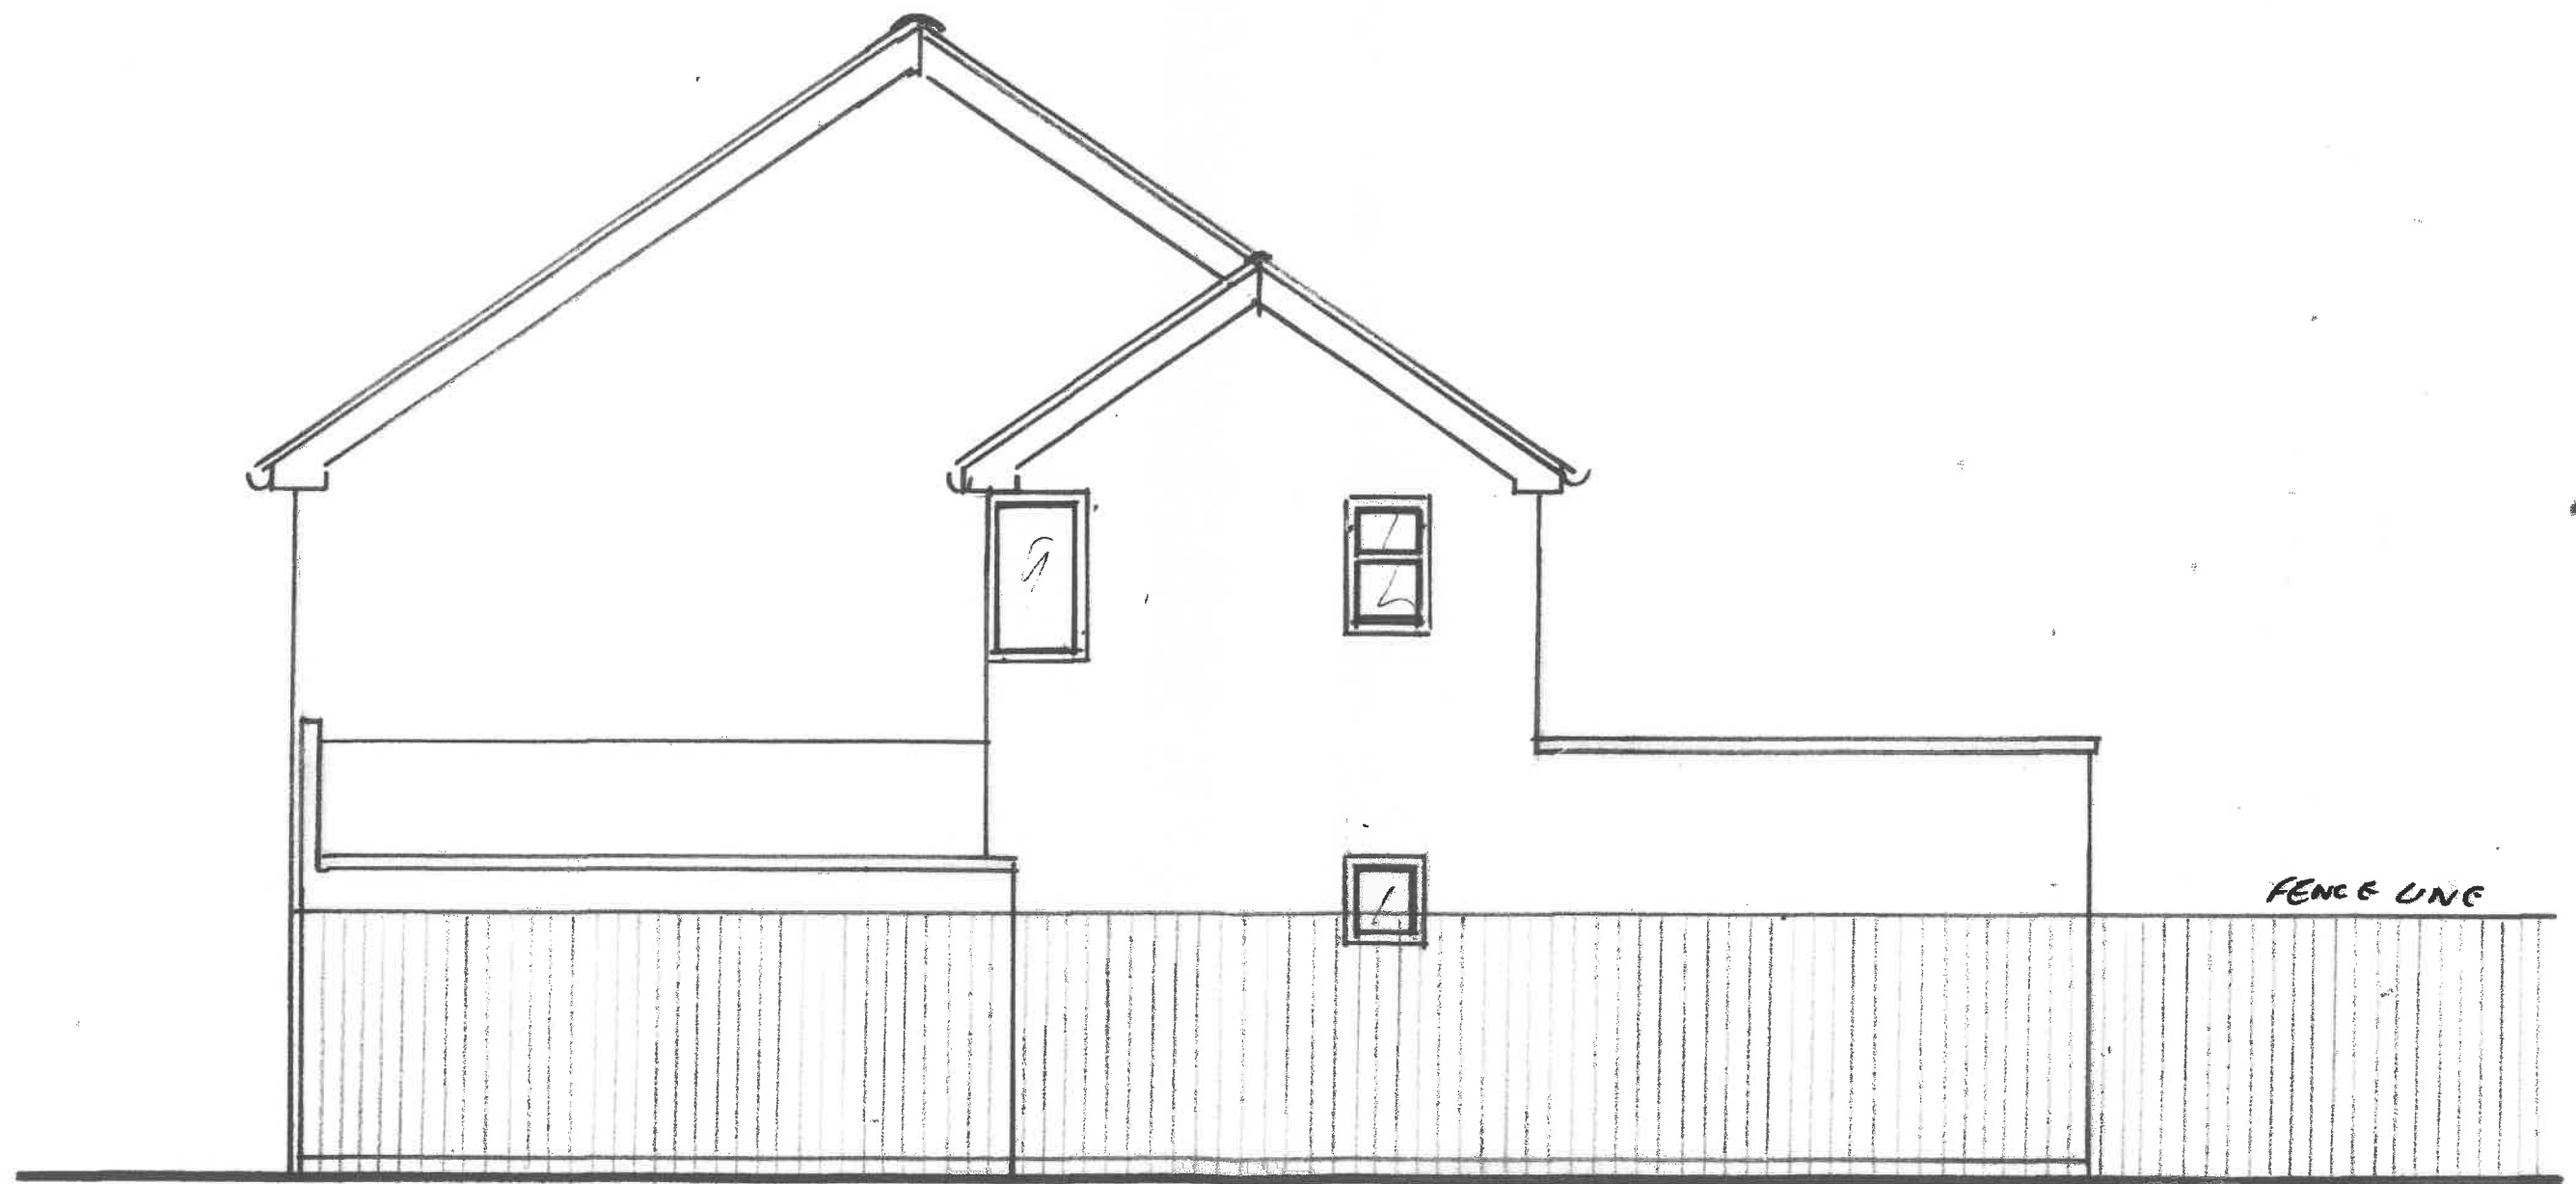

EXISTING SIDE ELEVATION 1:50