


0 1 2 3 4 5m

DWG NO: SS/2023/007

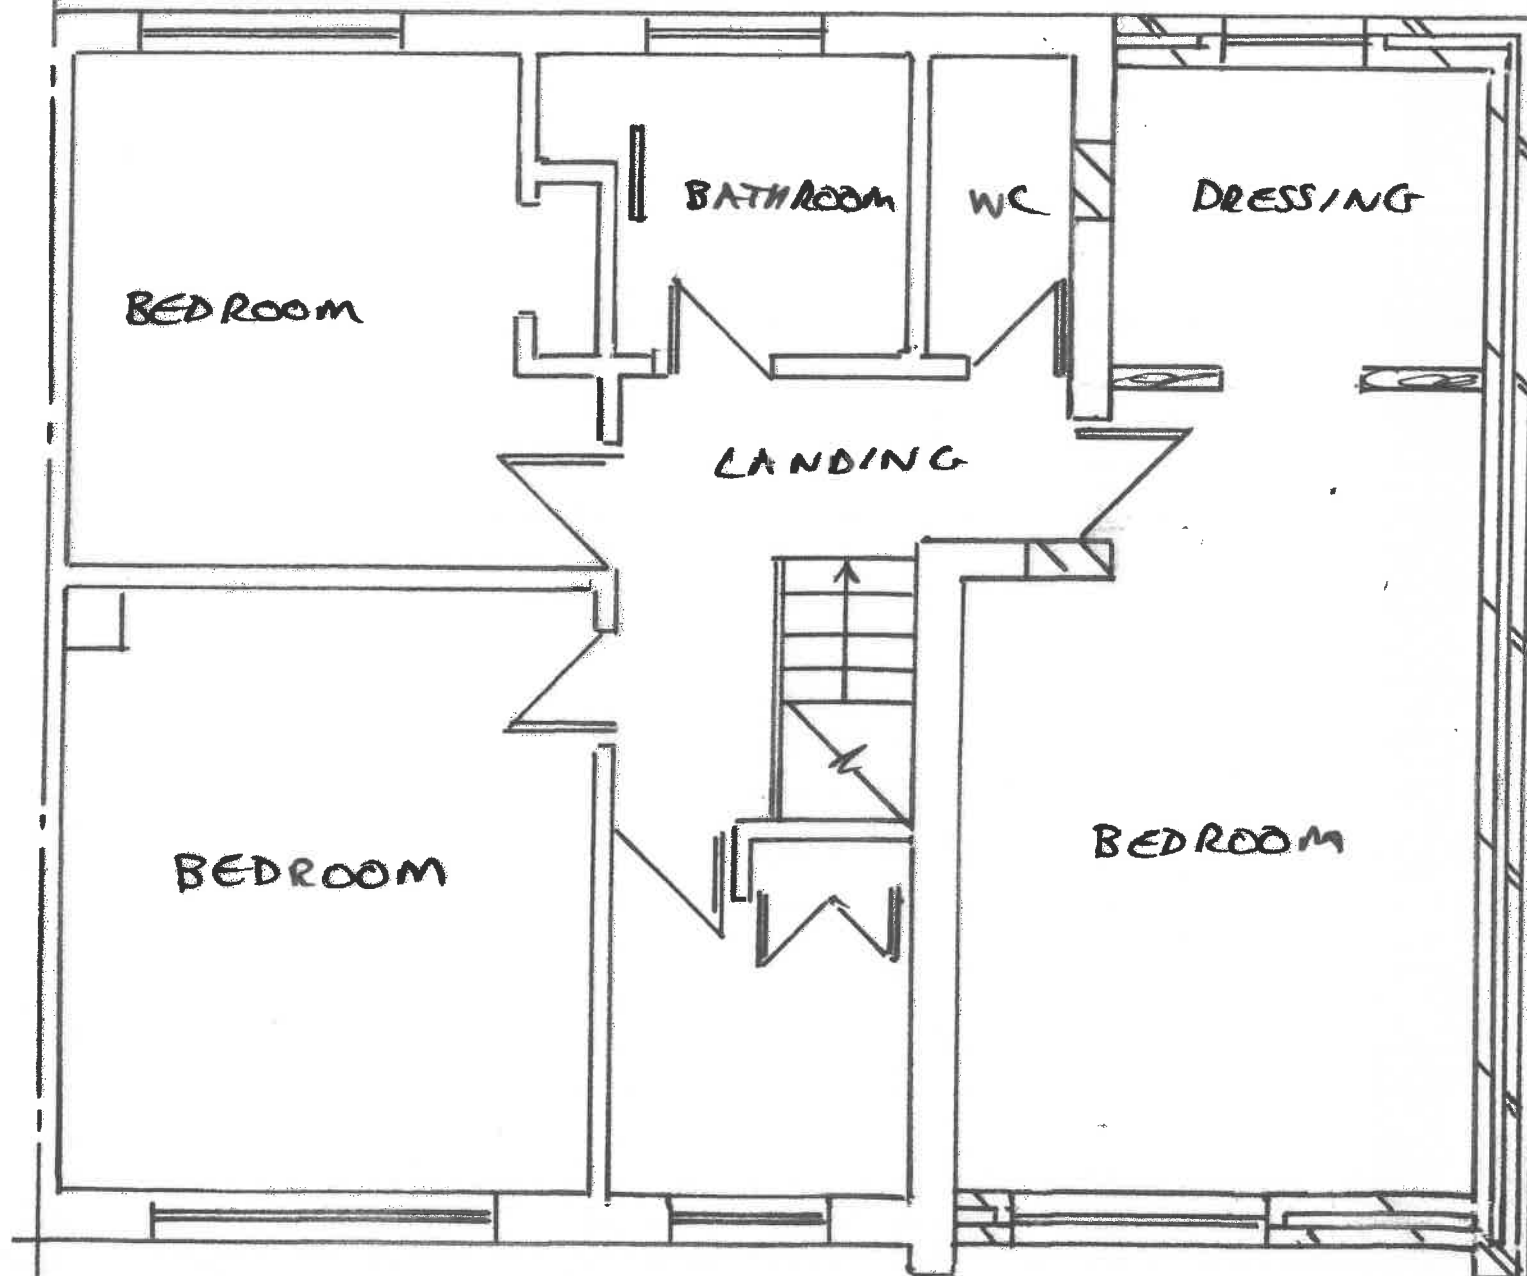

PROPOSED FIRST FLOOR 1:50