


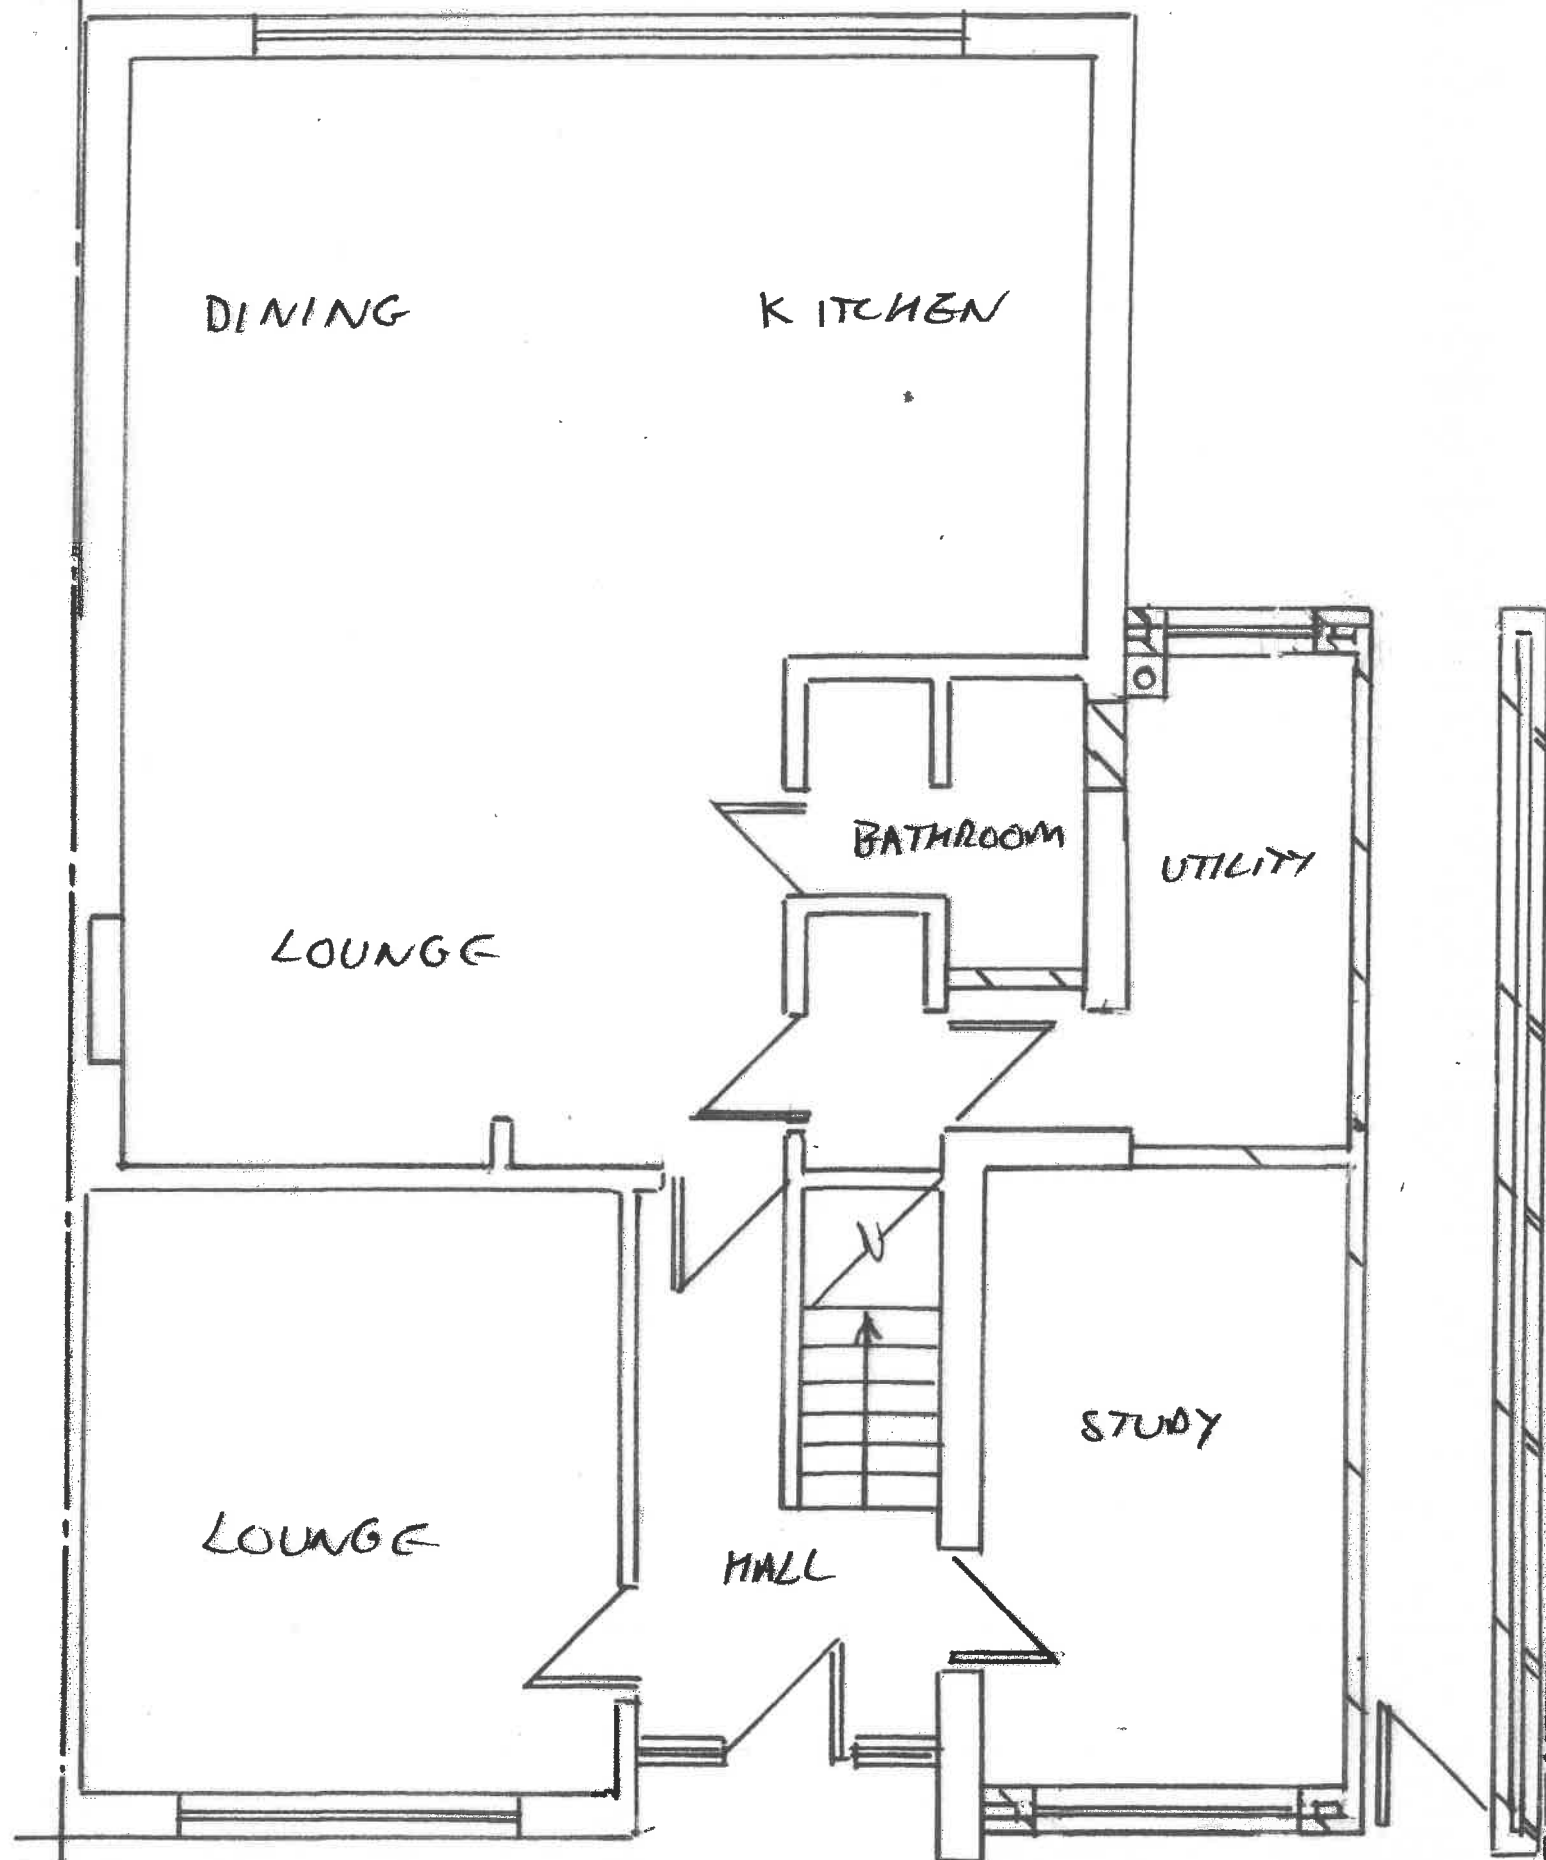

0 1 2 3 4 5m

DWG NO: SS/2023/006

PROPOSED GROUND FLOOR 1:50