
NEW FARM BUILDINGS AND FARMHOUSE
AT
MANOR FARM
NORTON-JUXTA-TWYCROSS, LEICS
for
Mr P G FALLOWES


FARM BUILDINGS - SIDE ELEVATIONS
Scale: 1: 200

Drawing: Ht/Side.01/200/280108


SANSOM HAMILTON & Co
Chartered Surveyors, Farm & Rural Business Consultants
The Estate Office, Barnsheath Farm, Appleby Magna,
Swadlincote, Derbyshire, DE12 7AJ
Tel: 01530 272791 Fax: 01530 272110
E-mail: enquiries@sansomhamilton.co.uk

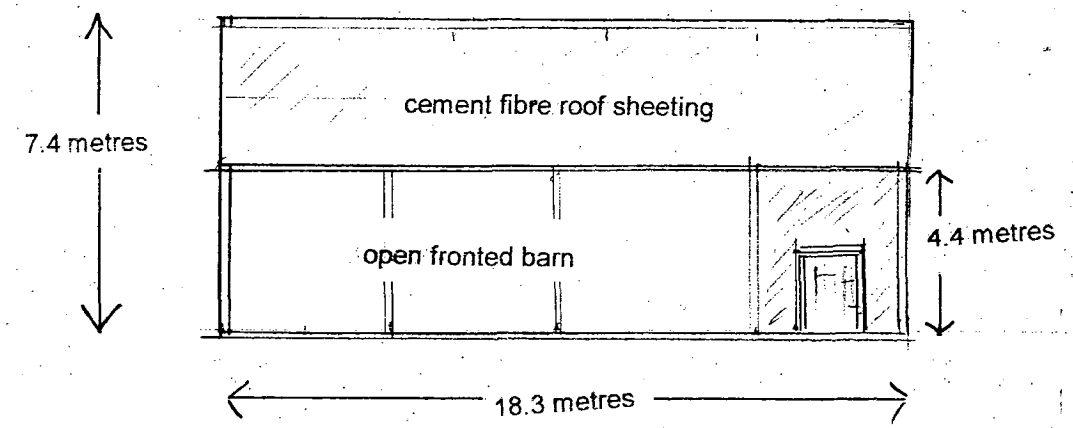

LIVESTOCK SHED

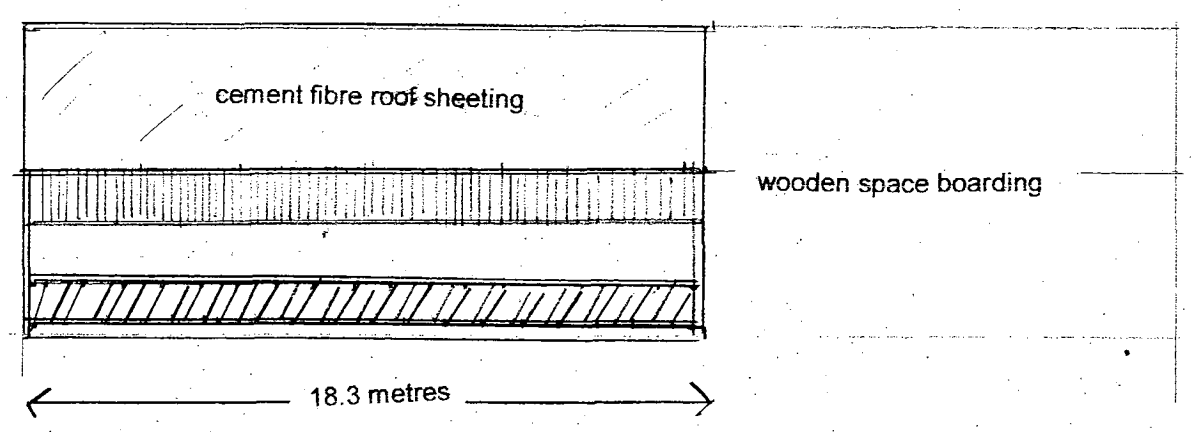

GRAIN STORE

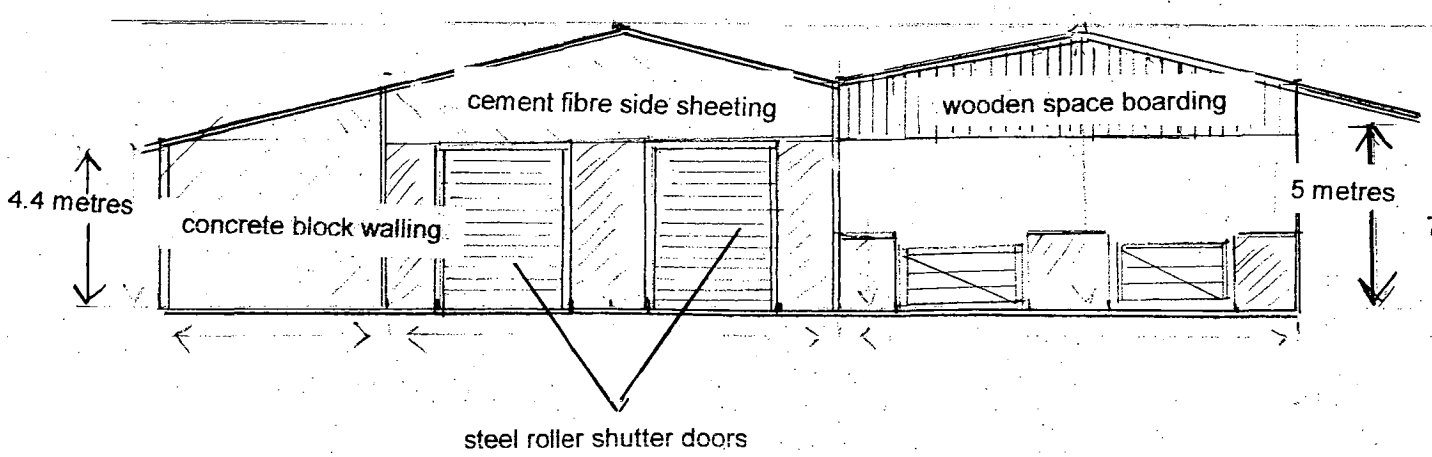

LIVESTOCK SHED

GRAIN STORE

