
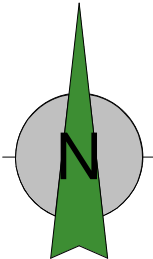
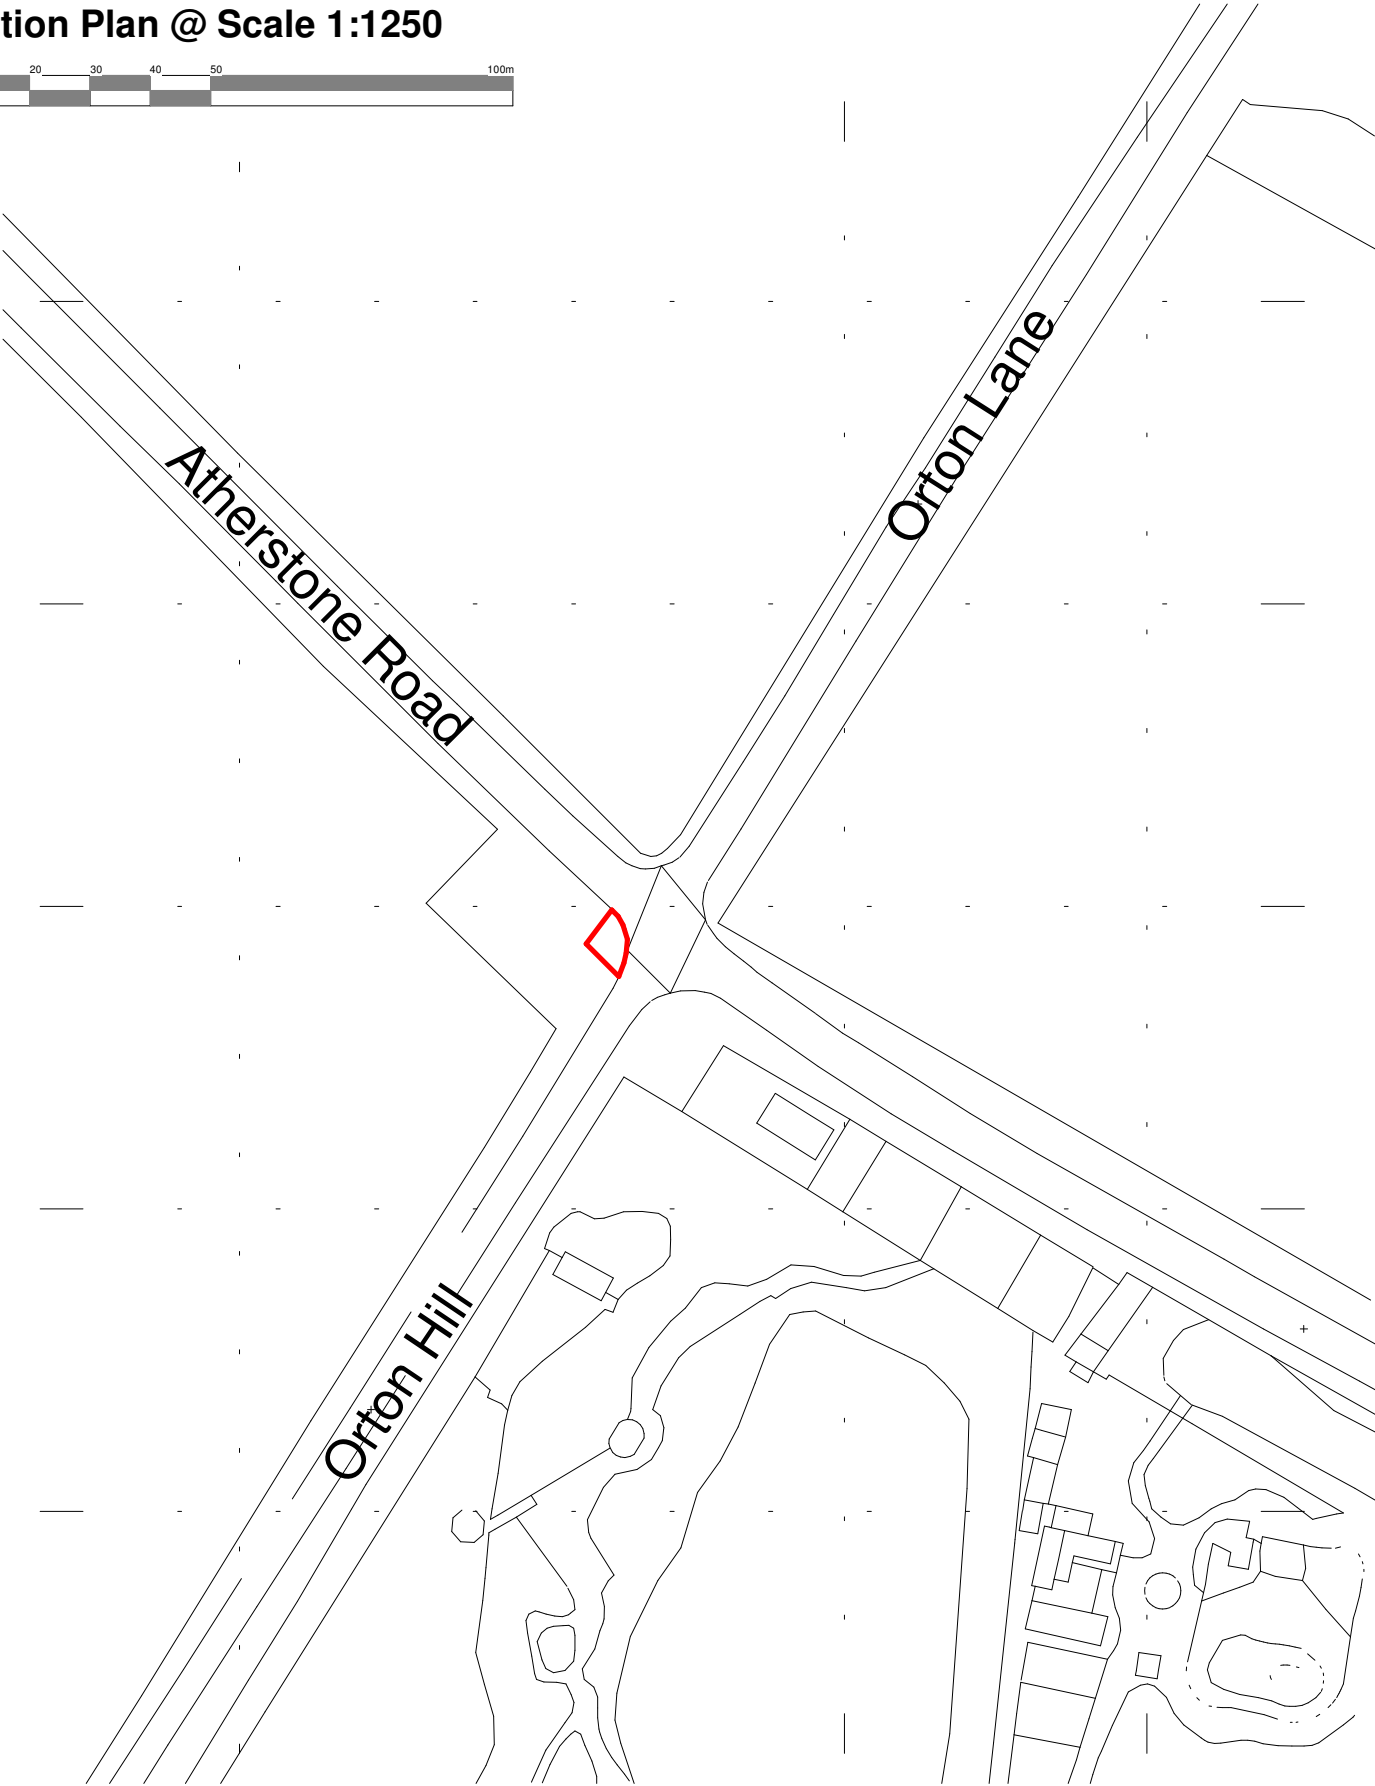


Location Plan @ Scale 1:1250

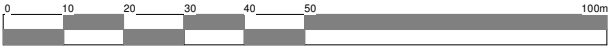

Client Cartwright Homes				hayward ARCHITECTS LTD	
Project Proposed Signage Atherstone Road Leicestershire	Scale 1:1250	Sheet A4	Job No. 19/41		
	Date SEP 2023		Drawing No. 80		
Drawing Location Plan	Author MS	Checked by LJW	19 Station Road Hinckley Leicestershire LE10 1AW Tel: 01455 635 665 Fax: 01455 618 971 www.hayward-architects.co.uk		
THE COPYRIGHT OF THIS DRAWING IS VESTED IN HAYWARD ARCHITECTS LTD. REPRODUCTION IN ANY FORM, EITHER IN WHOLE OR IN PART IS FORBIDDEN WITHOUT THE PRIOR WRITTEN PERMISSION OF THE COPYRIGHT HOLDER. DO NOT SCALE FROM DRAWINGS AND ONLY FIGURED DIMENSIONS ARE TO BE USED			Drawing Status Planning		