

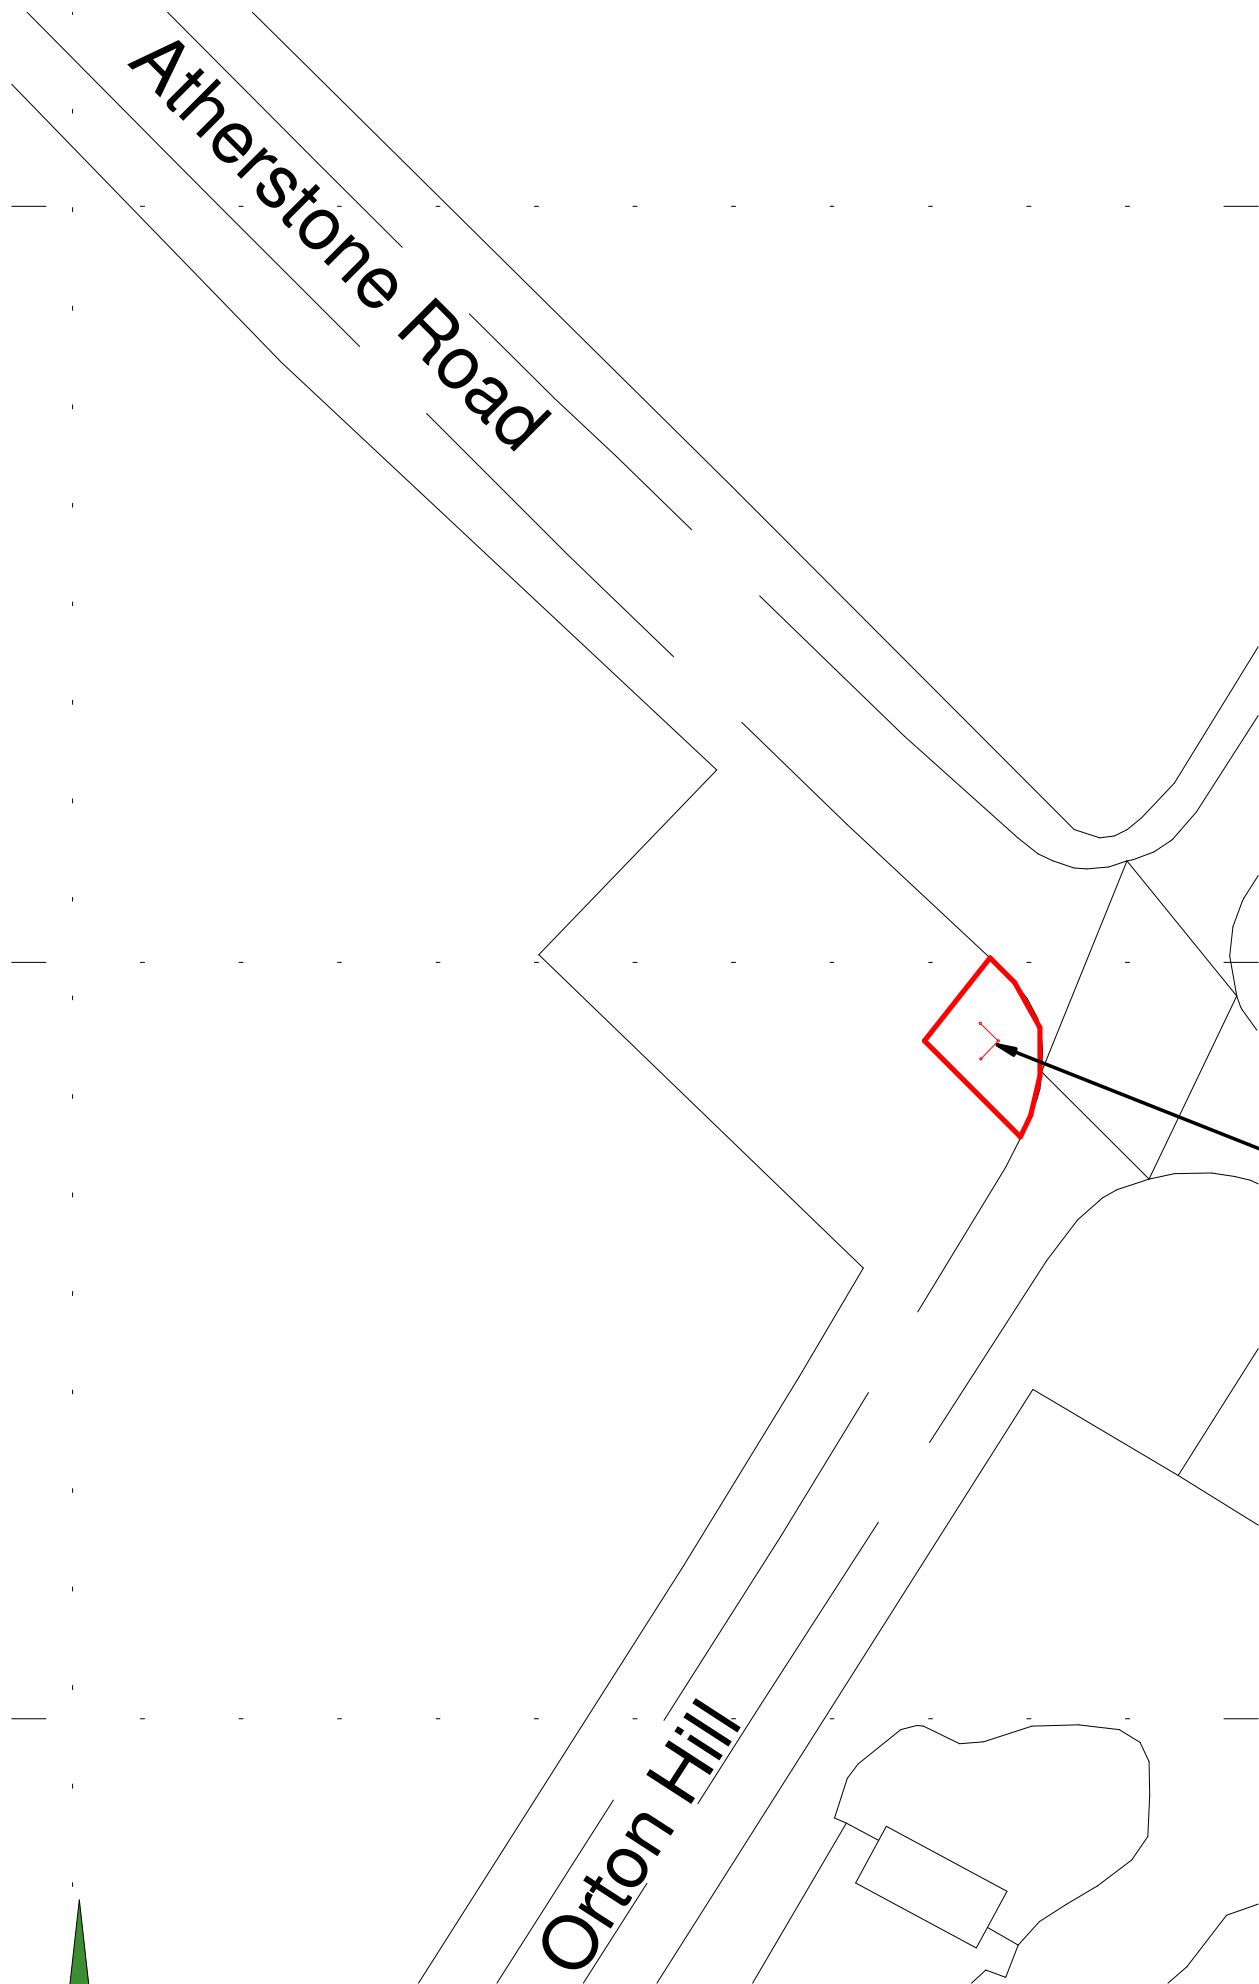
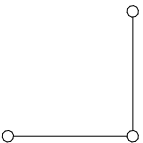


Block Plan @ Scale 1:500

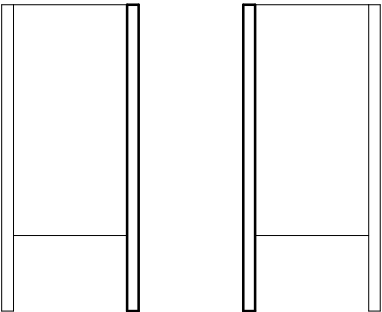

**Stack sign elevations and plan
@ Scale 1:100**

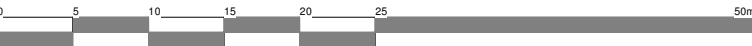

Client Cartwright Homes				hayward ARCHITECTS LTD	
Project Proposed Signage Atherstone Road Leicestershire		Scale 1:500 & 1:100	Sheet A3	Job No. 19/41	
		Date SEP 2023			
Drawing Block Plan & Elevations		Author MS	Checked by LJW	Drawing No. 81	
THE COPYRIGHT OF THIS DRAWING IS VESTED IN HAYWARD ARCHITECTS LTD. REPRODUCTION IN ANY FORM, EITHER IN WHOLE OR IN PART IS FORBIDDEN WITHOUT THE PRIOR WRITTEN PERMISSION OF THE COPYRIGHT HOLDER. DO NOT SCALE FROM DRAWING AND ONLY FIGURED DIMENSIONS ARE TO BE USED				19 Station Road Hinckley Leicestershire LE10 1AW Tel: 01455 635 665 Fax: 01455 618 971 www.hayward-architects.co.uk	
				Drawing Status Planning	