



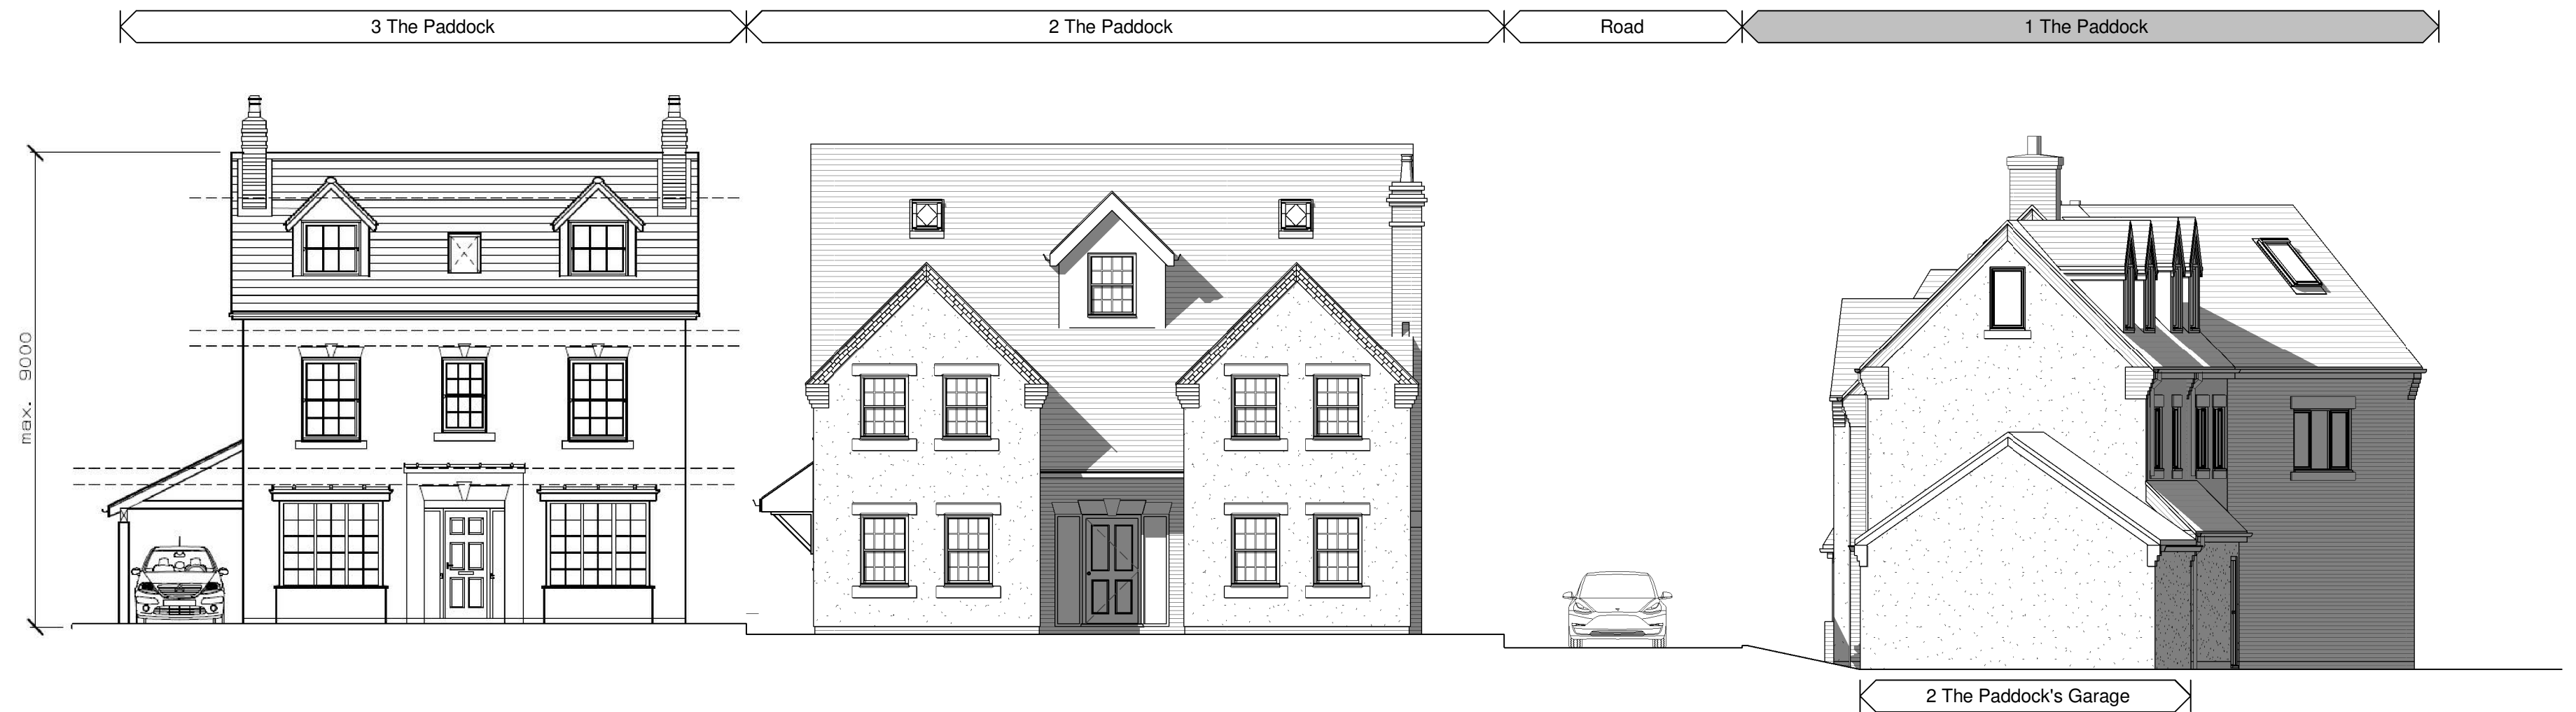

Proposed Street Elevation

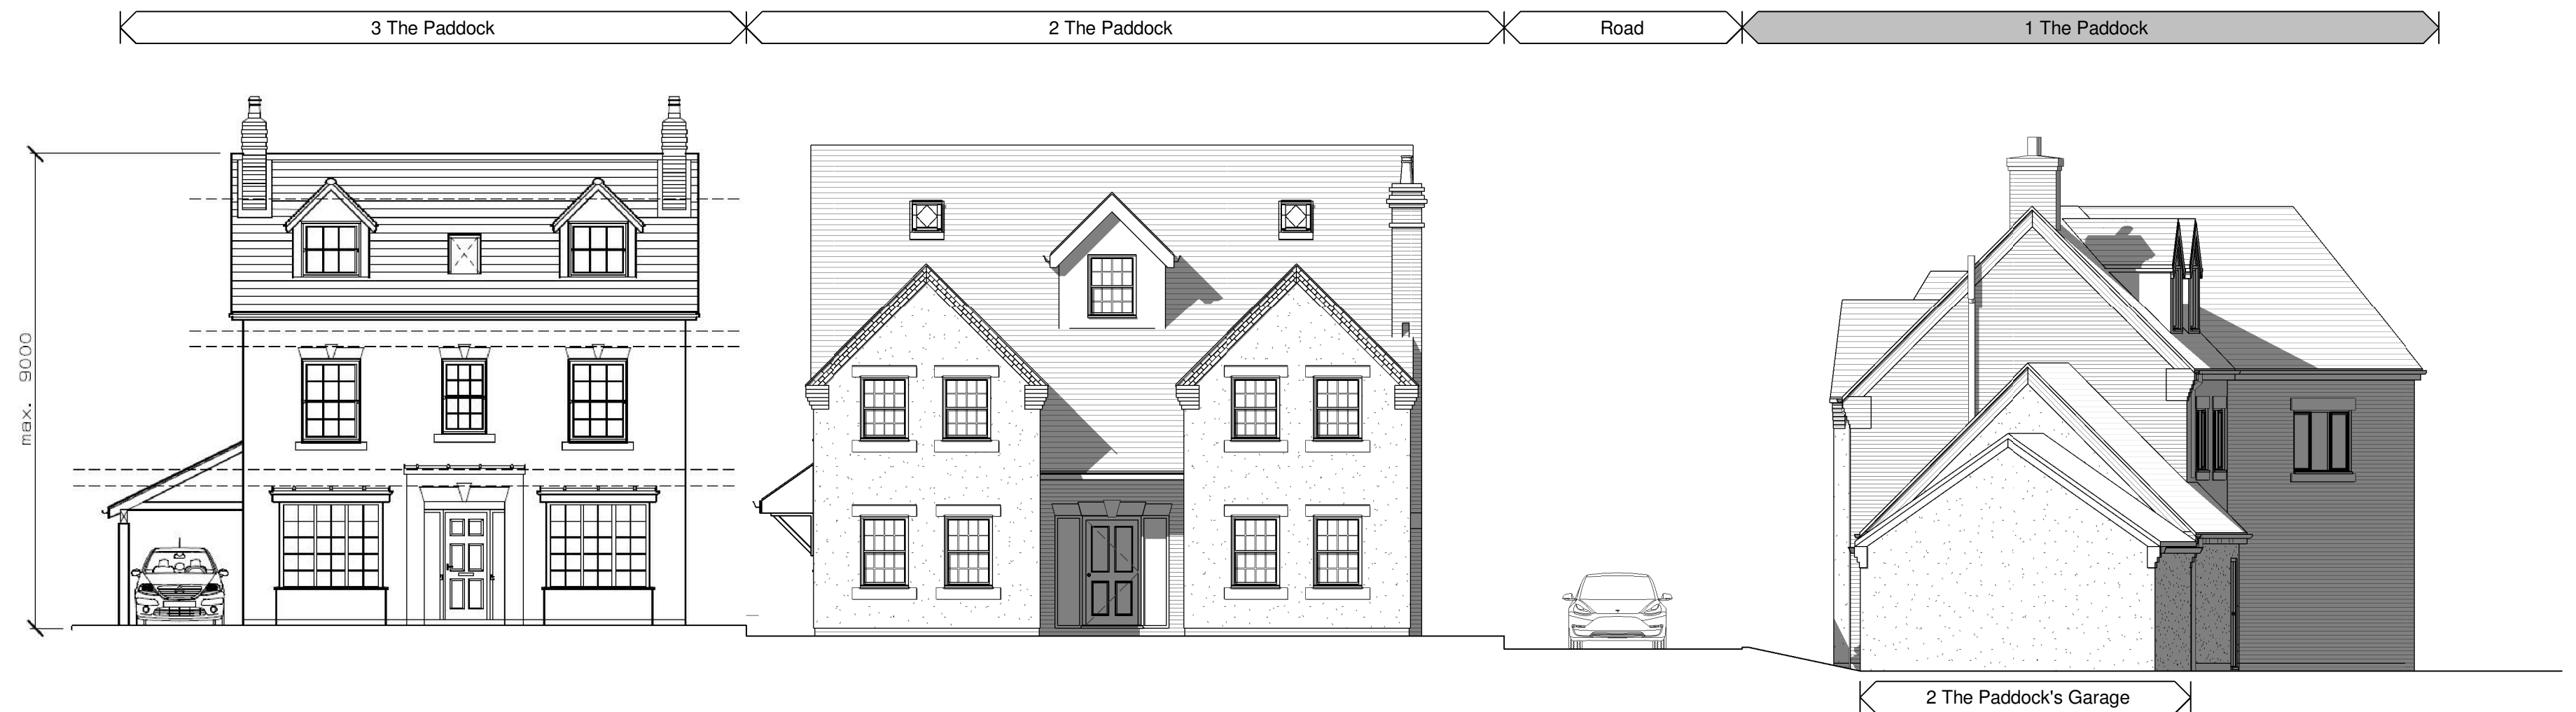

Existing Street Elevation



Client		hayward ARCHITECTS LTD 19 Station Road Hinckley Leicestershire LE10 1AW Tel: 01455 635 665 Fax: 01455 618 971 www.hayward-architects.co.uk	
Project Title			
proposed exts & Alts, 1 The Paddock Burbage			
Drawing Title		Job No. 22/41 Drawing No. 08A	
Street Elevation			
Scale	Sheet		
1:100	A2	Status Planning Stage	
Author	Date		
SS	Dec 22		
THE COPYRIGHT OF THIS DRAWING IS VESTED IN HAYWARD ARCHITECTS LTD. REPRODUCTION IN ANY FORM EITHER IN WHOLE OR IN PART IS FORBIDDEN WITHOUT THE PRIOR WRITTEN PERMISSION OF THE COPYRIGHT HOLDER. DO NOT SCALE FROM DRAWING AND ONLY FIGURED DIMENSIONS ARE TO BE USED			