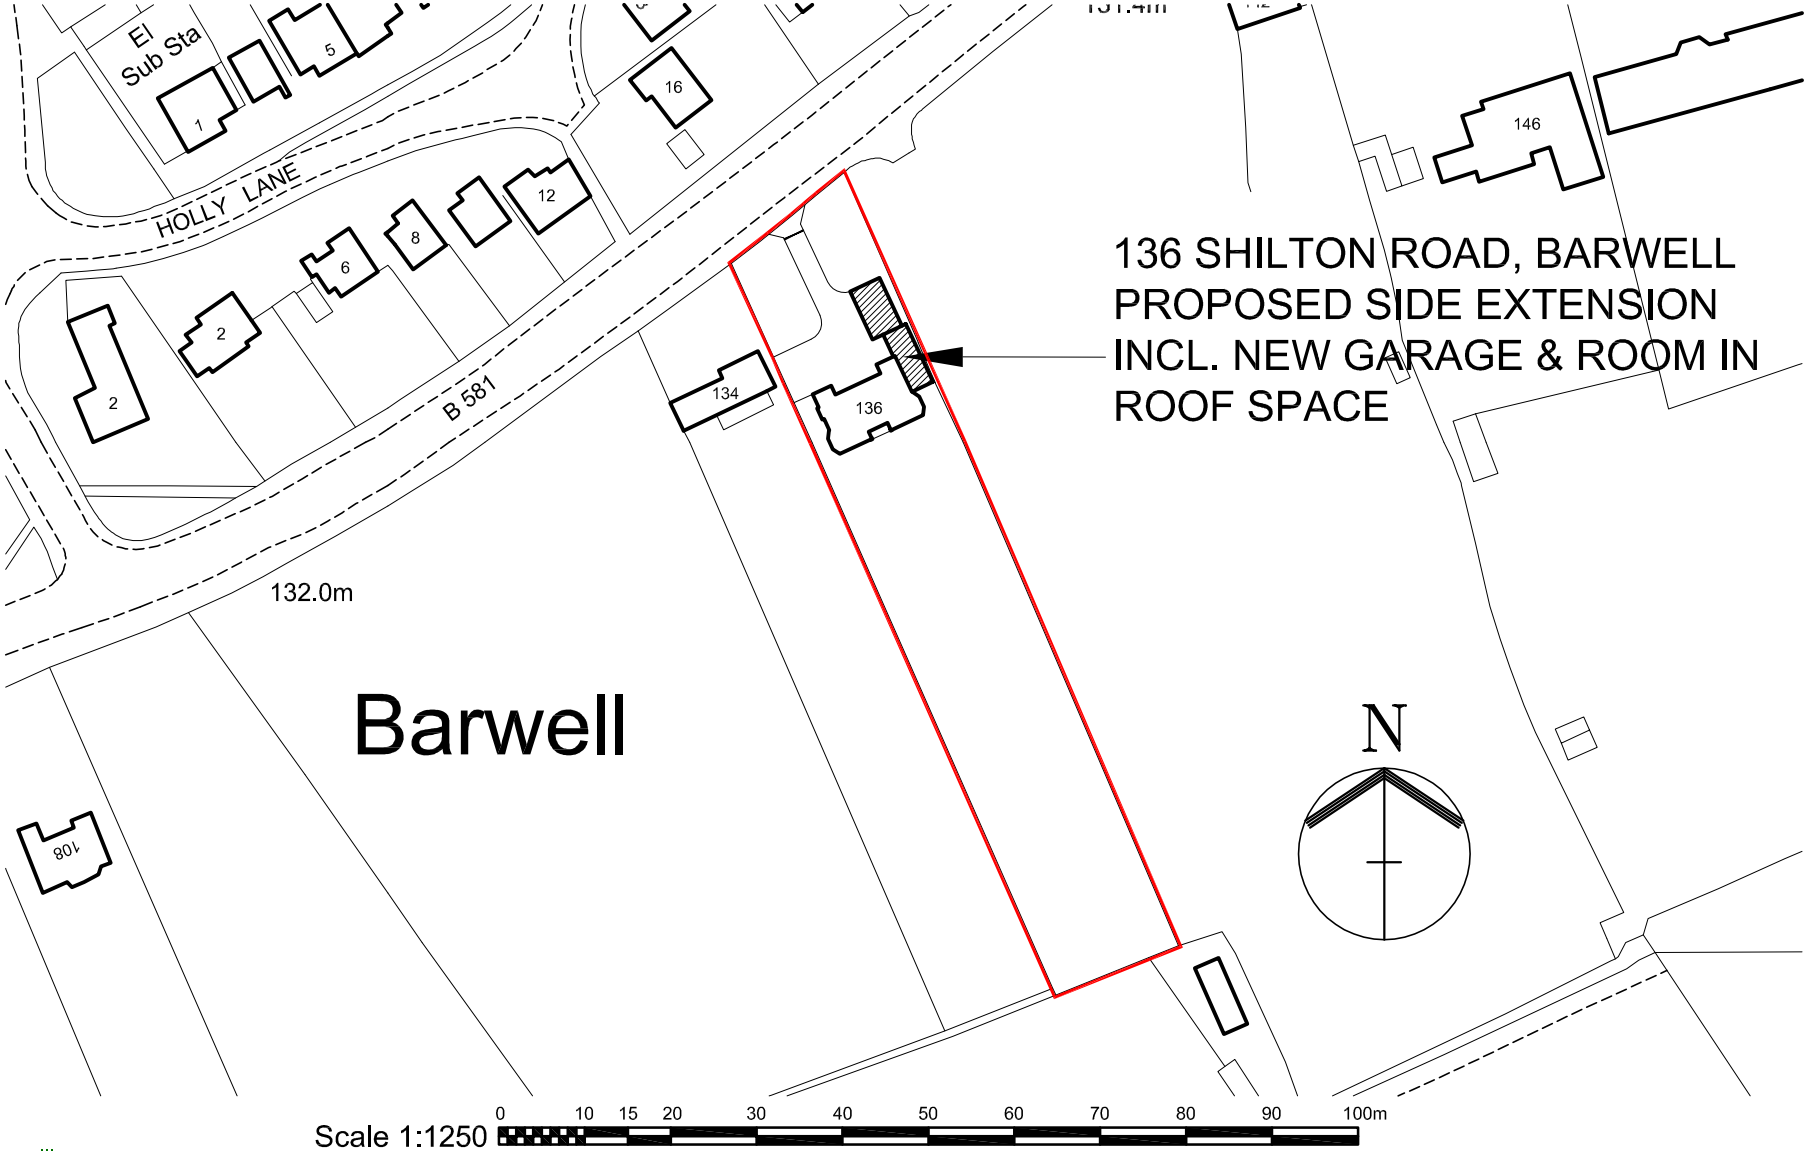


CLIENT	Mr & Mrs Pallett
PROJECT	Claybrooke House 136 Shilton Road, Barwell LOCATION PLAN
A4 Sheet	

scale 1:1250	drawn JPP	drawing no. 4
job no. 2	date October 2008	rev. .

Tel (01455) 848464