

Revision	Date


FIRST FLOOR LAYOUT PLAN AS PROPOSED

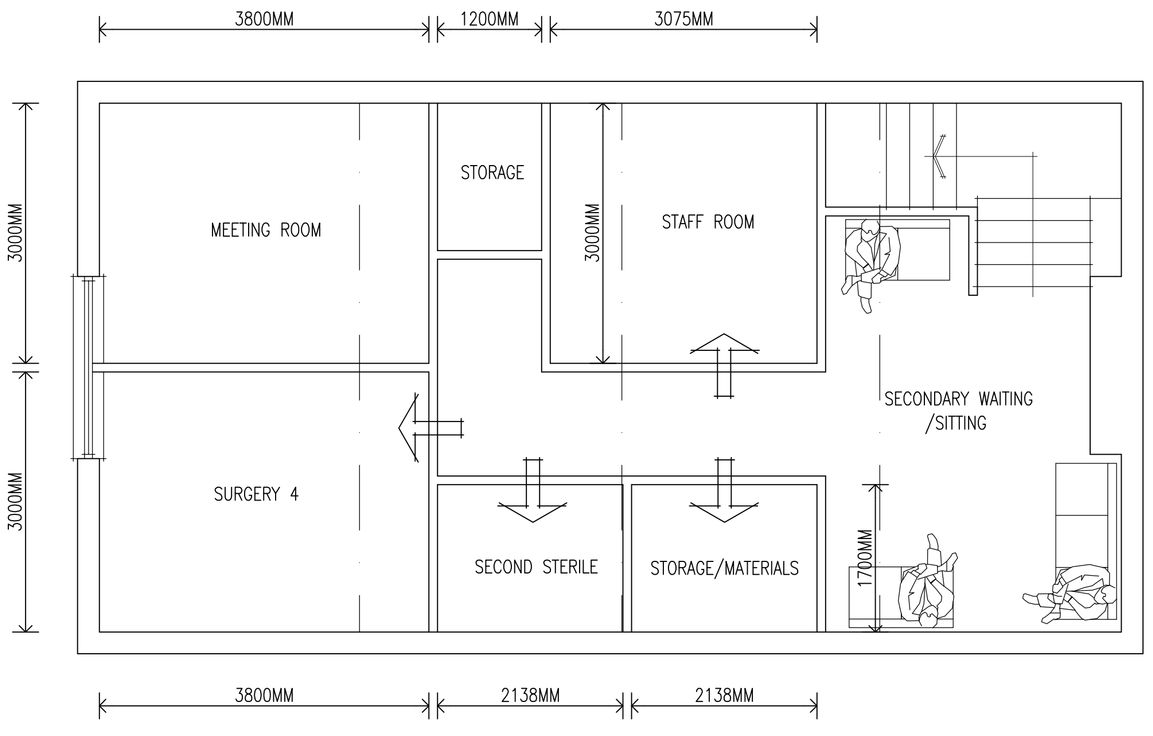


FIRST FLOOR LAYOUT PLAN AS EXISTING

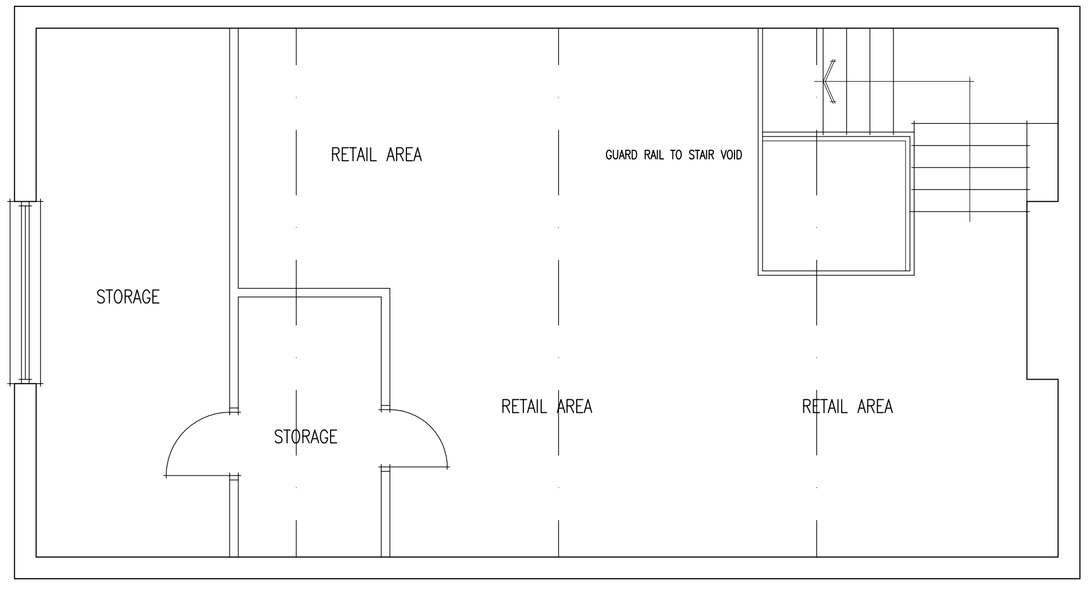

GROUND FLOOR LAYOUT PLAN AS PROPOSED

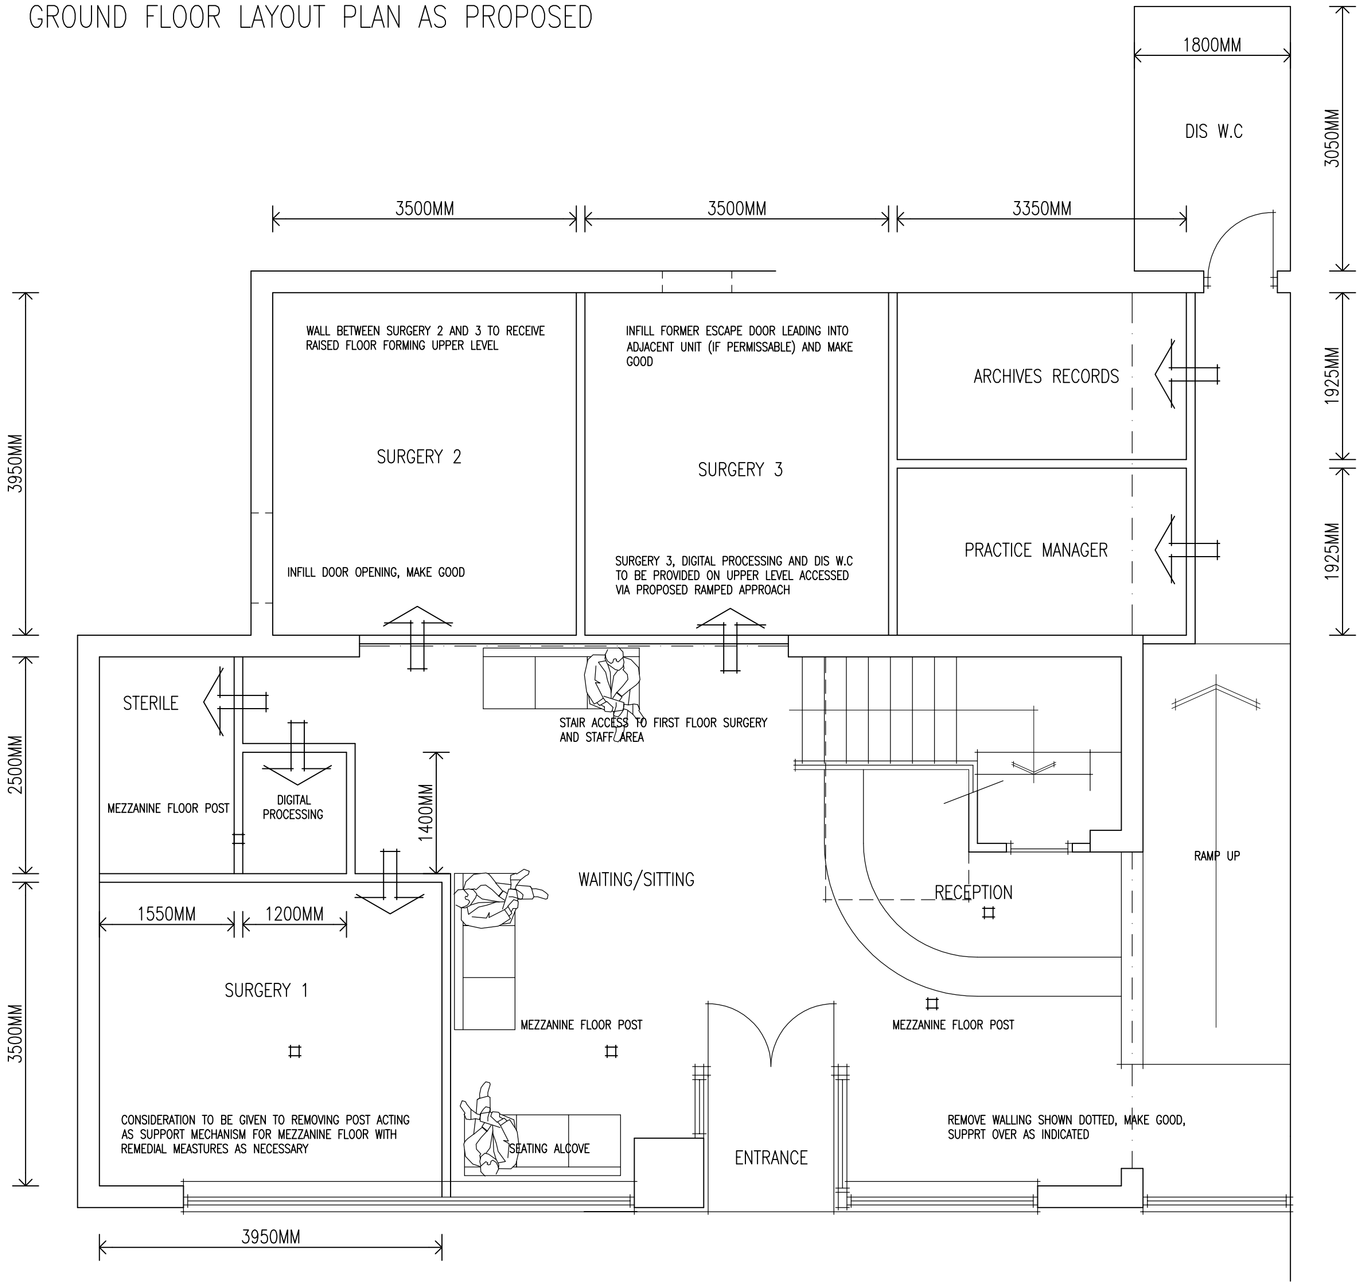

GROUND FLOOR LAYOUT PLAN AS EXISTING

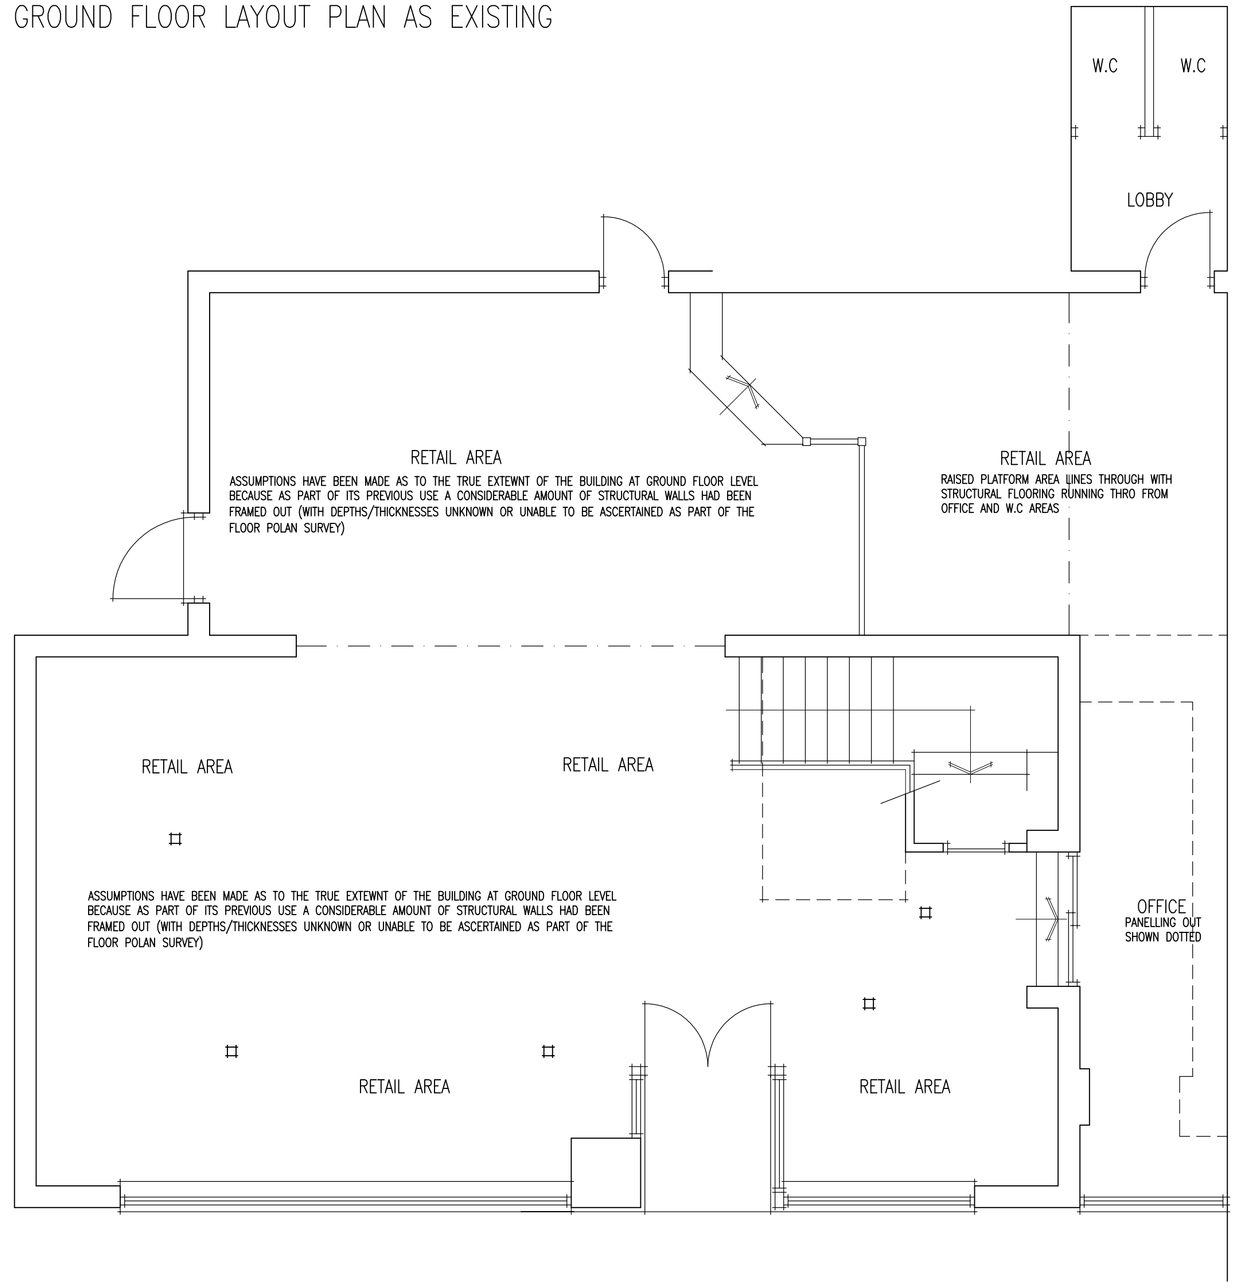

PROPOSED CHANGE OF USE TO DENTAL PRACTICE LIVE-IN-STYLE, STOCKWELL HEAD, HINCKLEY, LEICESTERSHIRE

LIFESTYLE
ARCHITECTURAL SERVICES

Please reply to:
29 Curlew Close
Coalville
Leicestershire
LE67 4BD
Tel: 01530 838393
Mobile: 07919 403576
Fax: 01530 838393
Email: lee.alesbrook@zen.co.uk

Project PROPOSED CHANGE OF USE TO DENTAL PRACTICE AT LIVE-IN-STYLE STOCKWELL HEAD HINCKLEY for RODERICKS DENTAL GROUP

Sheet Title SKECTH PROPOSALS

Scale 1:50 **Ref** 2008-91-01

Date SEP' 2008 **Drawn** LDA

ALL DIMENSIONS TO BE CHECKED ON SITE. DO NOT SCALE OFF DRAWING.
THIS DRAWING IS THE COPYRIGHT OF THE ARCHITECT AND NOT TO BE REPRODUCED WITHOUT THEIR PERMISSION. ORDNANCE SURVEY MAP INFORMATION REPRODUCED WITH PERMISSION OF HMSO CROWN COPYRIGHT RESERVED.