

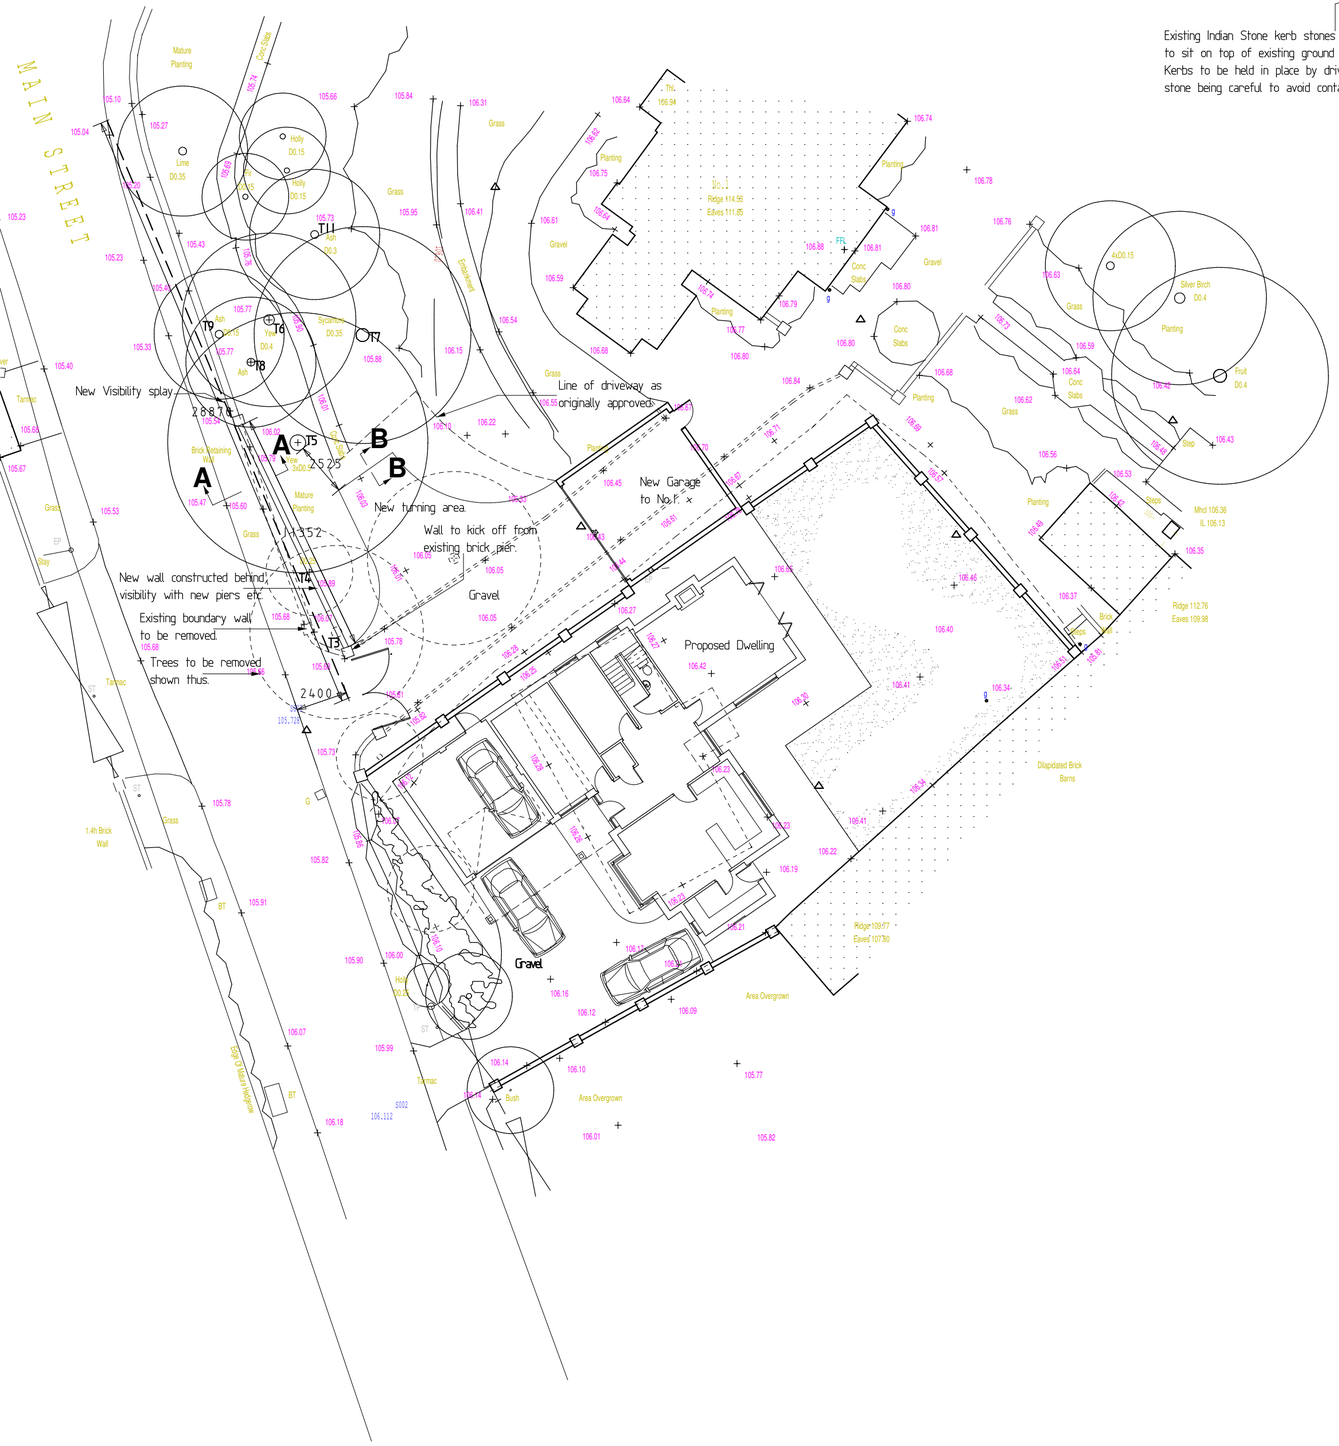


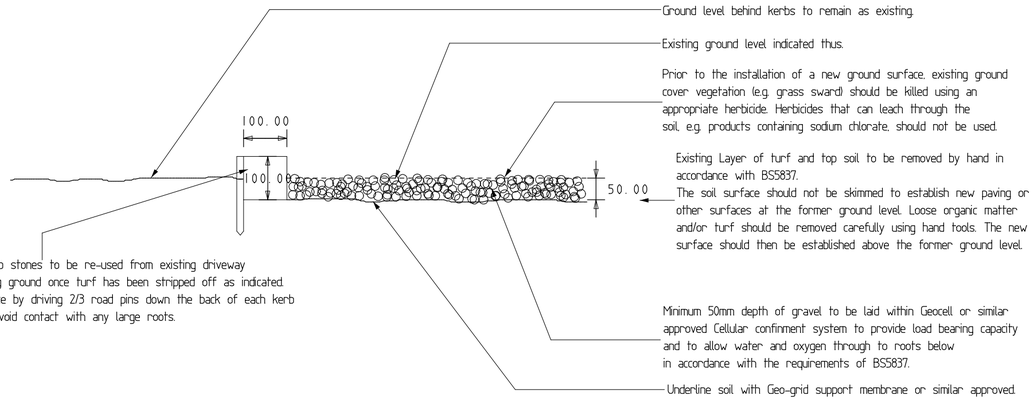

Kerb and driveway detail.
Section BB - 1:10

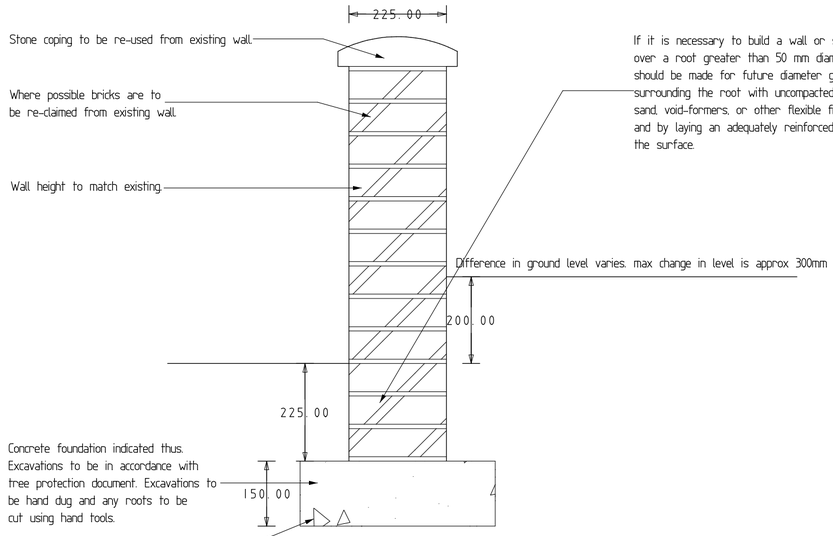

Wall Detail - Section AA - 1:10

All excavations are to be by hand and any roots that are encountered are to be cut using hand tools.
Any excavations which have to be undertaken within the root protection area should be carried outcarefully by hand, avoiding damage to the protective bark covering larger roots. Roots, whilst exposedshould be wrapped in dry, clean hessian sacking to prevent desiccation and to protect from rapidtemperature changes. Roots smaller than 25 mm diameter may be pruned back, preferably to a side branchusing a proprietary cutting tool such as bypass secateurs or handsaws.
Roots larger than 25 mm should only be severed following consultation with an arboriculturist, as they may be essential to the tree s health and stability. Prior to backfilling, any hessian wrapping should be removed and retained roots should be surrounded with sharp sand (builders sand should not be used because of its high salt content which is toxic to tree roots), or other loose granular fill, before soil or other material is replaced. This material should be free of contaminants and other foreign objects potentially injurious to tree roots.

A May 2011 Amendments via H&BBC.
B May 2011 Amendments via H&BBC.

hayward ARCHITECTS LTD
19 Station Rd
Hinckley
Leicestershire
LE10 1AW
Tel: 01455 635665
Fax: 01455 618971
www.hayward-architects co.uk

client: **Mr & Mrs Jackson**

project: proposed garage and driveway
1 Main Street
Norton-Juxta-Twycross

drawing: **site layout and large scale details**

scale	sheet
1 : 200 & 1: 10	A2

date	author
Mar 2011	LJW

job No	drawing No
10/56	21B

THE COPYRIGHT OF THIS DRAWING IS VESTED IN HAYWARD ARCHITECTS LTD. REPRODUCTION IN ANY FORM, EITHER IN WHOLE OR IN PART IS FORBIDDEN WITHOUT THE PRIOR WRITTEN PERMISSION OF THE COPYRIGHT HOLDER.
DO NOT SCALE FROM DRAWING ONLY FIGURED DIMENSIONS ARE TO BE USED