


LOCATION PLAN - SCALE 1:1250

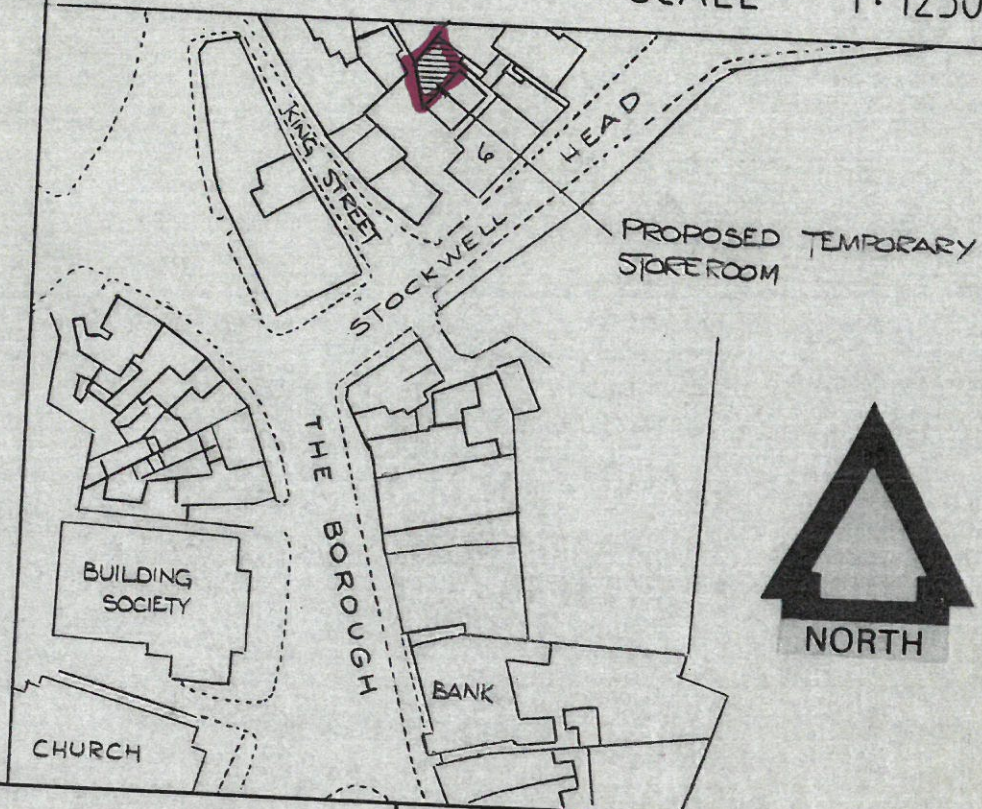

6 STOCKWELL HEAD

SHEET ONE OF ONE

ARY STORE

DRAWN	A. C
DATE	MARCH 90
CHECKED	
APPROVED	

ARRGT. DRG. No.

DRG. No. ISSUE

SCALE 1" 75

DRG N°