


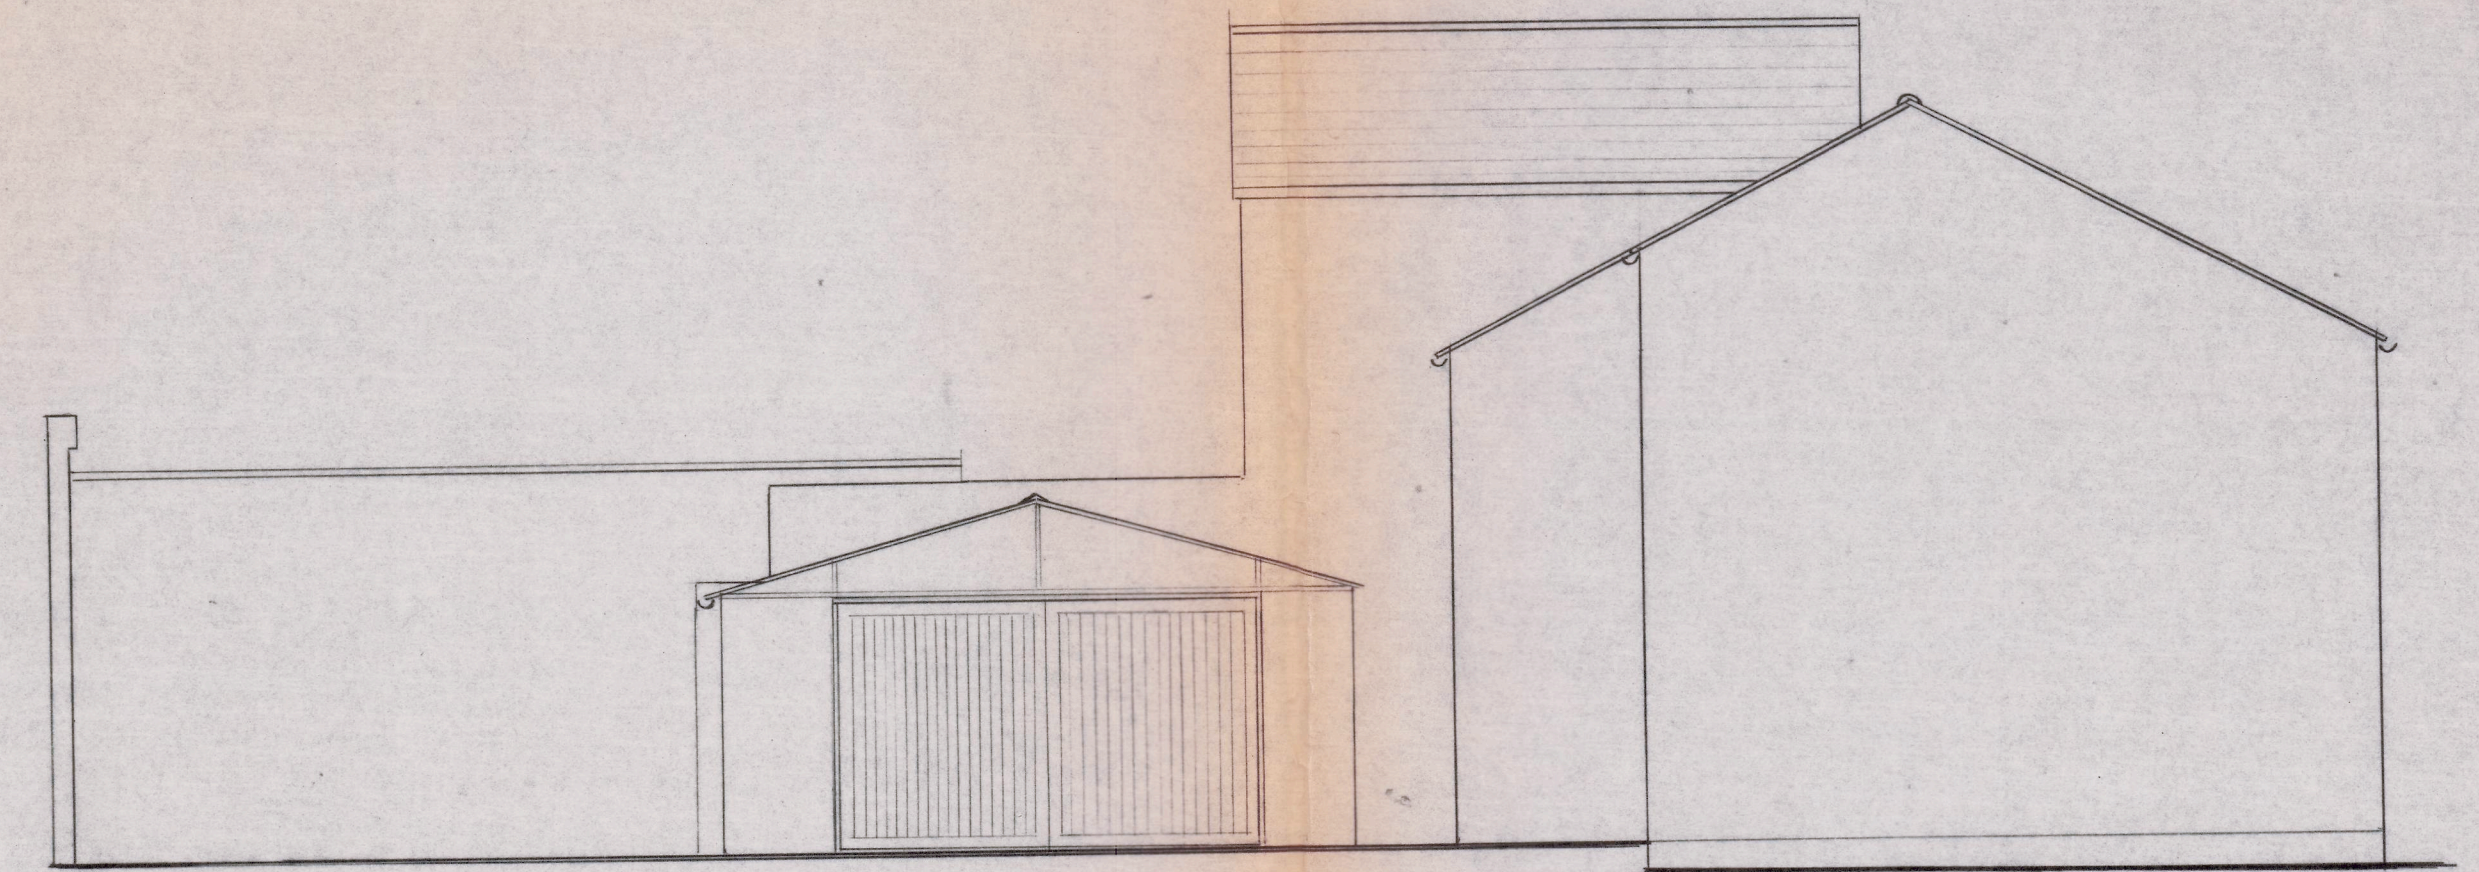


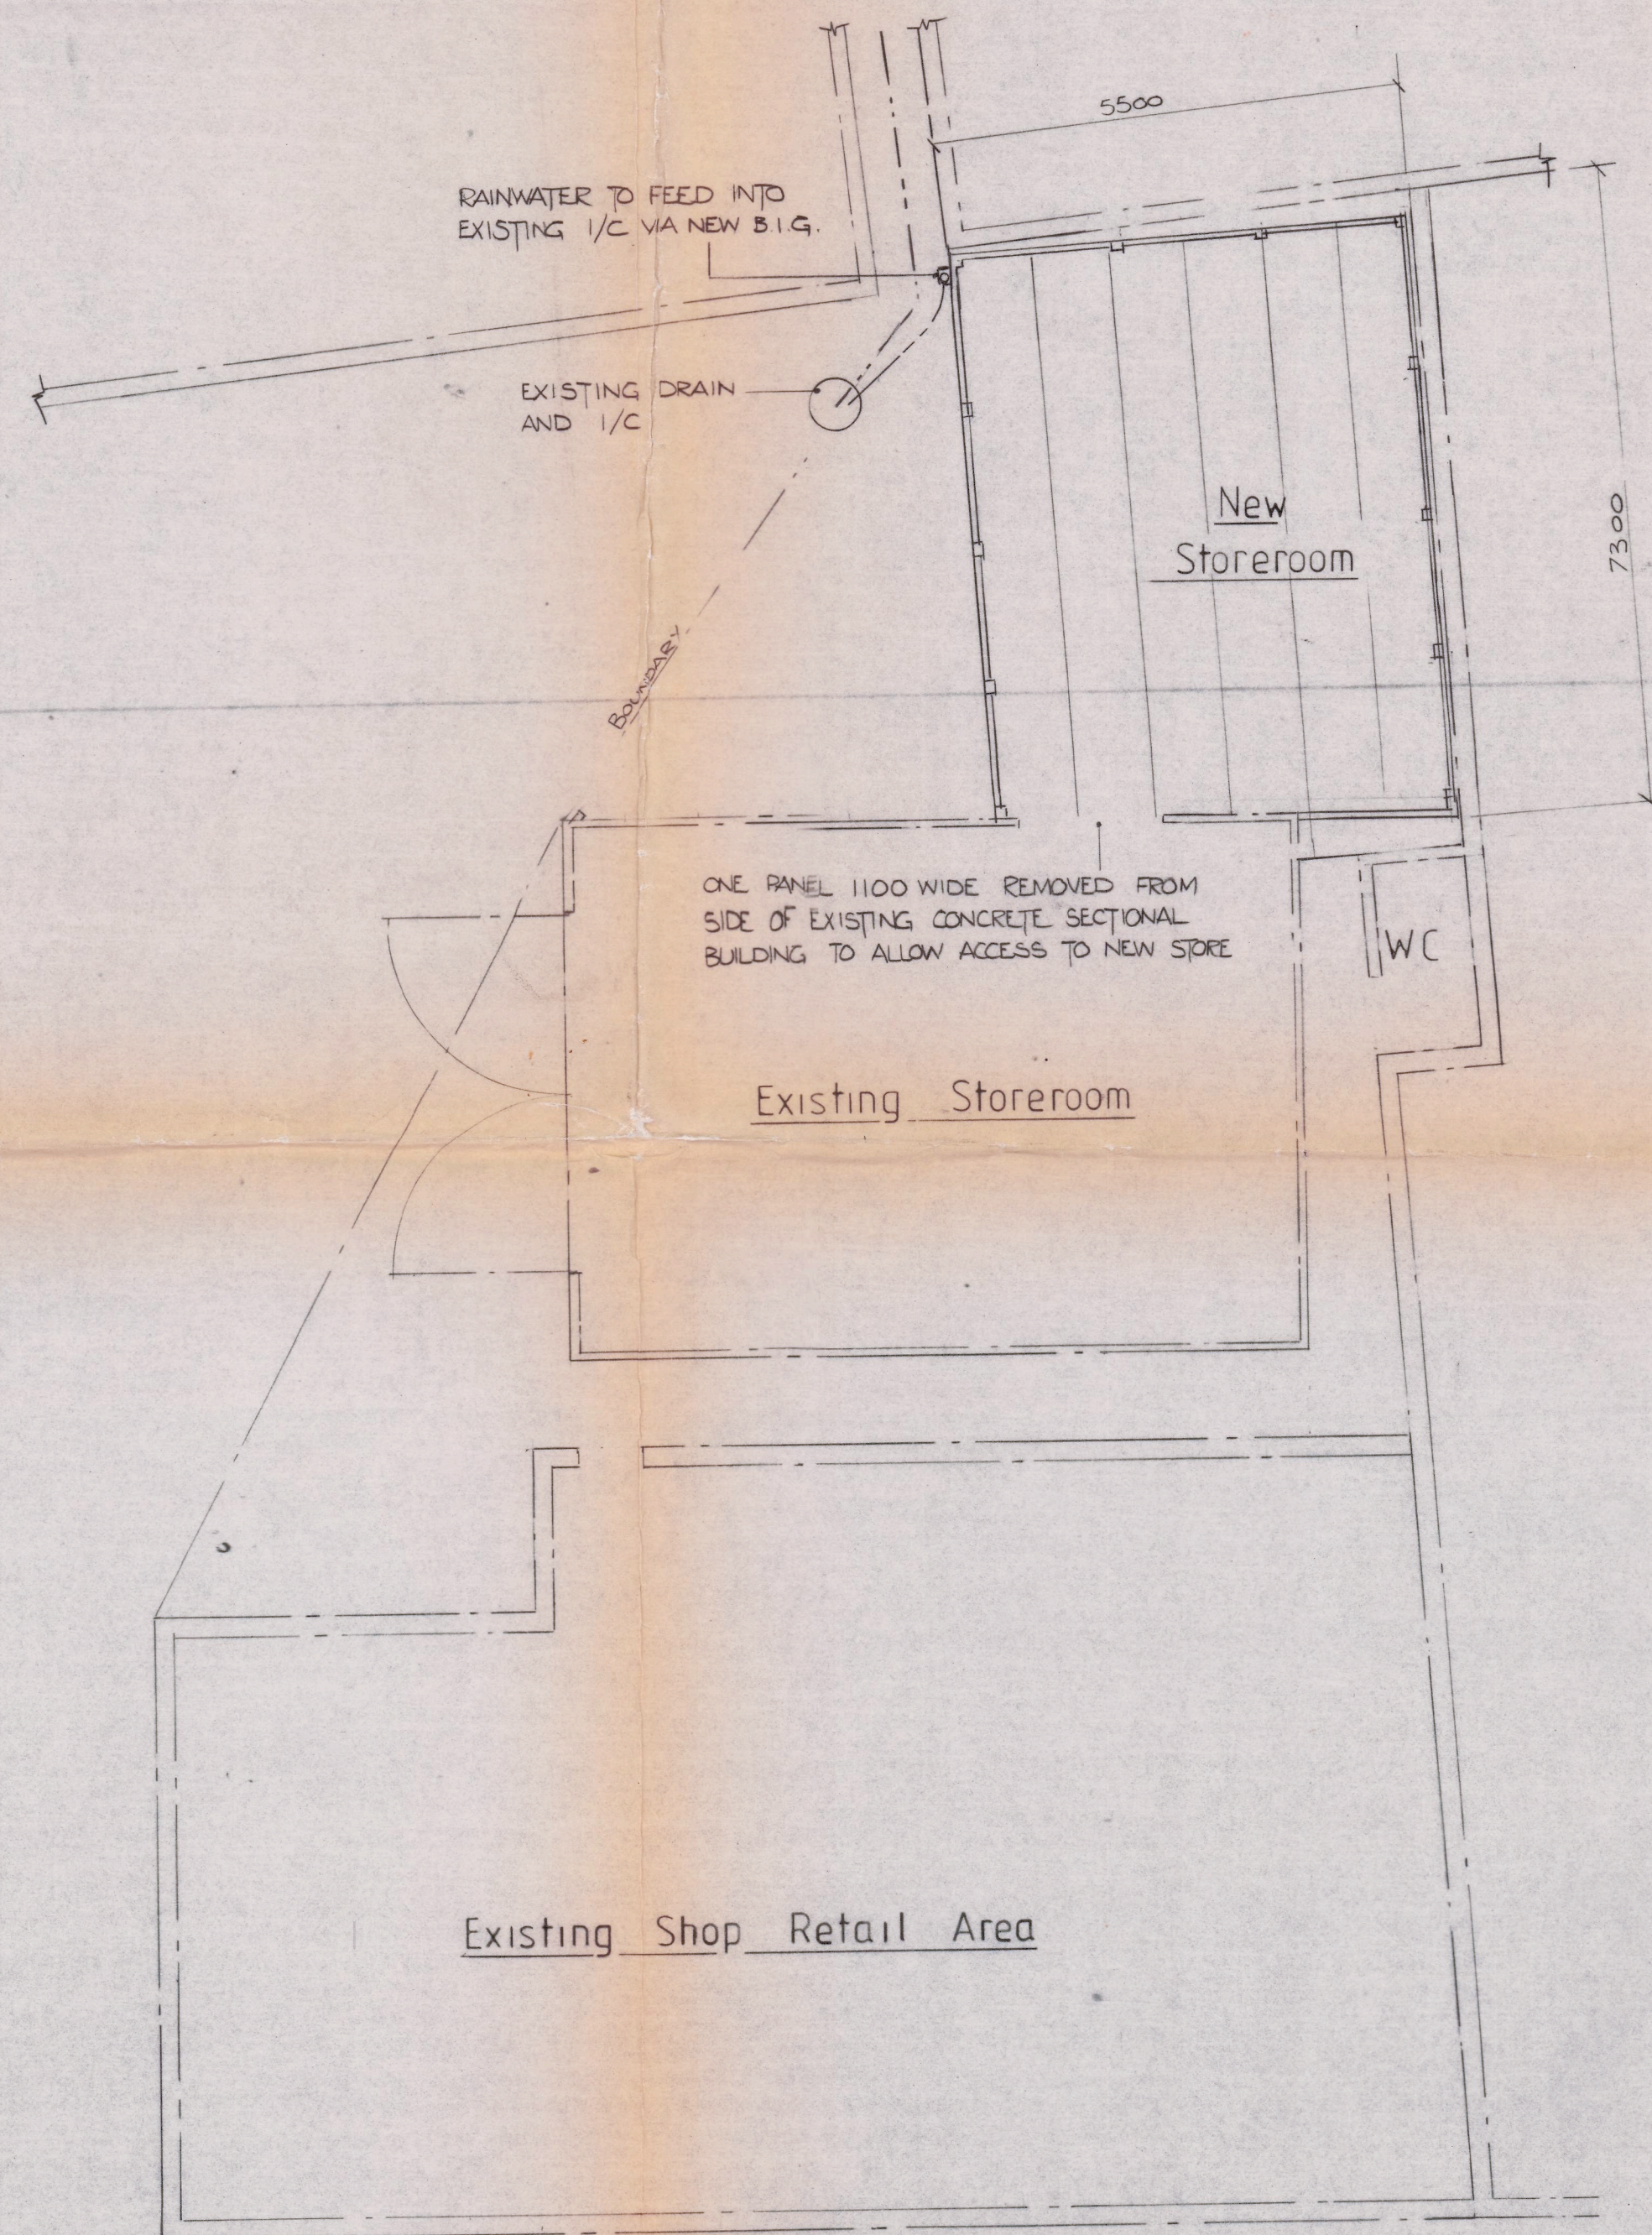

Existing East Elevation

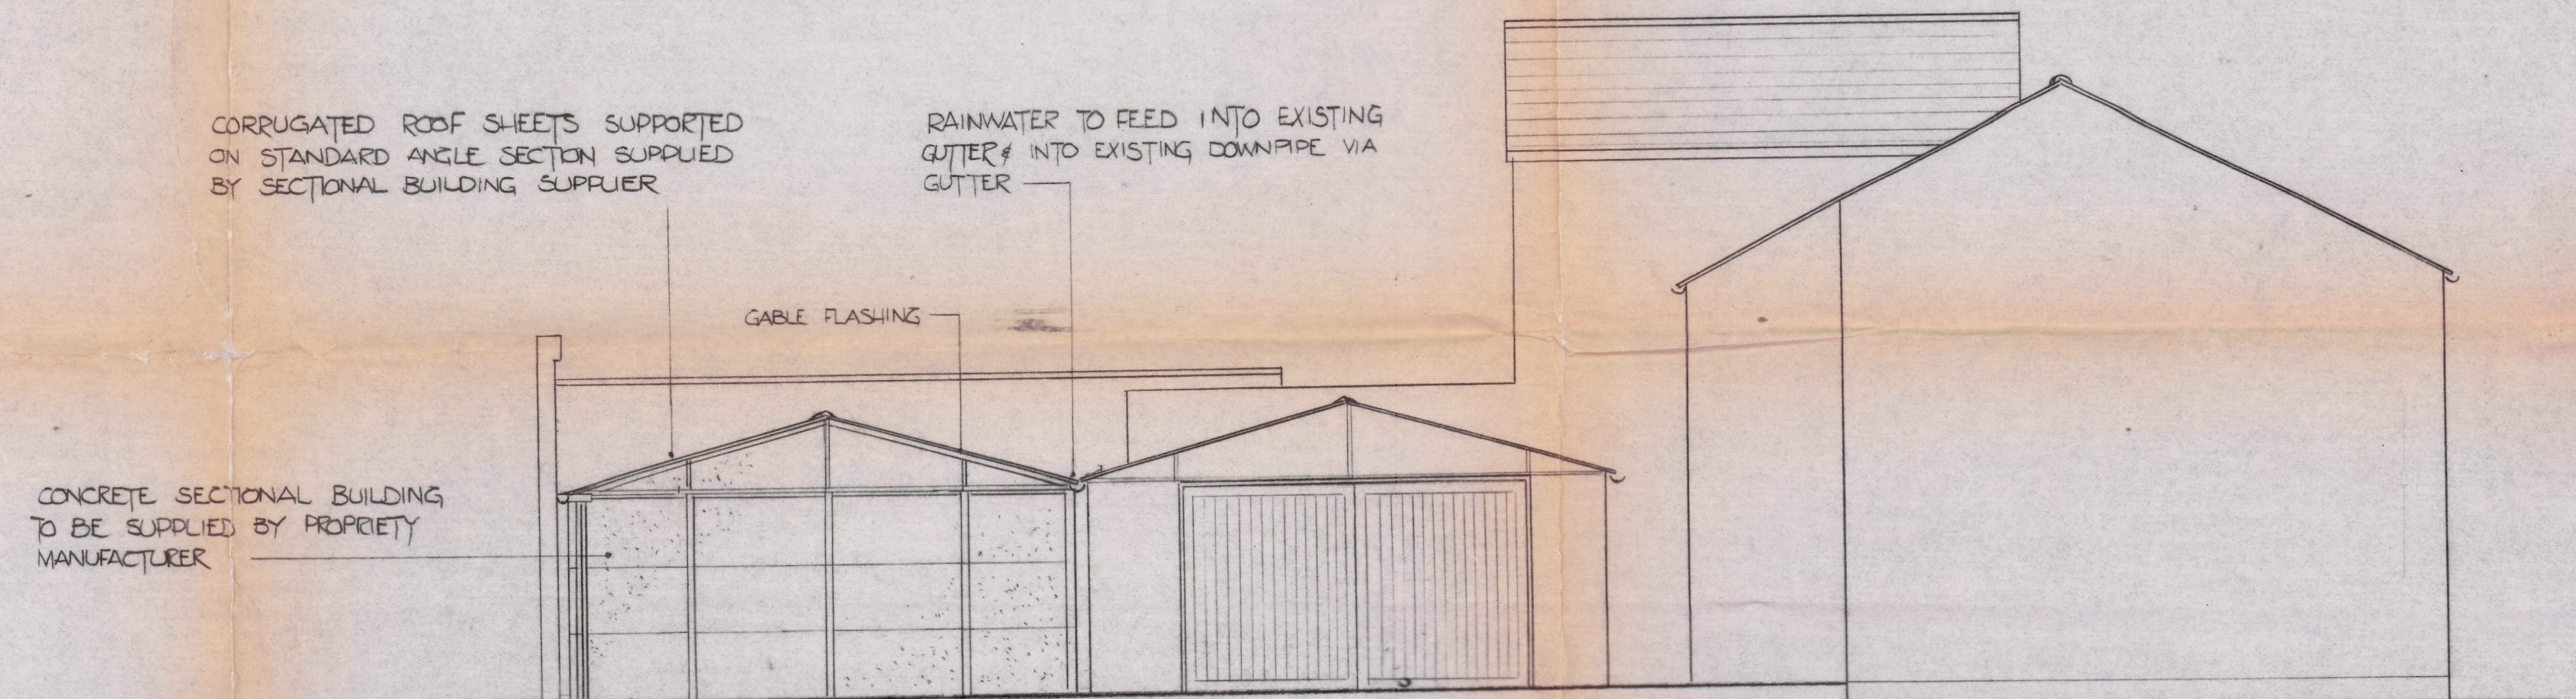


Proposed East Elevation

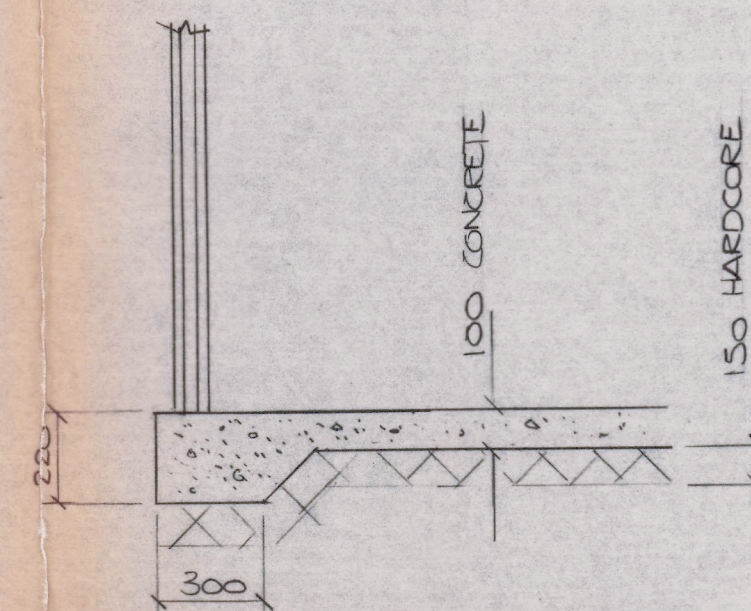

Typ Section Thro' Floor Slab

THIS DRAWING IS FOR COUNCIL APPROVAL PURPOSES ONLY
DIMENSIONS TO BE CHECKED ON SITE PRIOR TO COMMENCEMENT OF WORK

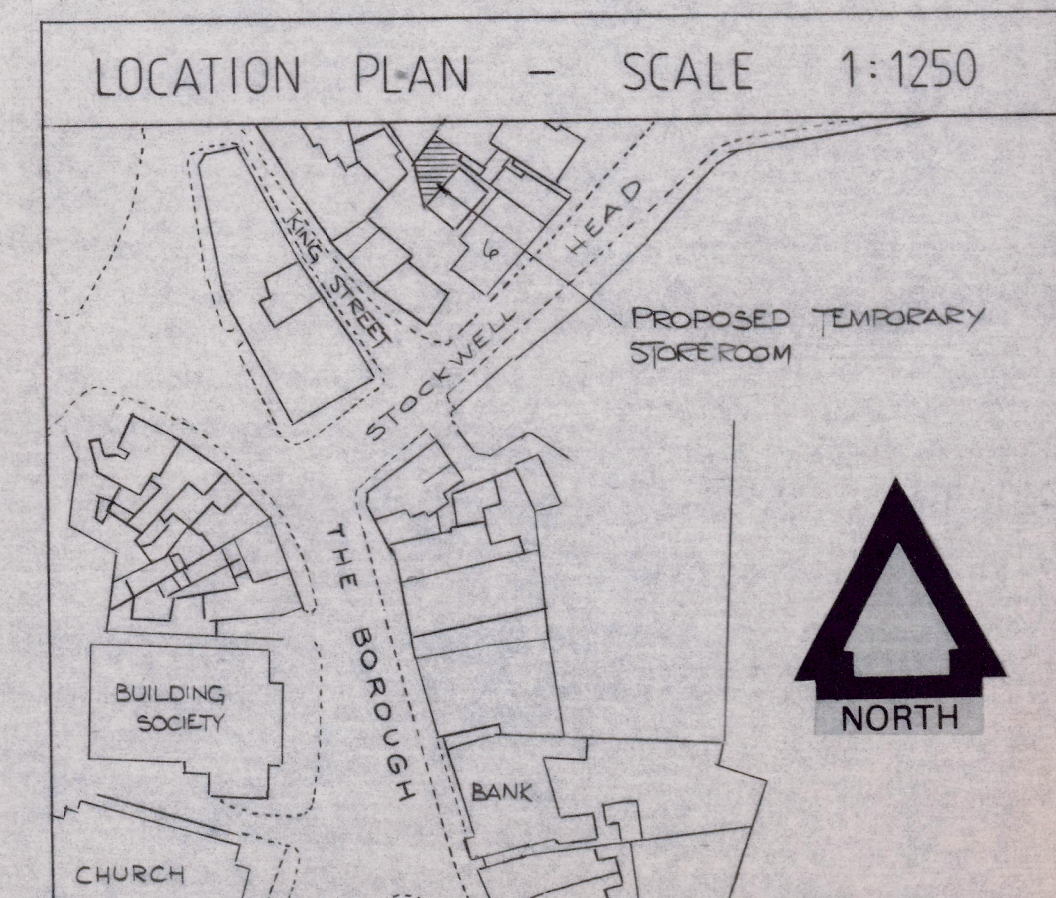

ALL DIMENSIONS IN MILLIMETRES
UNLESS OTHERWISE STATED
DO NOT SCALE
IF IN DOUBT ASK

[illegible]