


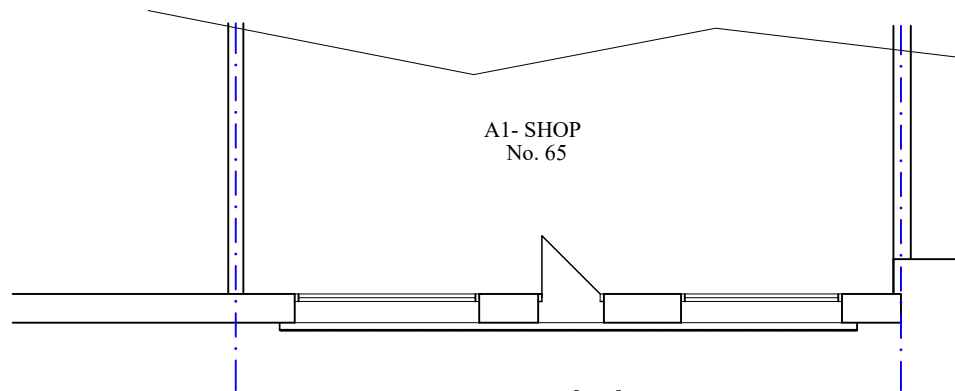


Proposed Plan



PREVIOUS FRONT VIEW




EXISTING FRONT VIEW

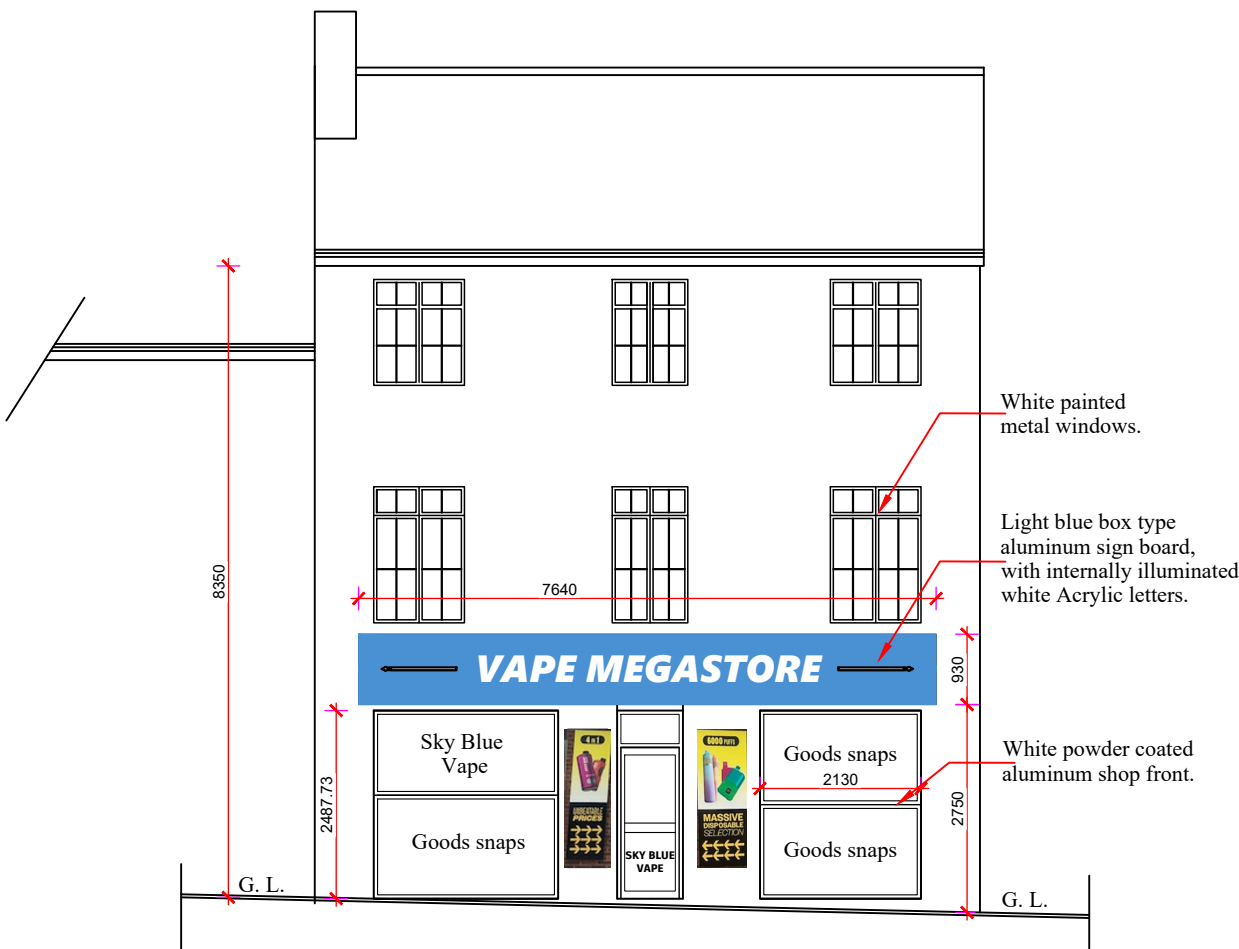

Front

Proposed Elevations

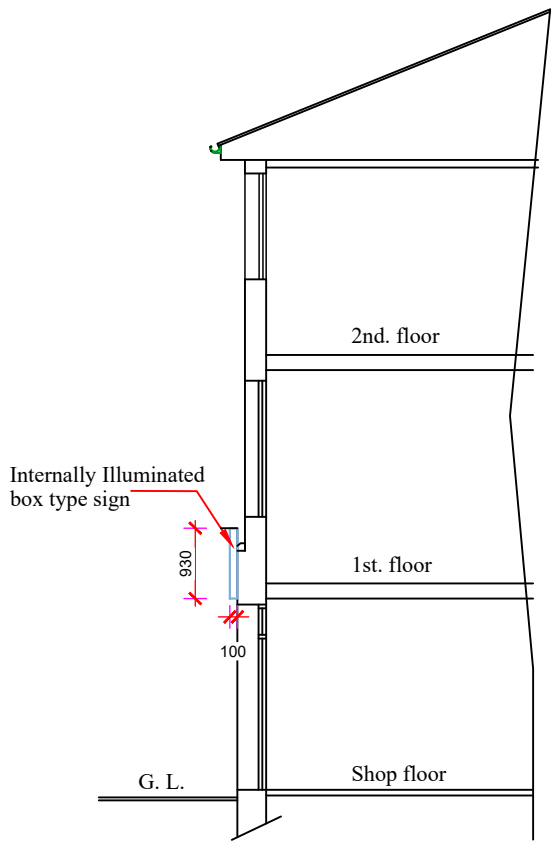

Sectional Side View

SPECIFICATIONS

Main Front Sign.
Box Size: 7640 x 930mm

Folded Sign tray with fret cut letters backed up with 3mm acrylic to illuminate Vape Megastore.

Lettering
Main biggest letters height : 400mm
Assorted acrylic letters and shapes stuck on windows and side boards as shown in picture.

Illumination
Main Sign through LED modules at 150 Candelas

☐ FOR COMMENT

☐ FOR PLANNING PERMISSION

☐ FOR BUILDING REGULATIONS



Malik Enterprises
Architectural Service
30 Carlton Drive, Wigston,
Leicestershire UK LE18 1DF
M: 07808 266330
E : tanvir@malikenterprises.co.uk

PROJECT: New Shop Front and Signs	
LOCATION: 65 Castle Street, Hinkley. LE10 1DA	
CLIENT: Vape Megastore	
TITLE: Proposed Plans and Elevations	
DATE: Oct. 2024	SHEET: A3
DRAWING No: ME3324- 03	SCALE: 1:100