
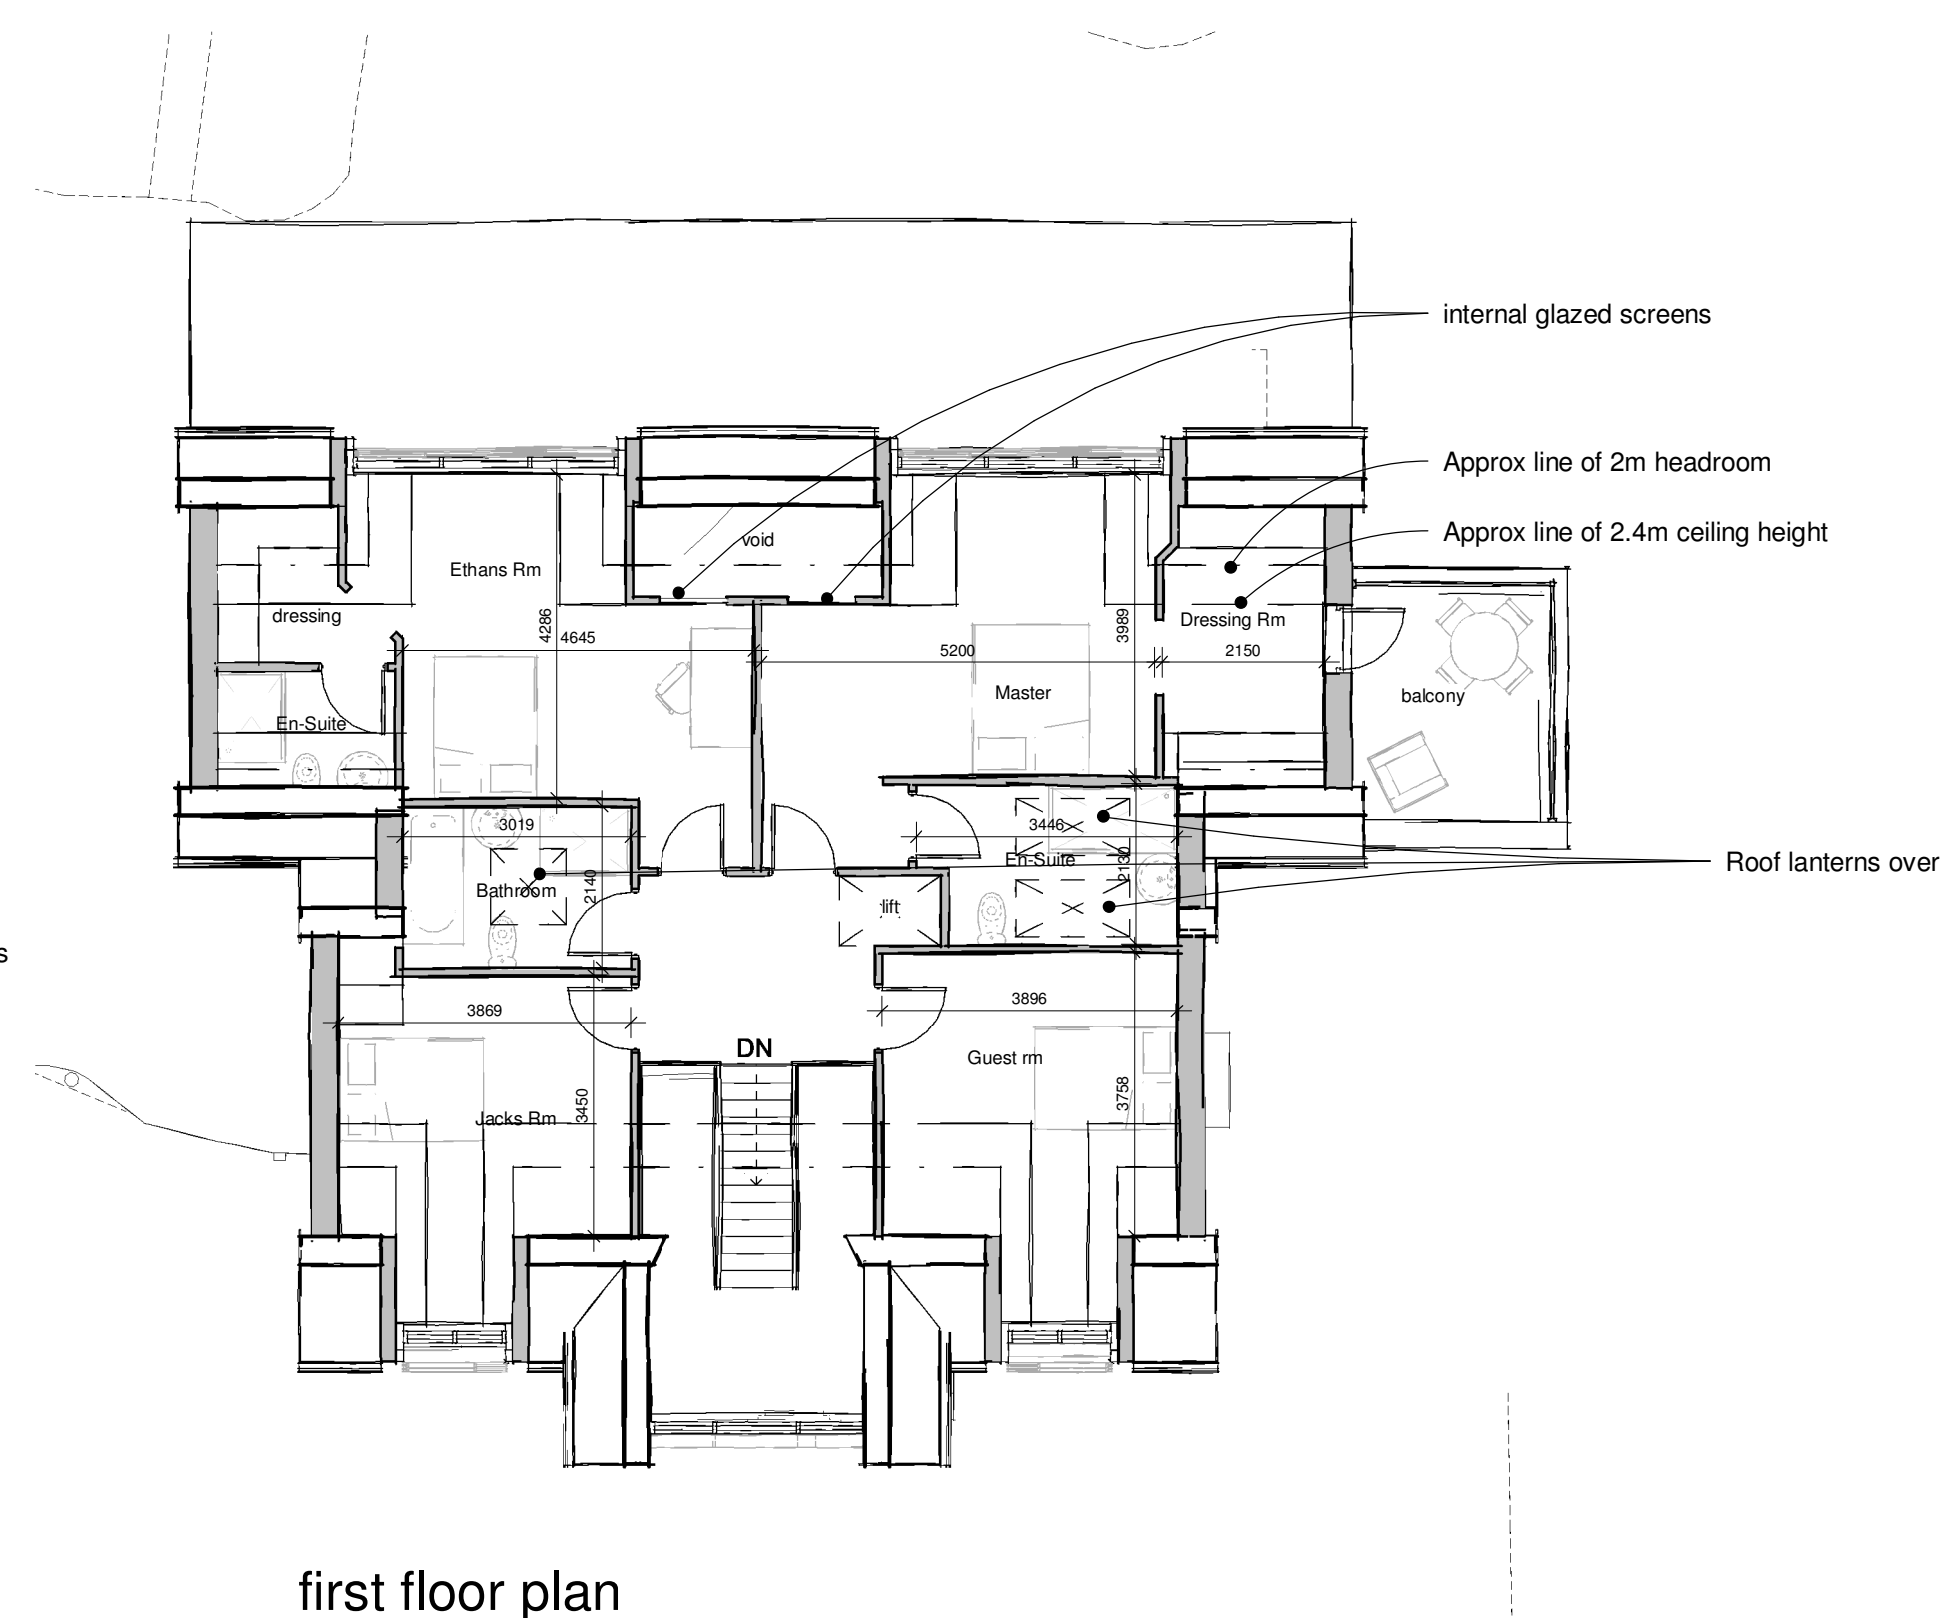
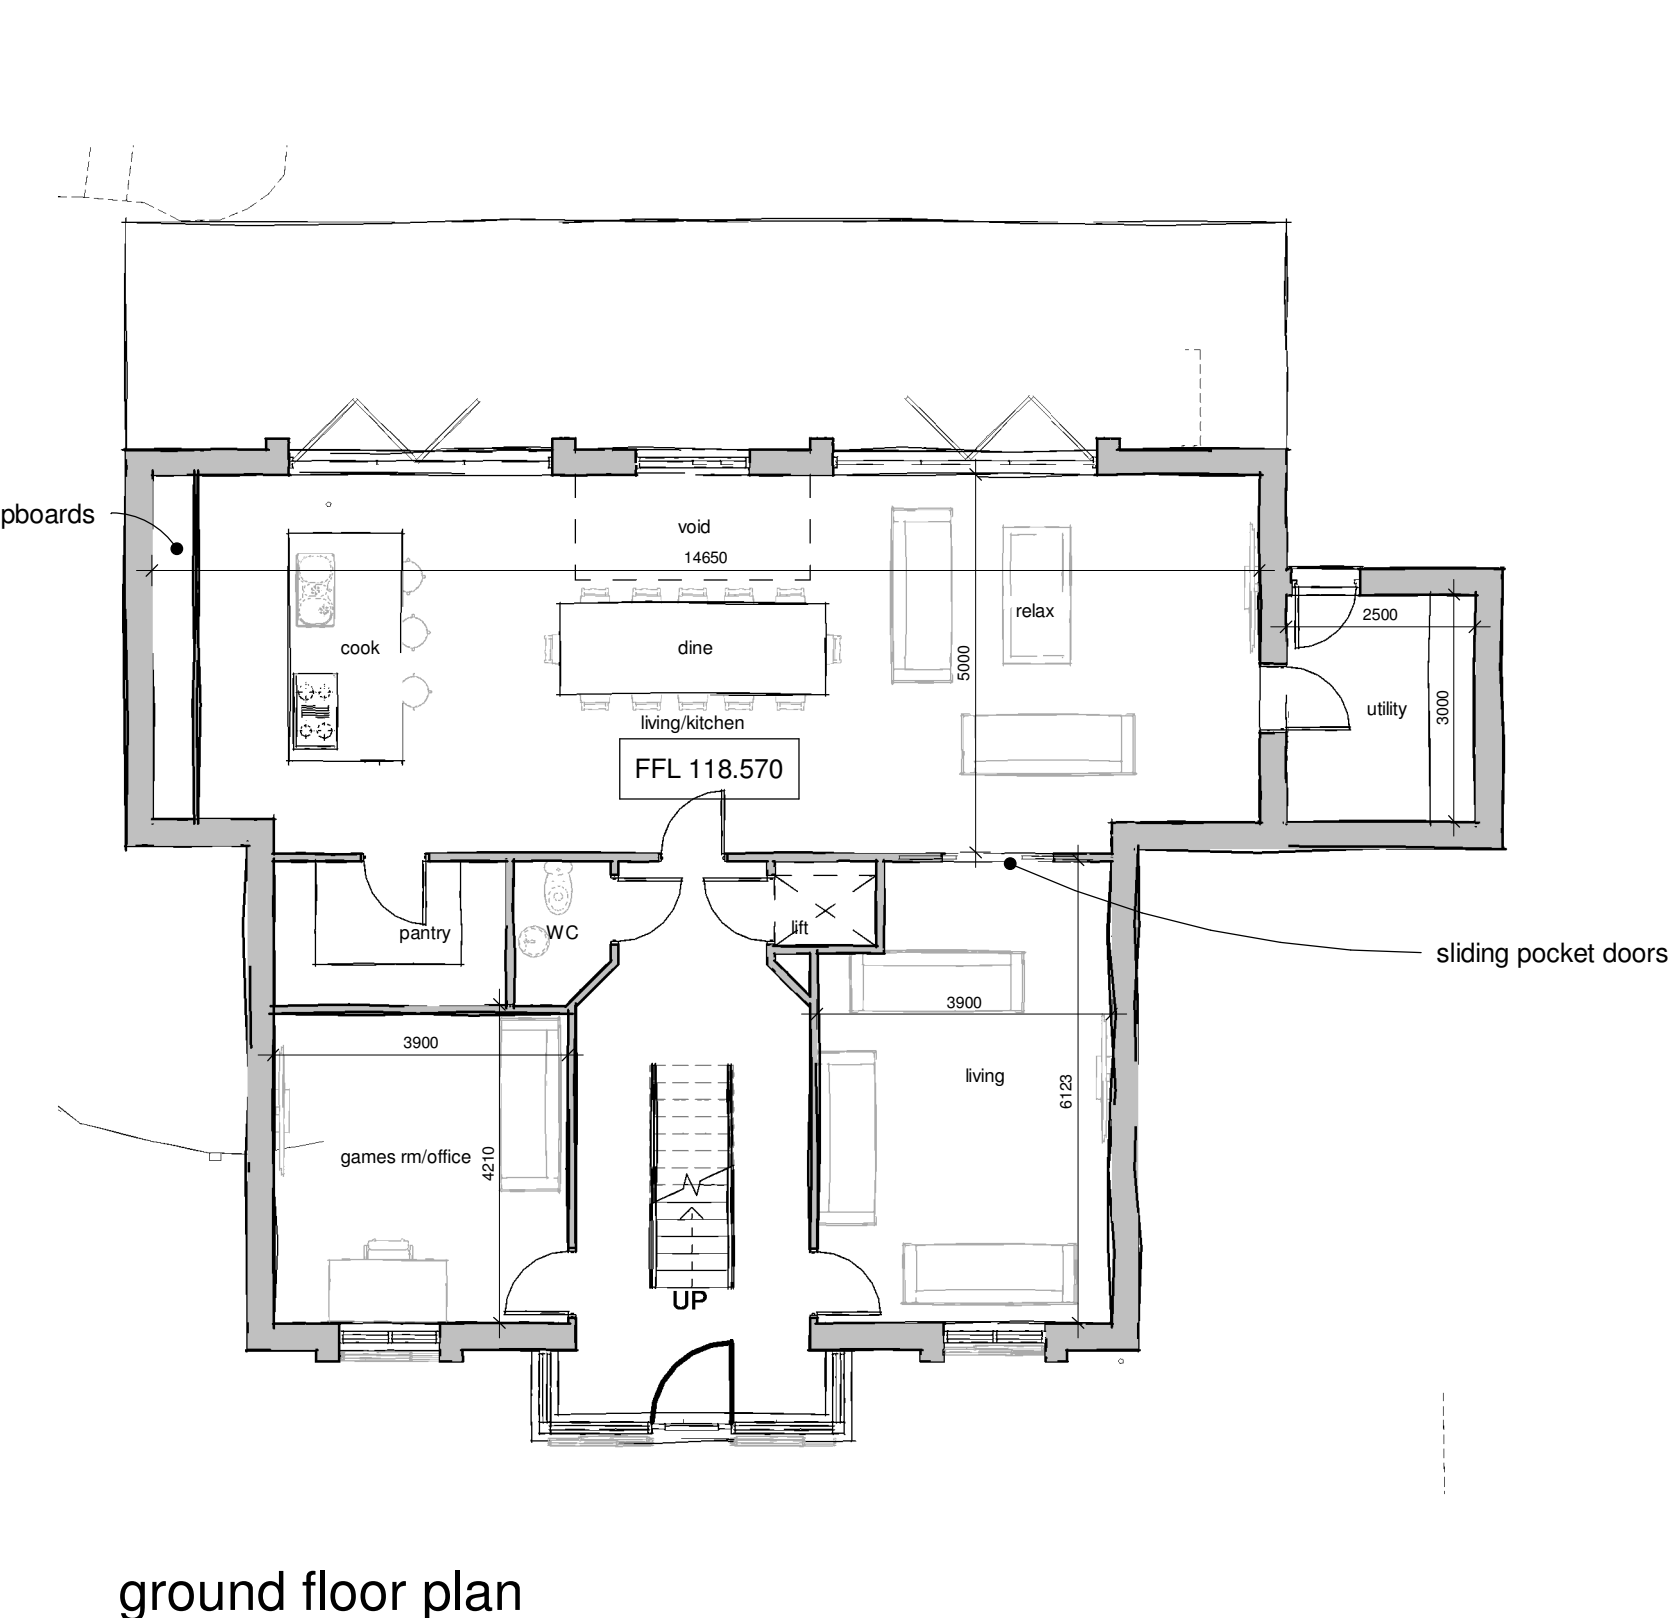
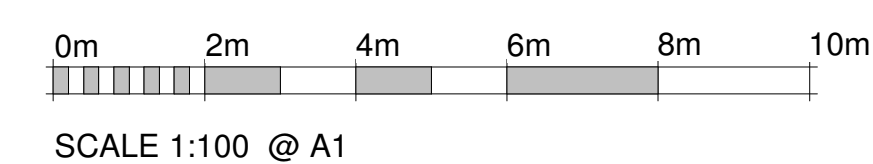
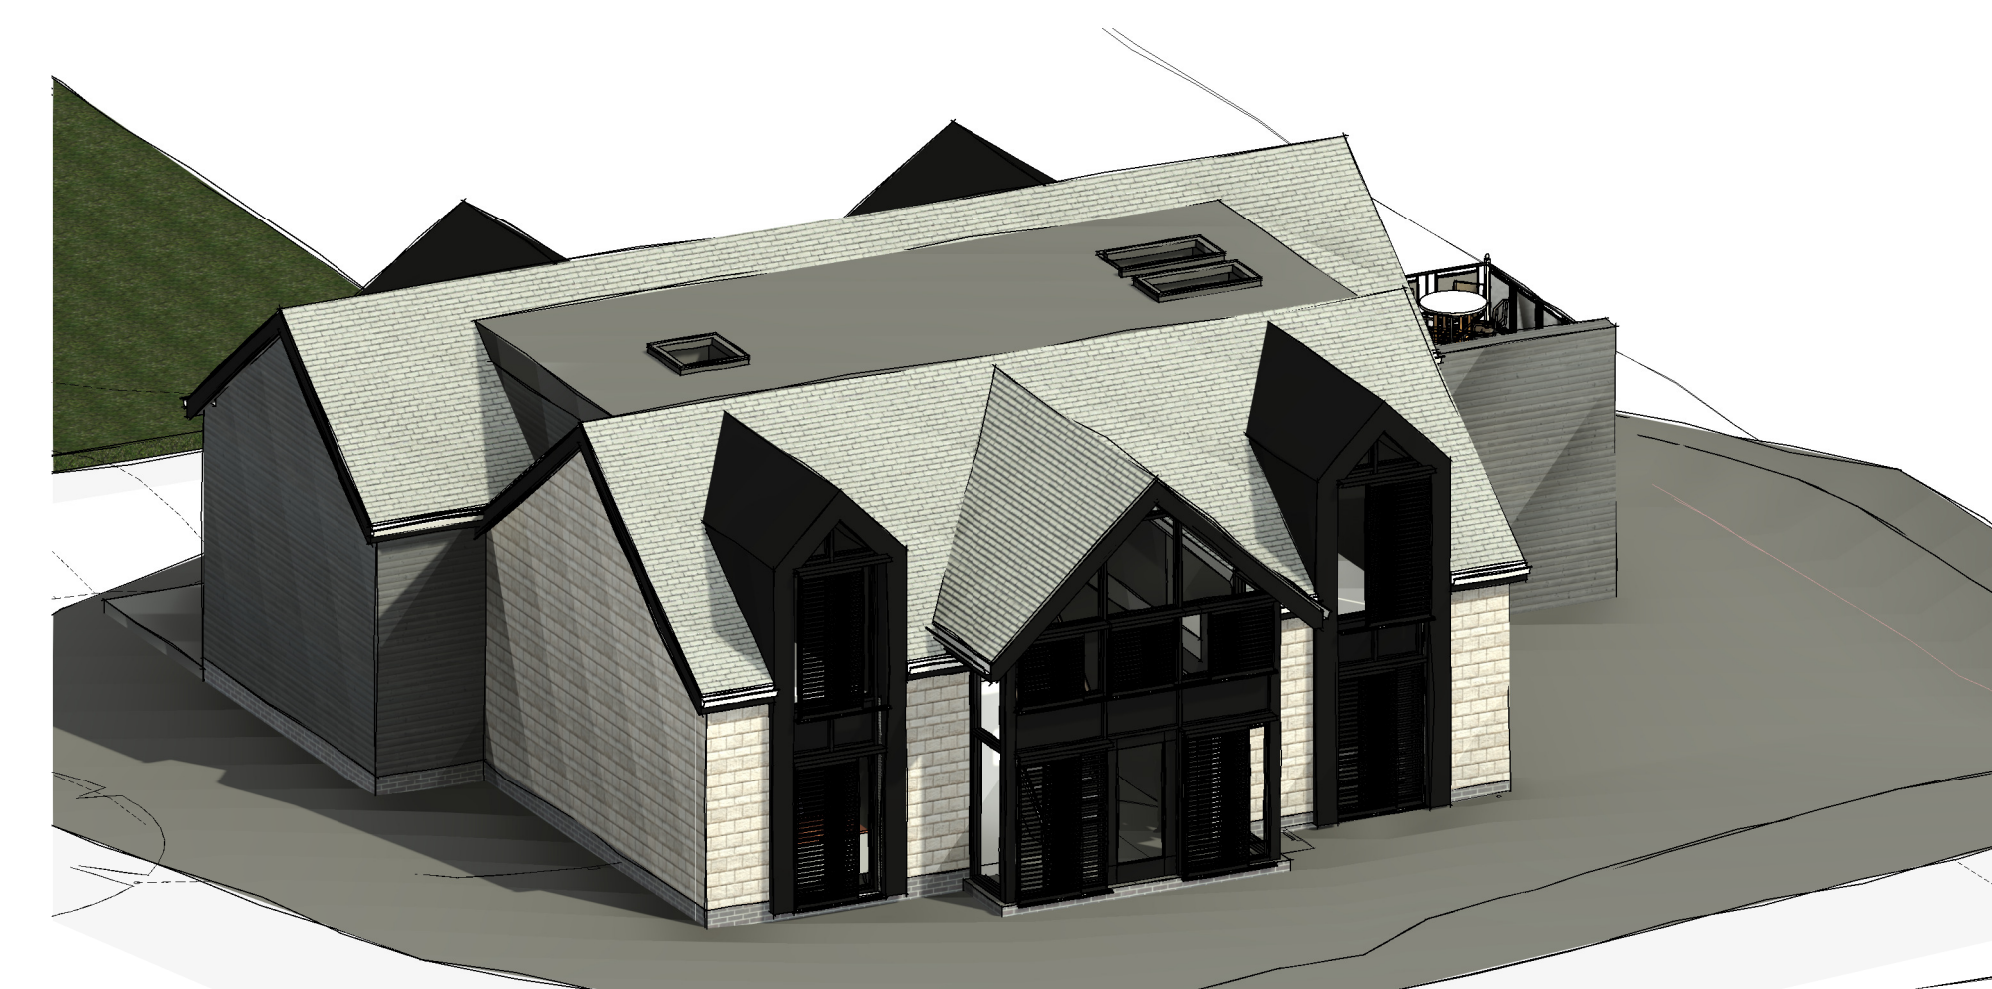
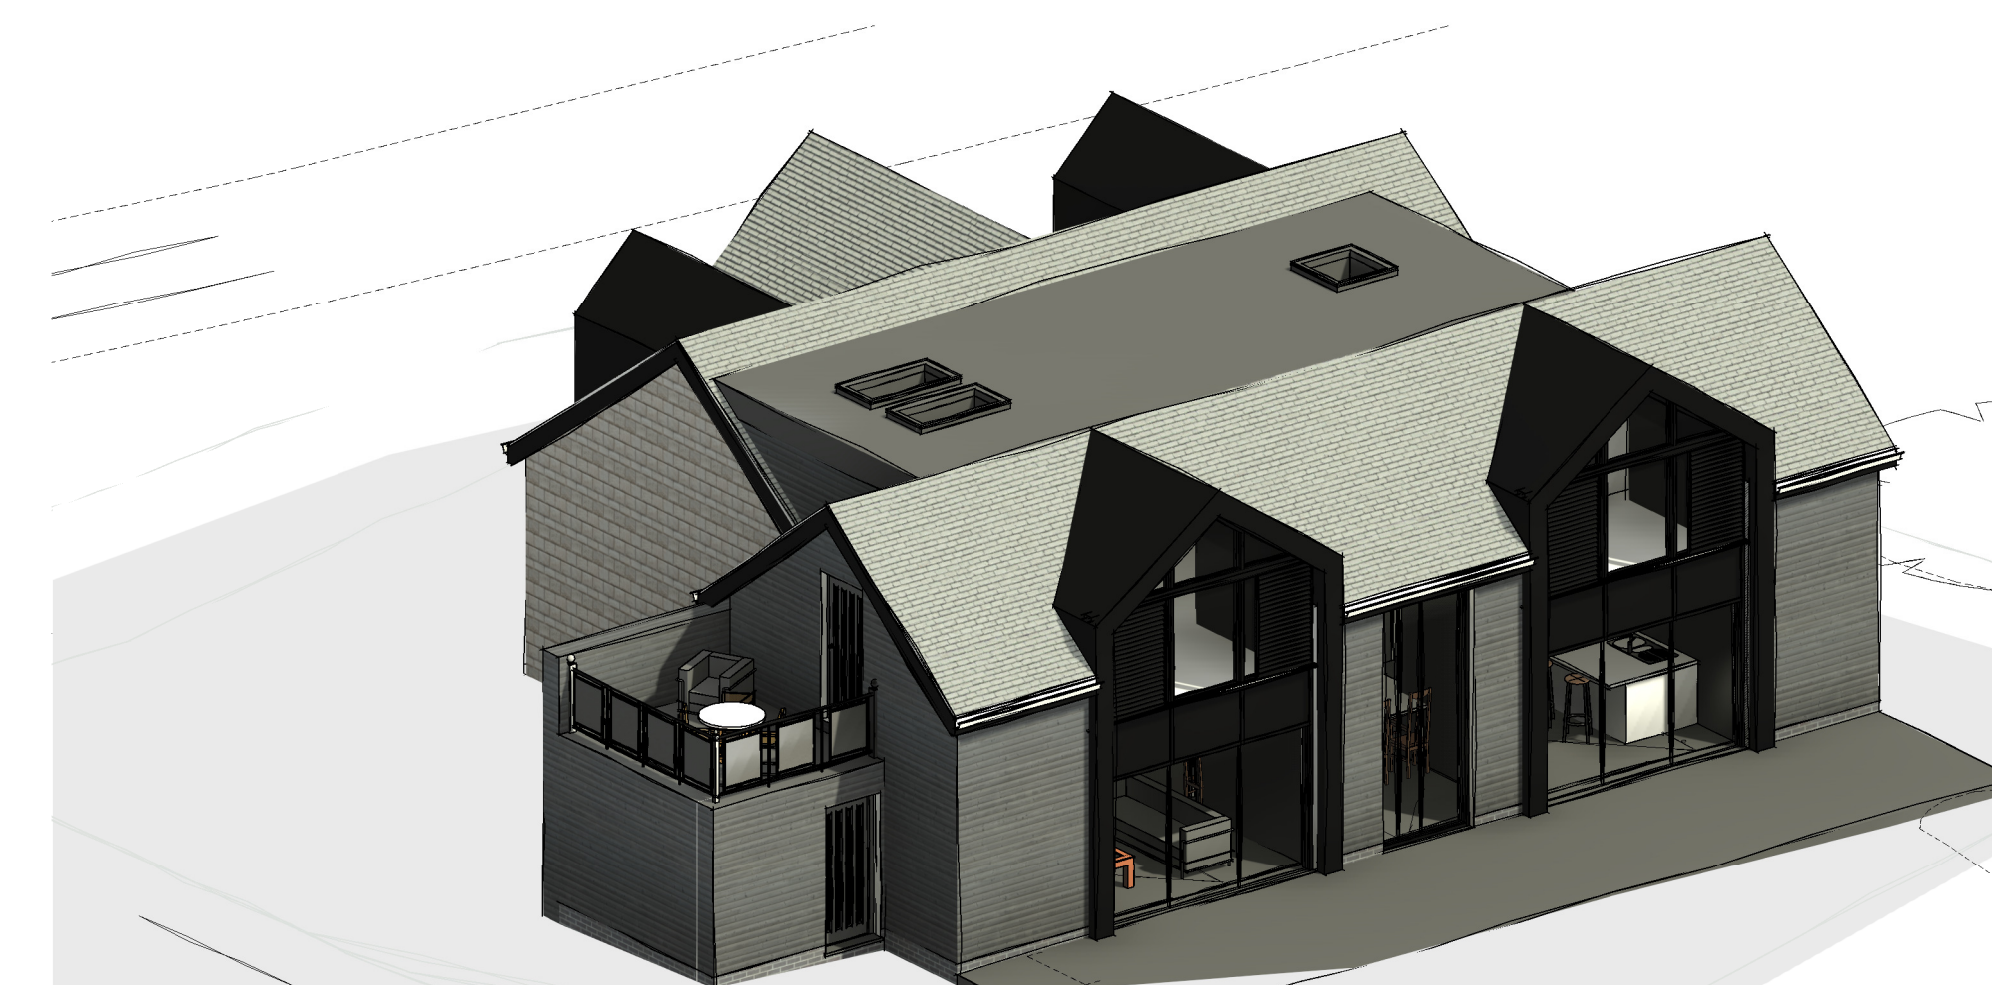


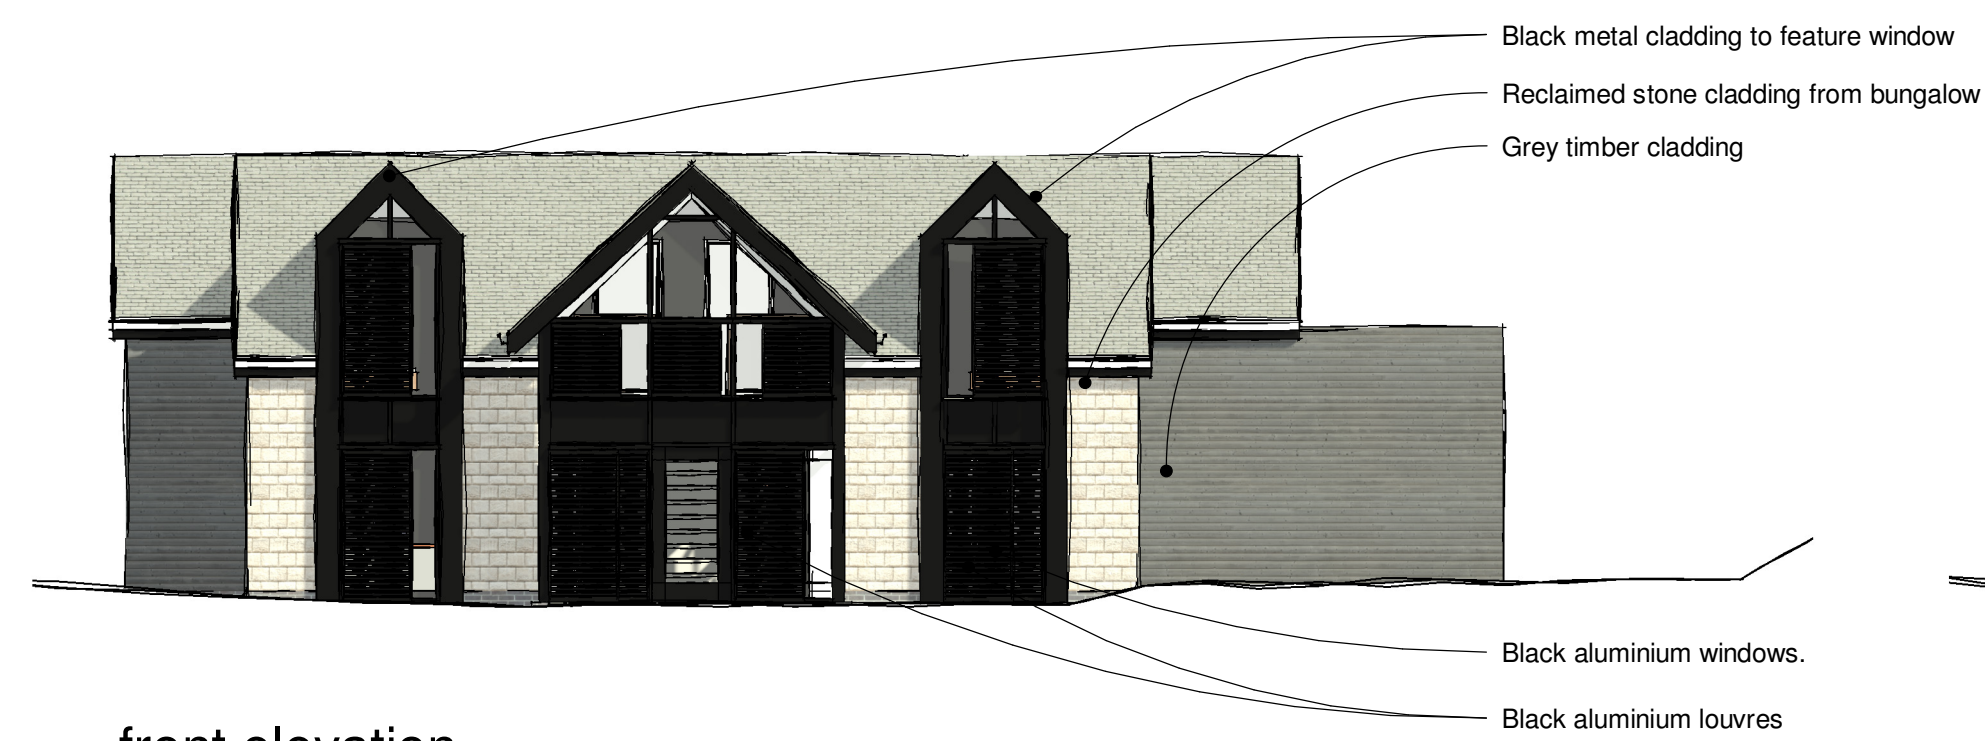

Client		Talbot and Cockerill			
Project Title		Replacement Dwelling Bosworth Road Osbaston		19 Station Road Hincley Leicestershire LE10 1AW Tel: 01455 635 Fax: 01455 618 www.hayward-architects.co.uk	
Drawing Title		Scheme 2		Job No.	
Scale	1:100	Date	Sept 24	Sheet	A1
Author	LJW	Checked by		23/85	10
THE COPYRIGHT OF THIS DRAWING IS RESERVED BY THE SIGNING ARCHITECTS LTD. REPRODUCTION IN ANY FORM, EITHER BY MEANS OF A PART OR PRODUCTIONS WITHOUT THE PRIOR WRITTEN PERMISSION OF THE COPYRIGHT HOLDER, IS STRICTLY FORBIDDEN. NO COPY OF THIS DRAWING IS TO BE USED				Status SCHEME	