



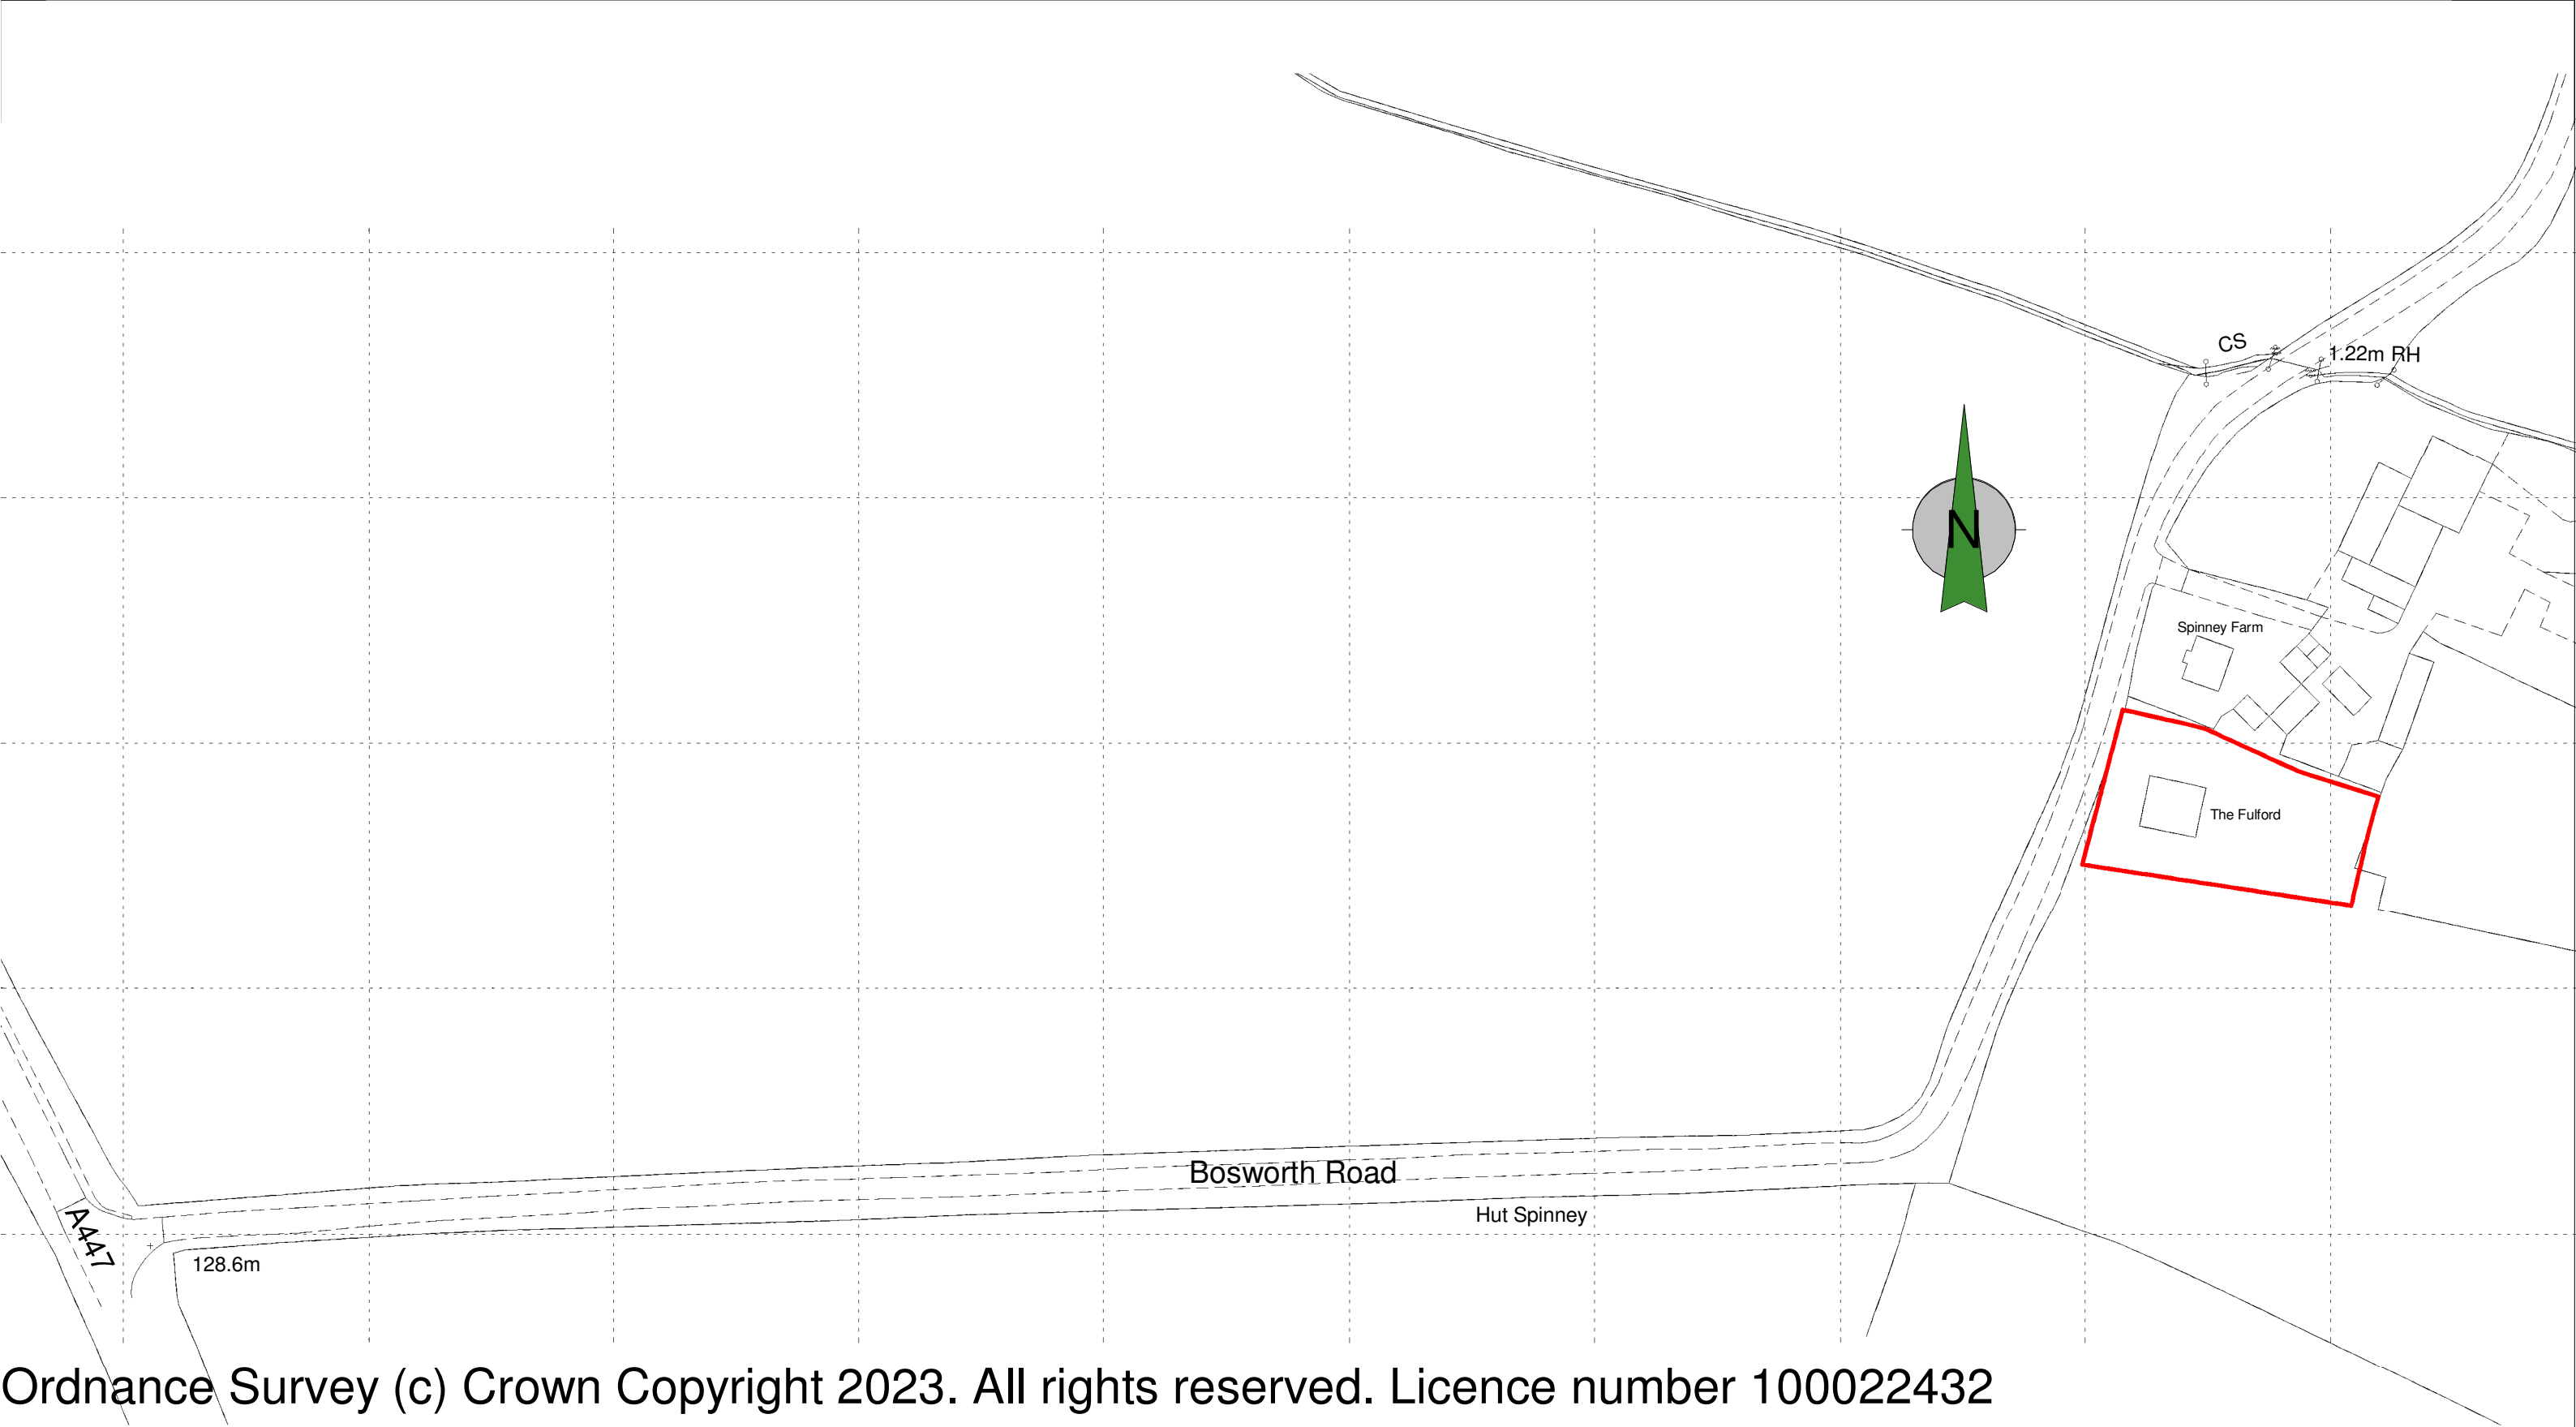

Ordnance Survey (c) Crown Copyright 2023. All rights reserved. Licence number 100022432

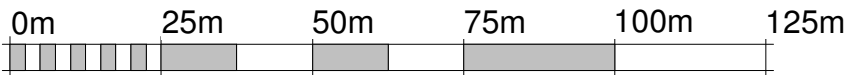

SCALE 1:1250 @ A3

Client Talbot and Cockerill			
Project Replacement Dwelling Bosworth Road Osbaston	Scale 1:1250	Sheet A3	Job No. 23/85
	Date Sept 24		Drawing No. 11
Drawing Location Plan	Author LJW	Checked by -	
THE COPYRIGHT OF THIS DRAWING IS VESTED IN HAYWARD ARCHITECTS LTD. REPRODUCTION IN ANY FORM, EITHER IN WHOLE OR IN PART IS FORBIDDEN WITHOUT THE PRIOR WRITTEN PERMISSION OF THE COPYRIGHT HOLDER. DO NOT SCALE FROM DRAWING AND ONLY FIGURED DIMENSIONS ARE TO BE USED			Drawing Status SCHEME

hayward
ARCHITECTS LTD
19 Station Road
Hinckley
Leicestershire
LE10 1AW
Tel: 01455 635 665
Fax: 01455 618 971
www.hayward-architects.co.uk