
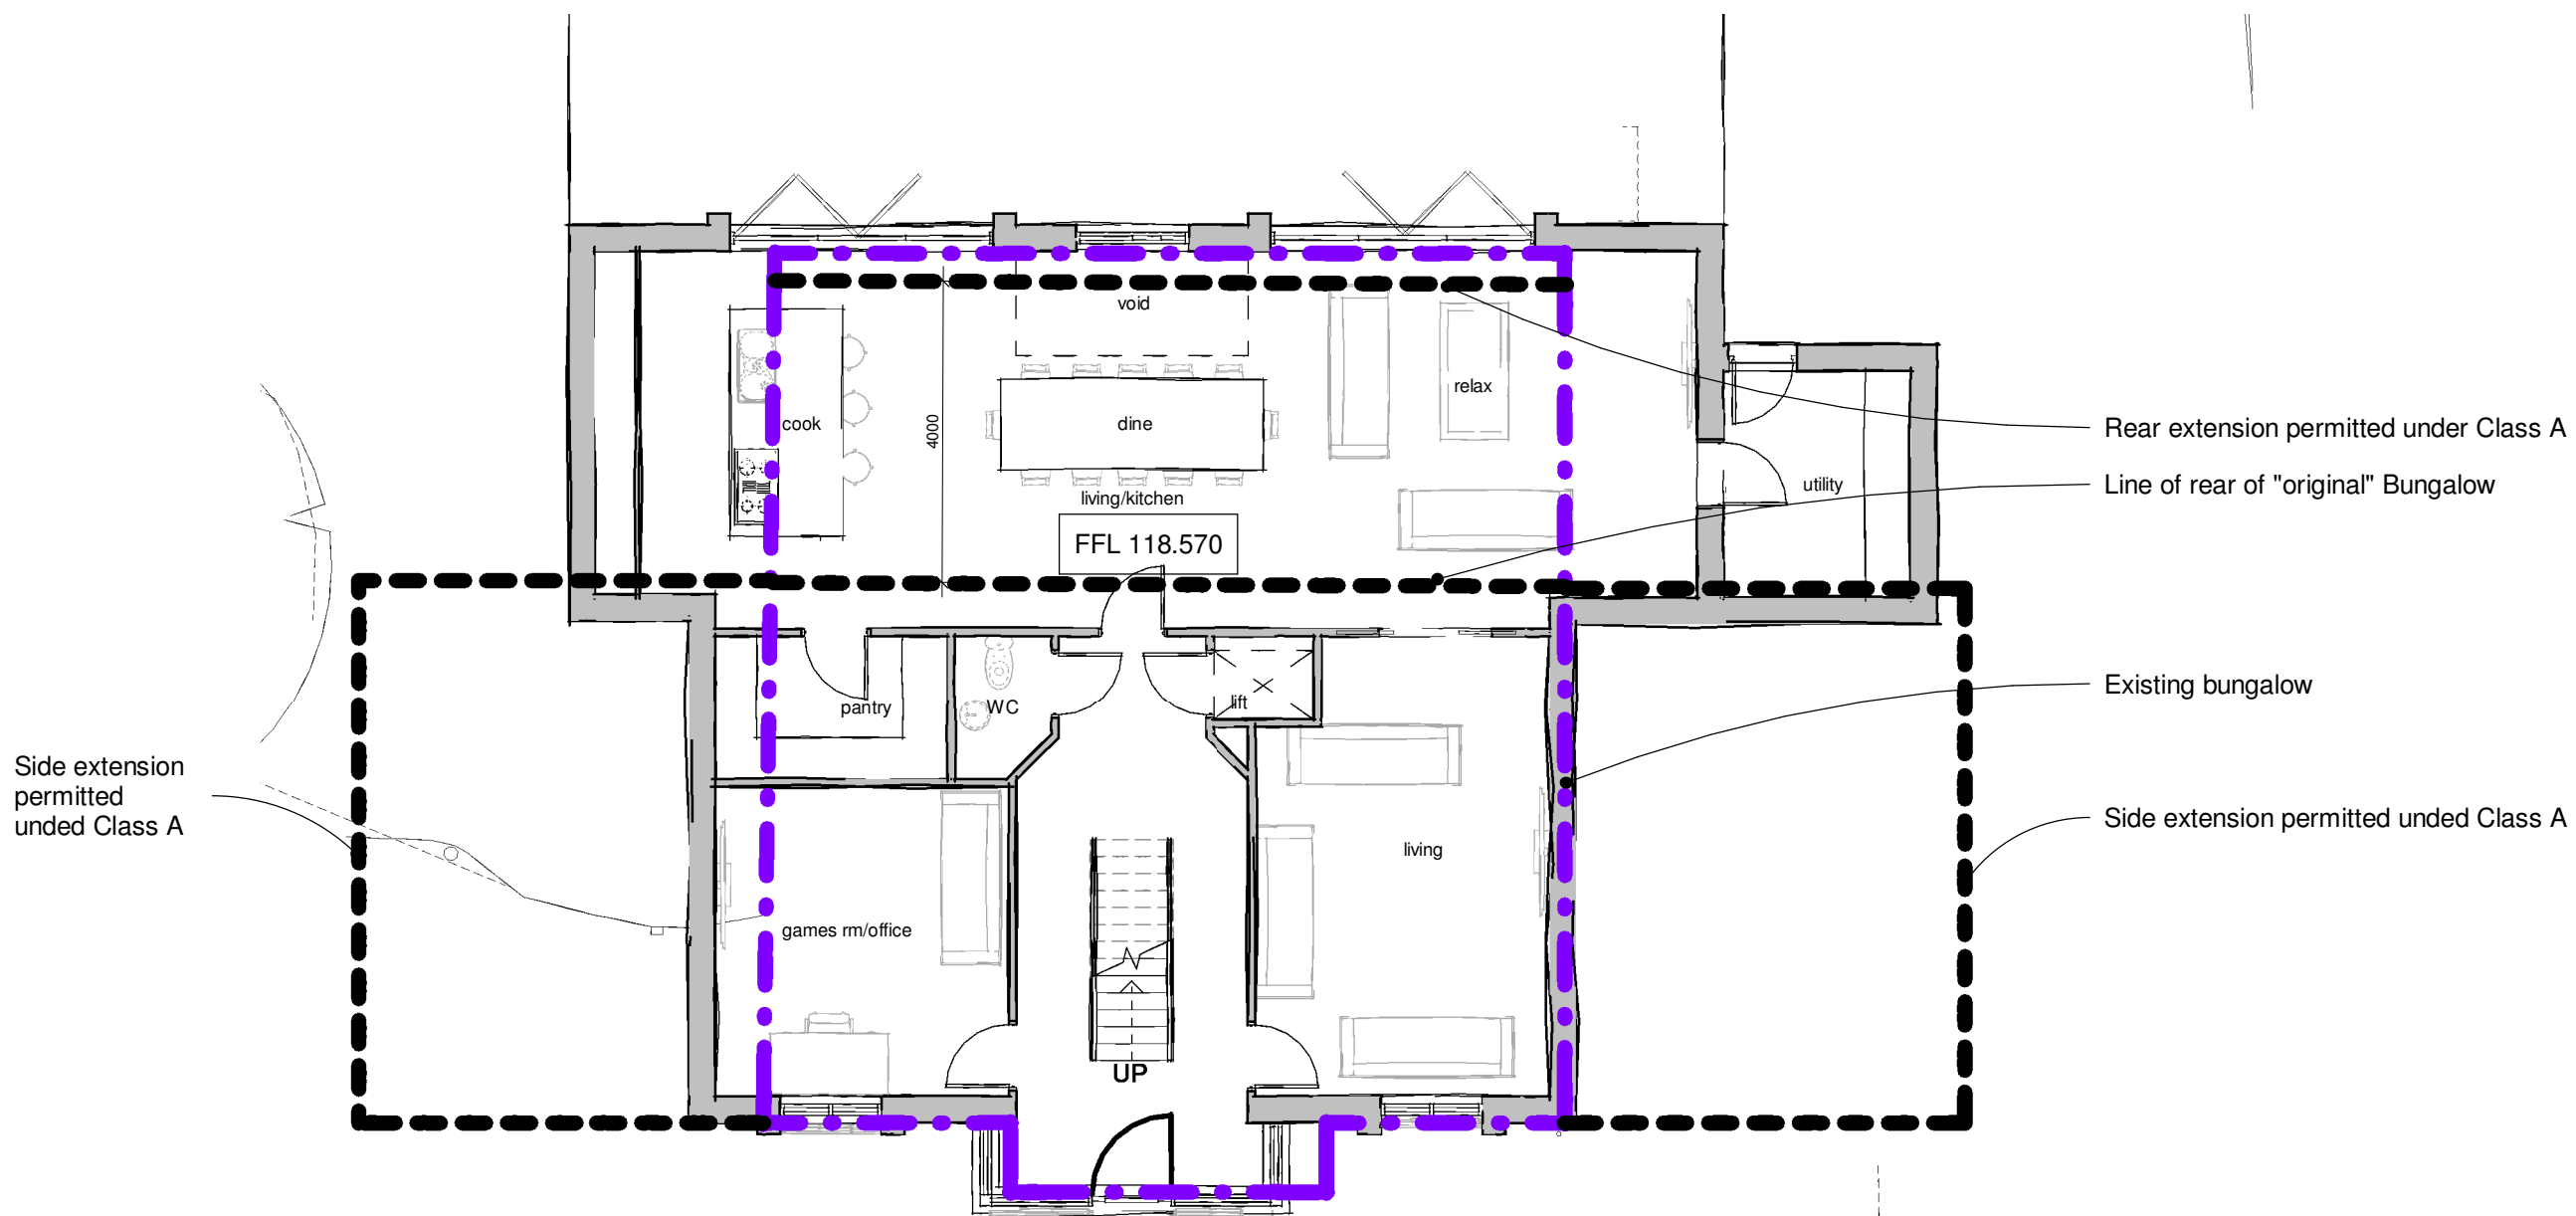


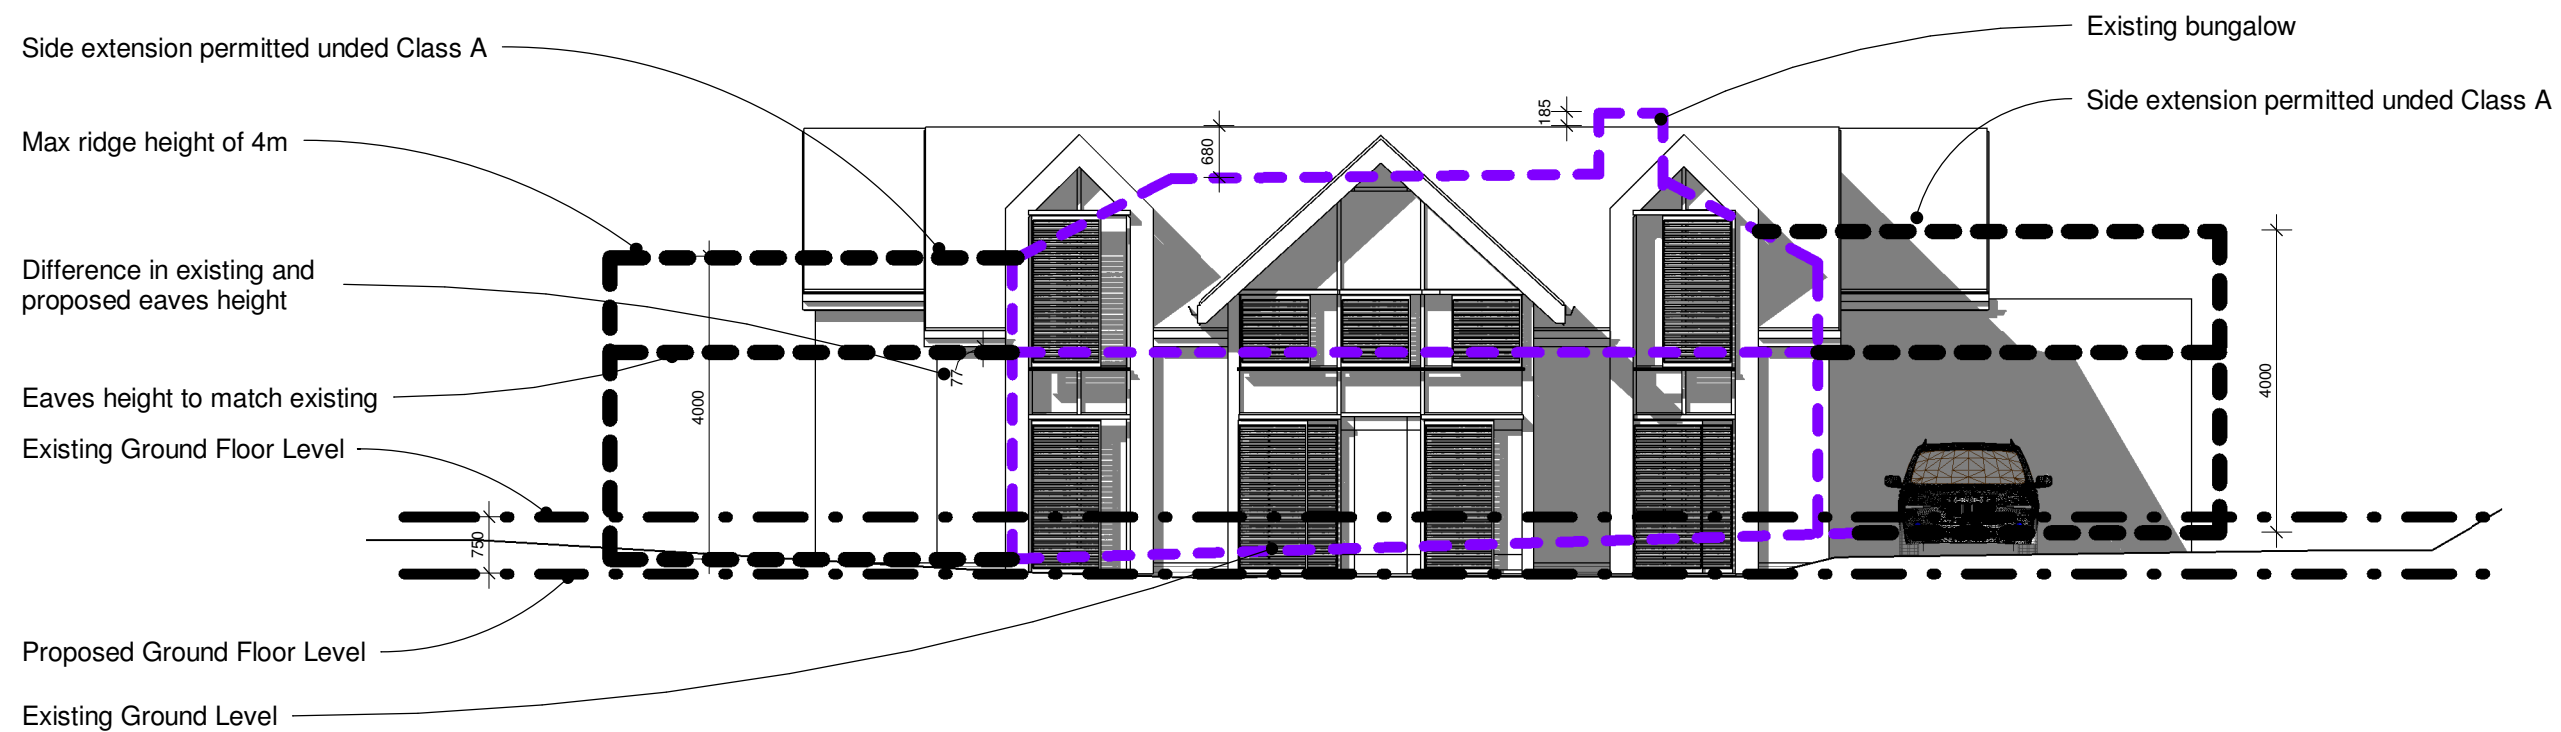

hayward
ARCHITECTS LTD

19 Station Road
Hinckley
Leicestershire
LE10 1AW

Tel: 01455 635 665
Fax: 01455 618 971

www.hayward-architects.co.uk

Client	Talbot and Cockerill		
Project	Replacement Dwelling Bosworth Road Osbaston		
Drawing	Building Comparison		
Scale	1:100	Sheet	A3
Date	Sept 24	Author	LJW
		Checked by	-
Job No.	23/85	Drawing No.	12
Drawing Status	SCHEME		

THE COPYRIGHT OF THIS DRAWING IS VESTED IN HAYWARD ARCHITECTS LTD.
REPRODUCTION IN ANY FORM, EITHER IN WHOLE OR IN PART IS FORBIDDEN
WITHOUT THE PRIOR WRITTEN PERMISSION
OF THE COPYRIGHT HOLDER. DO NOT SCALE FROM DRAWING AND ONLY
FIGURED DIMENSIONS ARE TO BE USED