



PLAN / LAYOUT

Indicative 0.4 ha works envelope containing a purpose-built lined digestate lagoon.

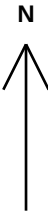

Scale 1:500 @ A3

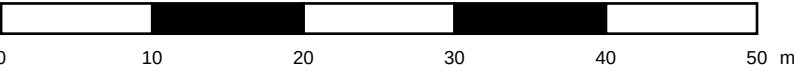


PROPOSED AGRICULTURAL DIGESTATE LAGOON

Plan / Layout - Scale 1:500 @ A3


TYPICAL ELEVATION & SECTION

Indicative construction profile only. Final dimensions subject to specialist design, ground conditions and regulatory requirements.

ELEVATION - TYPICAL EARTH BANK

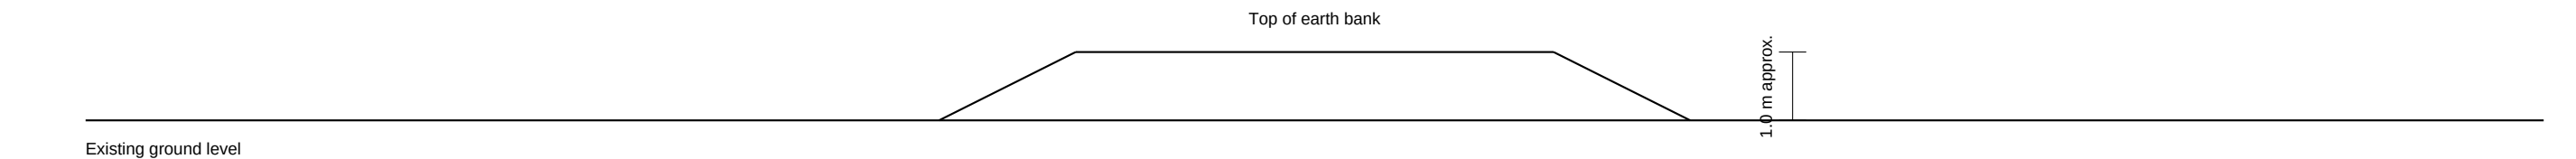

SECTION A-A - INDICATIVE

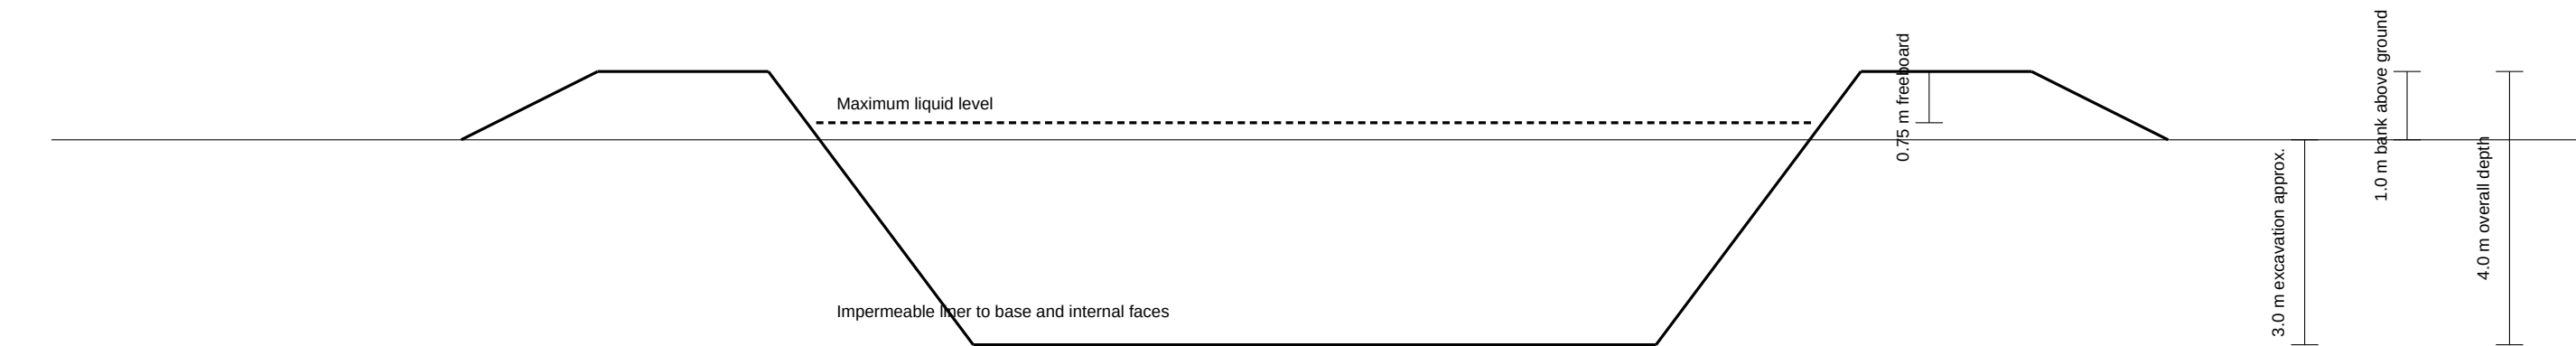

NOTES

1. Proposed use: storage of liquid digestate for subsequent beneficial agricultural application.
2. Indicative storage capacity: approximately 7,000 m3.
3. Proposed works area: approximately 0.40 ha.
4. Internal side slopes shown conceptually, final geometry, liner and bank design to be confirmed by a competent designer.
5. Drawing is for planning / prior approval illustration only and is not a construction or engineering drawing.
6. Final siting must respect applicable watercourse, groundwater, drainage and pollution-control requirements.

PROPOSED AGRICULTURAL DIGESTATE LAGOON

Elevation & Section - Scale 1:100 @ A3