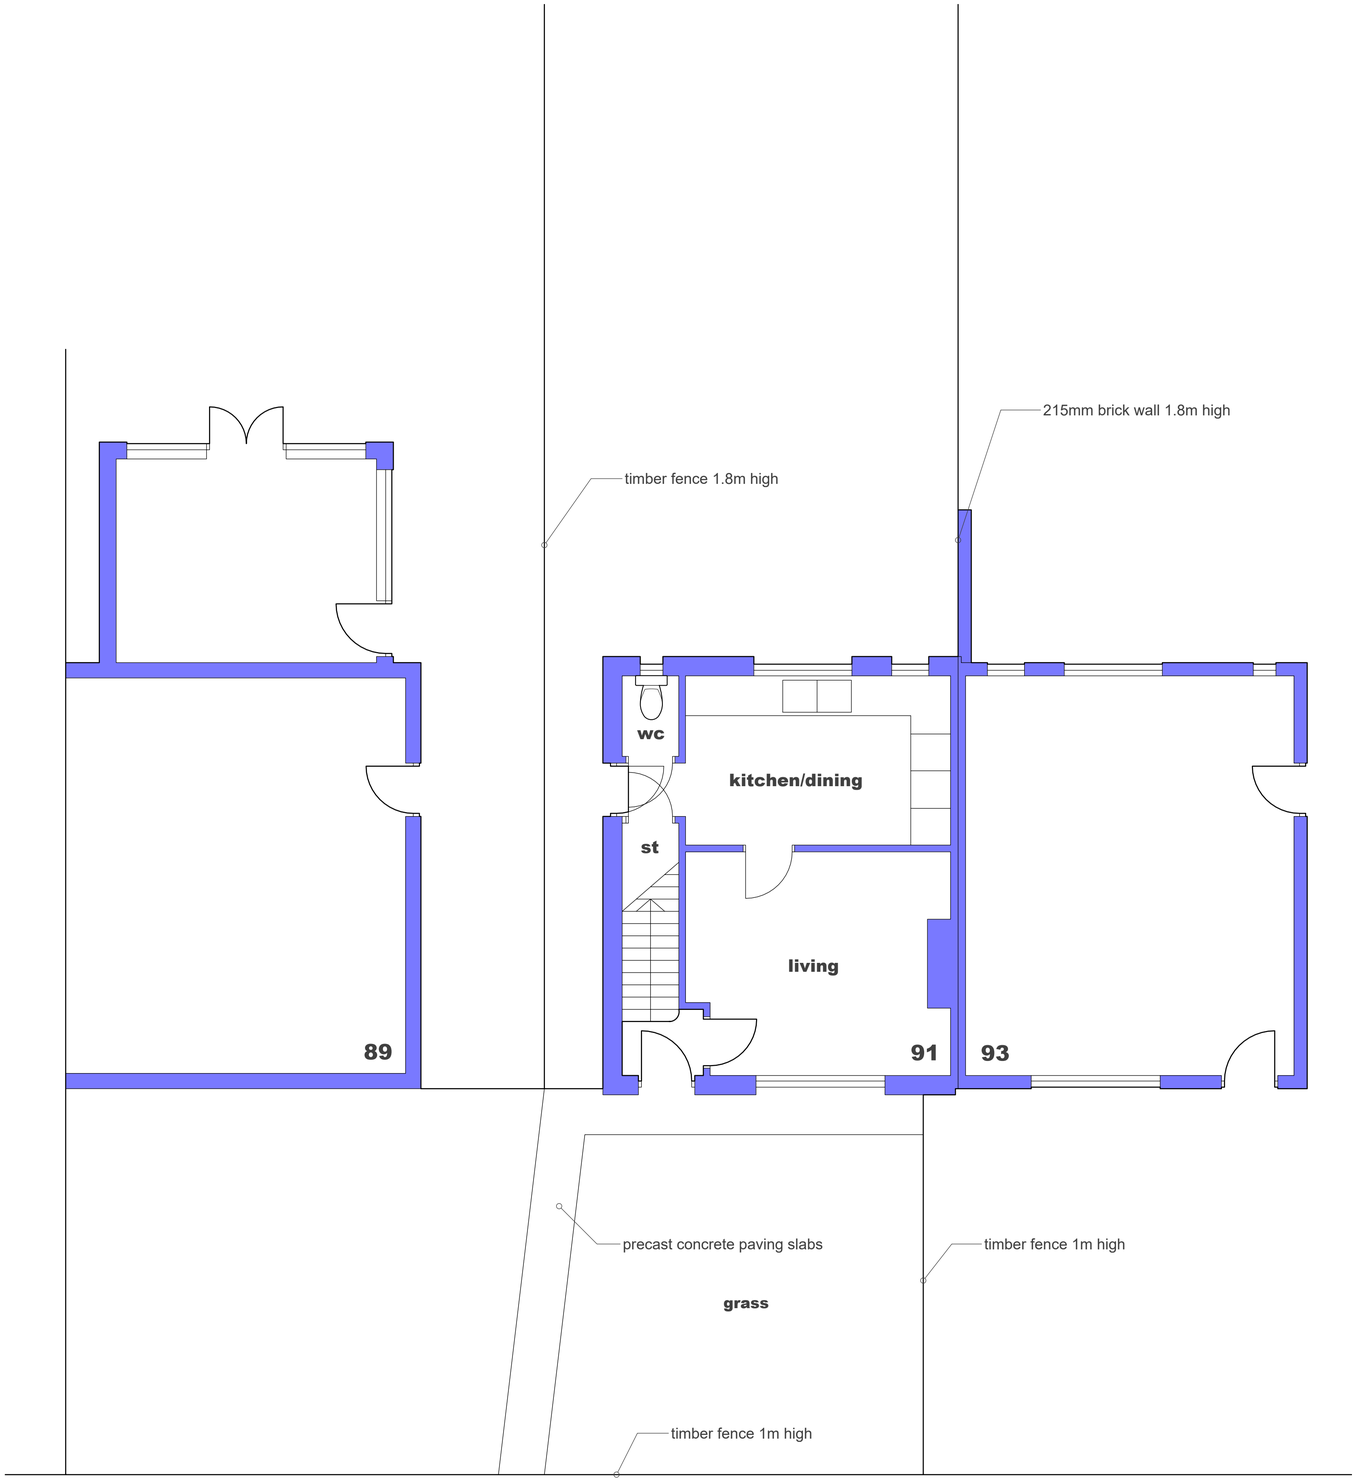

0 1 2 3 4 5 10

scale bar in metres @ 1:50



N

LOCATION PLAN @ 1:1250

UK Planning Maps
Mal centred on 294967.0, 442157.0
Produced on 13 January 2026 from Ordnance Survey National Database and incorporating surveyed revision available to this date
Crown Copyright 2026

0 25 50 75 100 125 150 175

scale bar in metres @ 1:1250

NOTES

REVISIONS

REAR EXTENSION & ALTERATIONS TO
91 TUDOR ROAD HINCKLEY

SITE PLAN AS EXISTING

1:50 @ A1 23 7 25

db
David F Barnes Dip Arch RIBA
14 Pyeharps Road Burbage LE10 2JE
Telephone 01455 633410

B26/10/SE01