
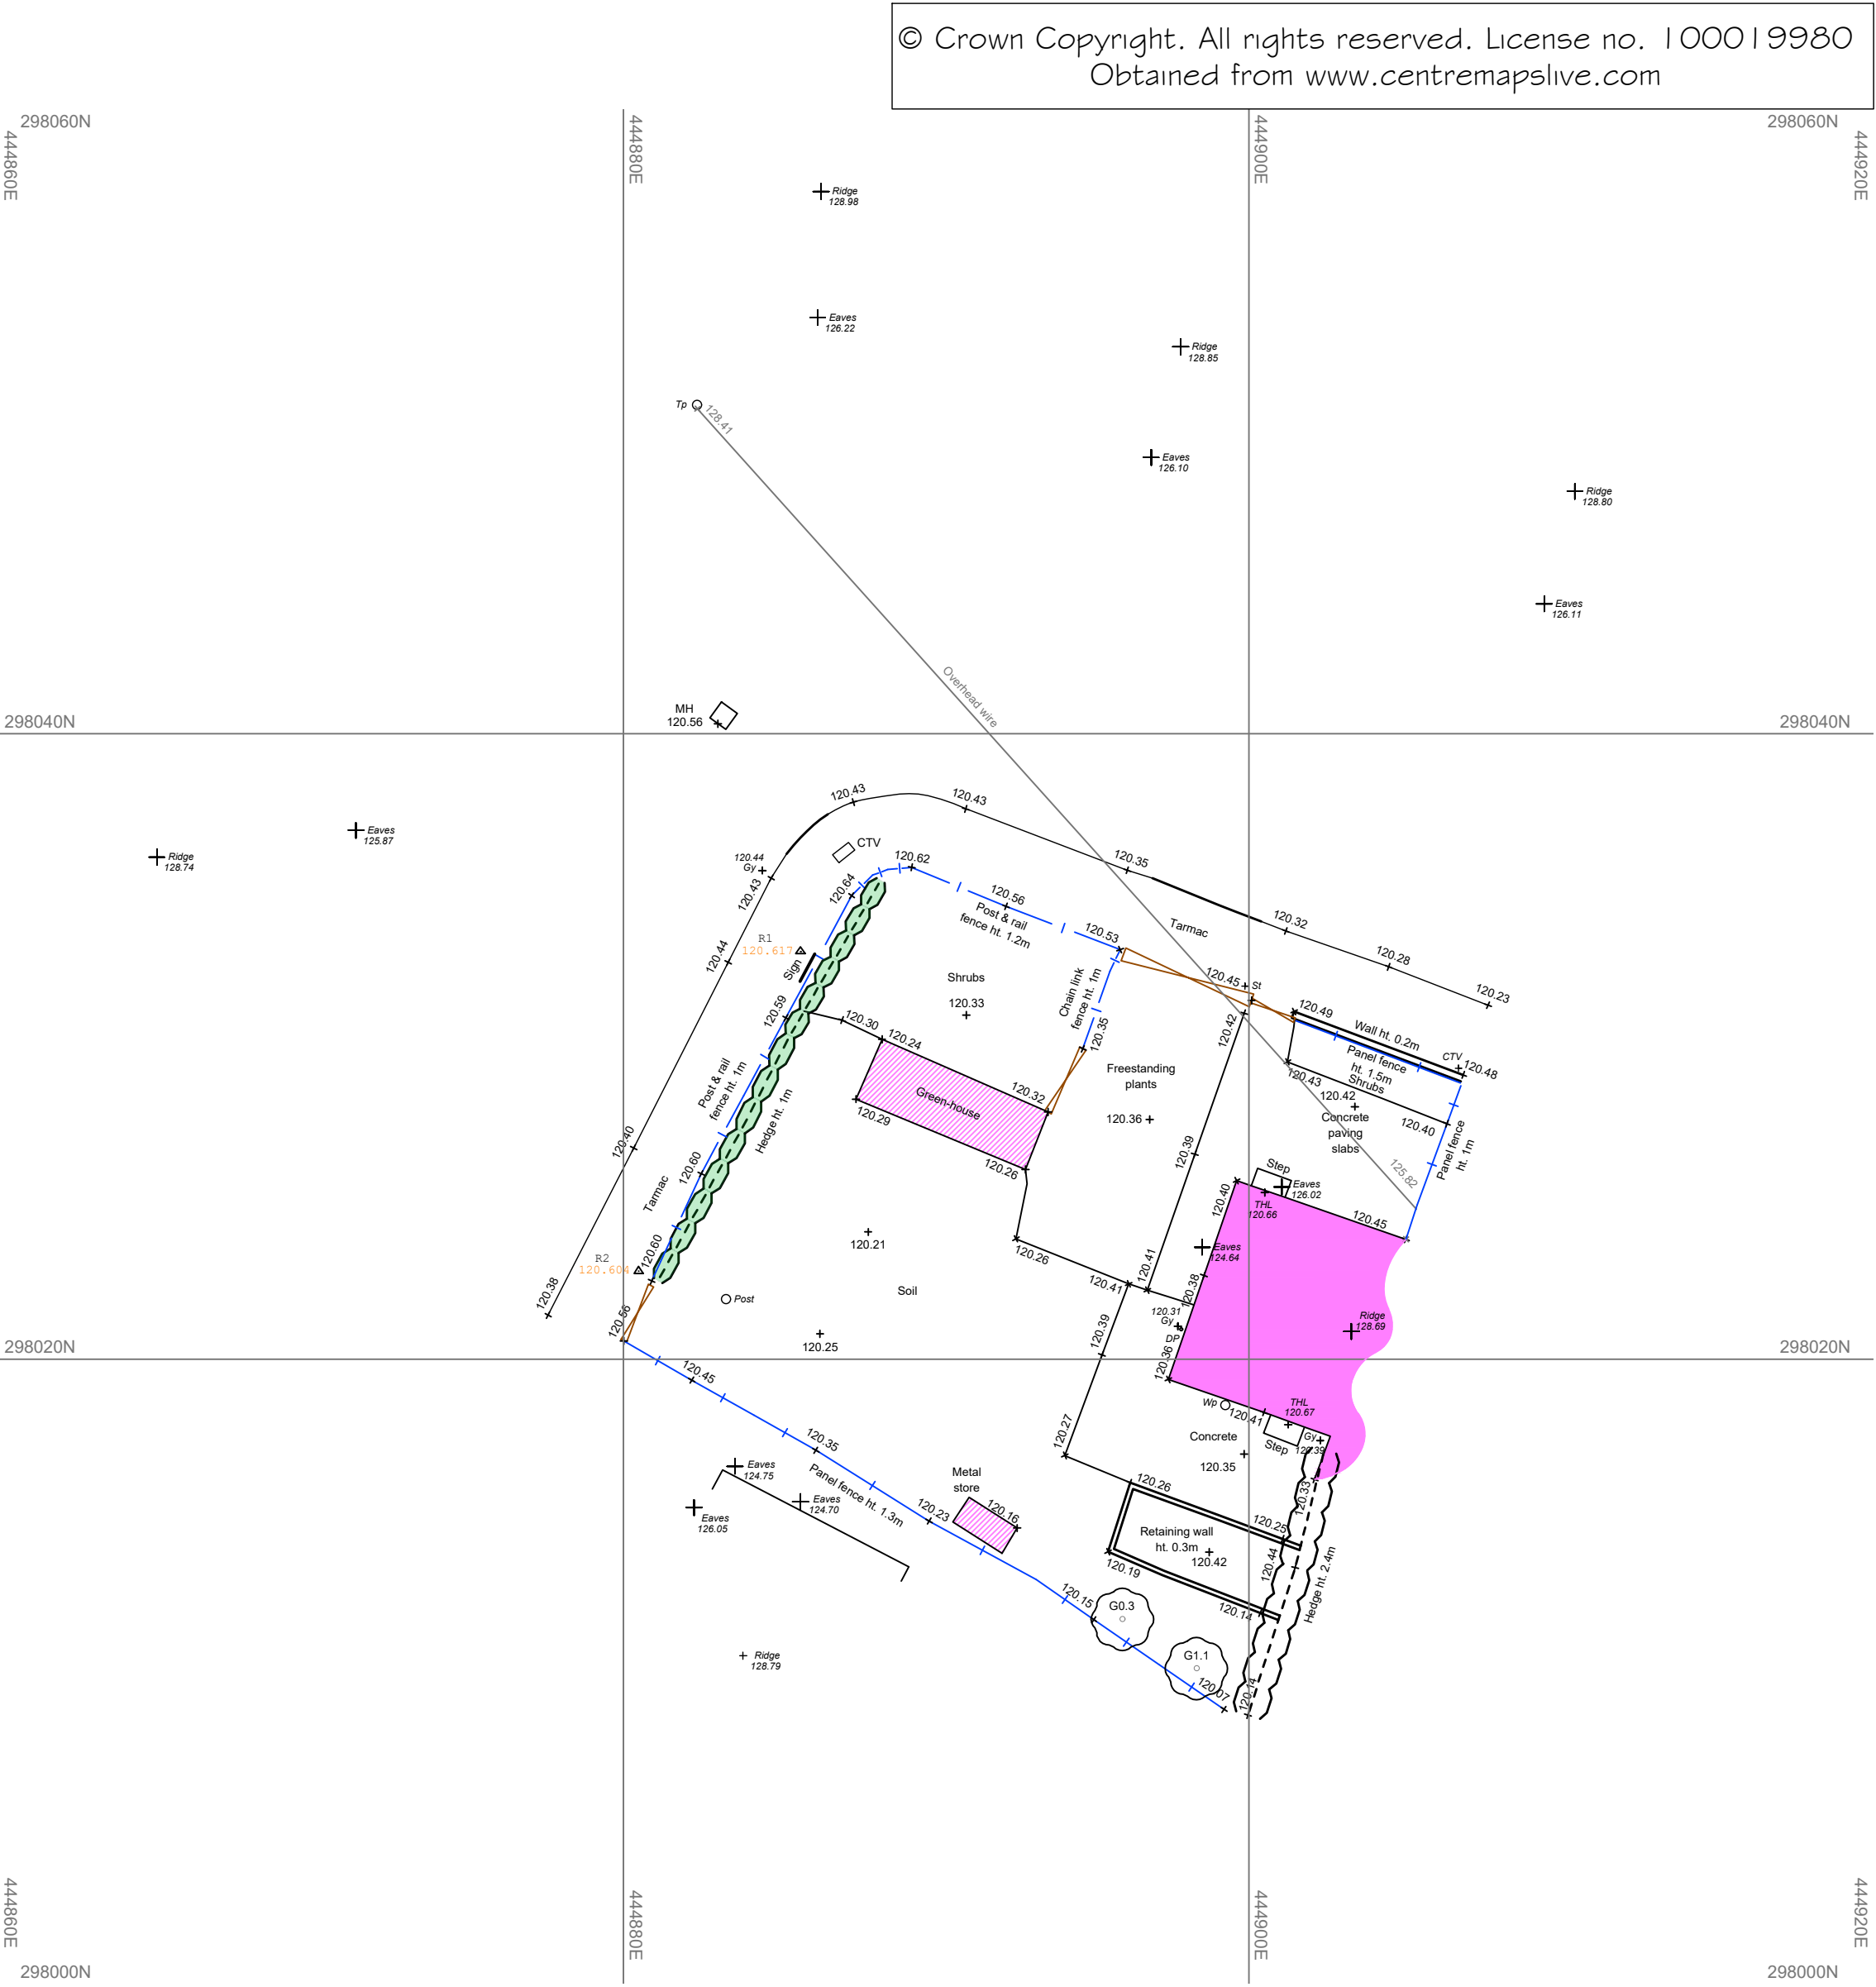


REVISIONS

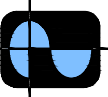

PAUL GAUGHAN
BUILDING CONSULTANTS

Unit E14, Langham Park Industrial Estate, Lows Lane
Stanton by Dale, Ilkeston DE7 4RJ
Phone 0115 9324010
E-mail: info@paul-gaughan.co.uk
Web: www.paul-gaughan.co.uk

CLIENT

LOCATION

Land adjacent to:
22 Elwell Avenue, Barwell, Leicester,
LE9 8FH

PROJECT

Proposed Residential Development

TITLE

Existing Topographical Survey

PAPER SIZE

ISO A2 (594.00 x 420.00 MM)

SCALE

1:200

DATE

Mar
2021

DRAWING NUMBER

DB/BB/21/03/01

REVISION

-

Scales are correct at time of plotting however please note that distortion can occur during copying. This drawing is copyright and may not be altered, traced, photographed, electronically copied or used for any purpose other than for which it is issued, without written permission from Mr. Gaughan. Check all dimensions on site. Any discrepancies should be reported to the designer before works proceed. Hatching is a representation of materials only.

EXISTING TOPOGRAPHICAL SURVEY
SCALE 1:200