

W: www.jbarch.uk T: 01530 886110
E: jonny@jbarch.uk

NOTES

REVISION
NO DESCR. DATE

INCEPTION DATE

10/03/2026

STAGE

Planning

SCALE SHEET SIZE

1:2500 A2

PROJECT BRIEF

SITE ADDRESS



Land Adj. Keepers Cottage,
Congerstane Lane,
Barton in the Beans,
CV13 0DL

CLIENT

Mr & Mrs Chater

PROJECT ID DRWG NO REV

26006 **PL201** N/A

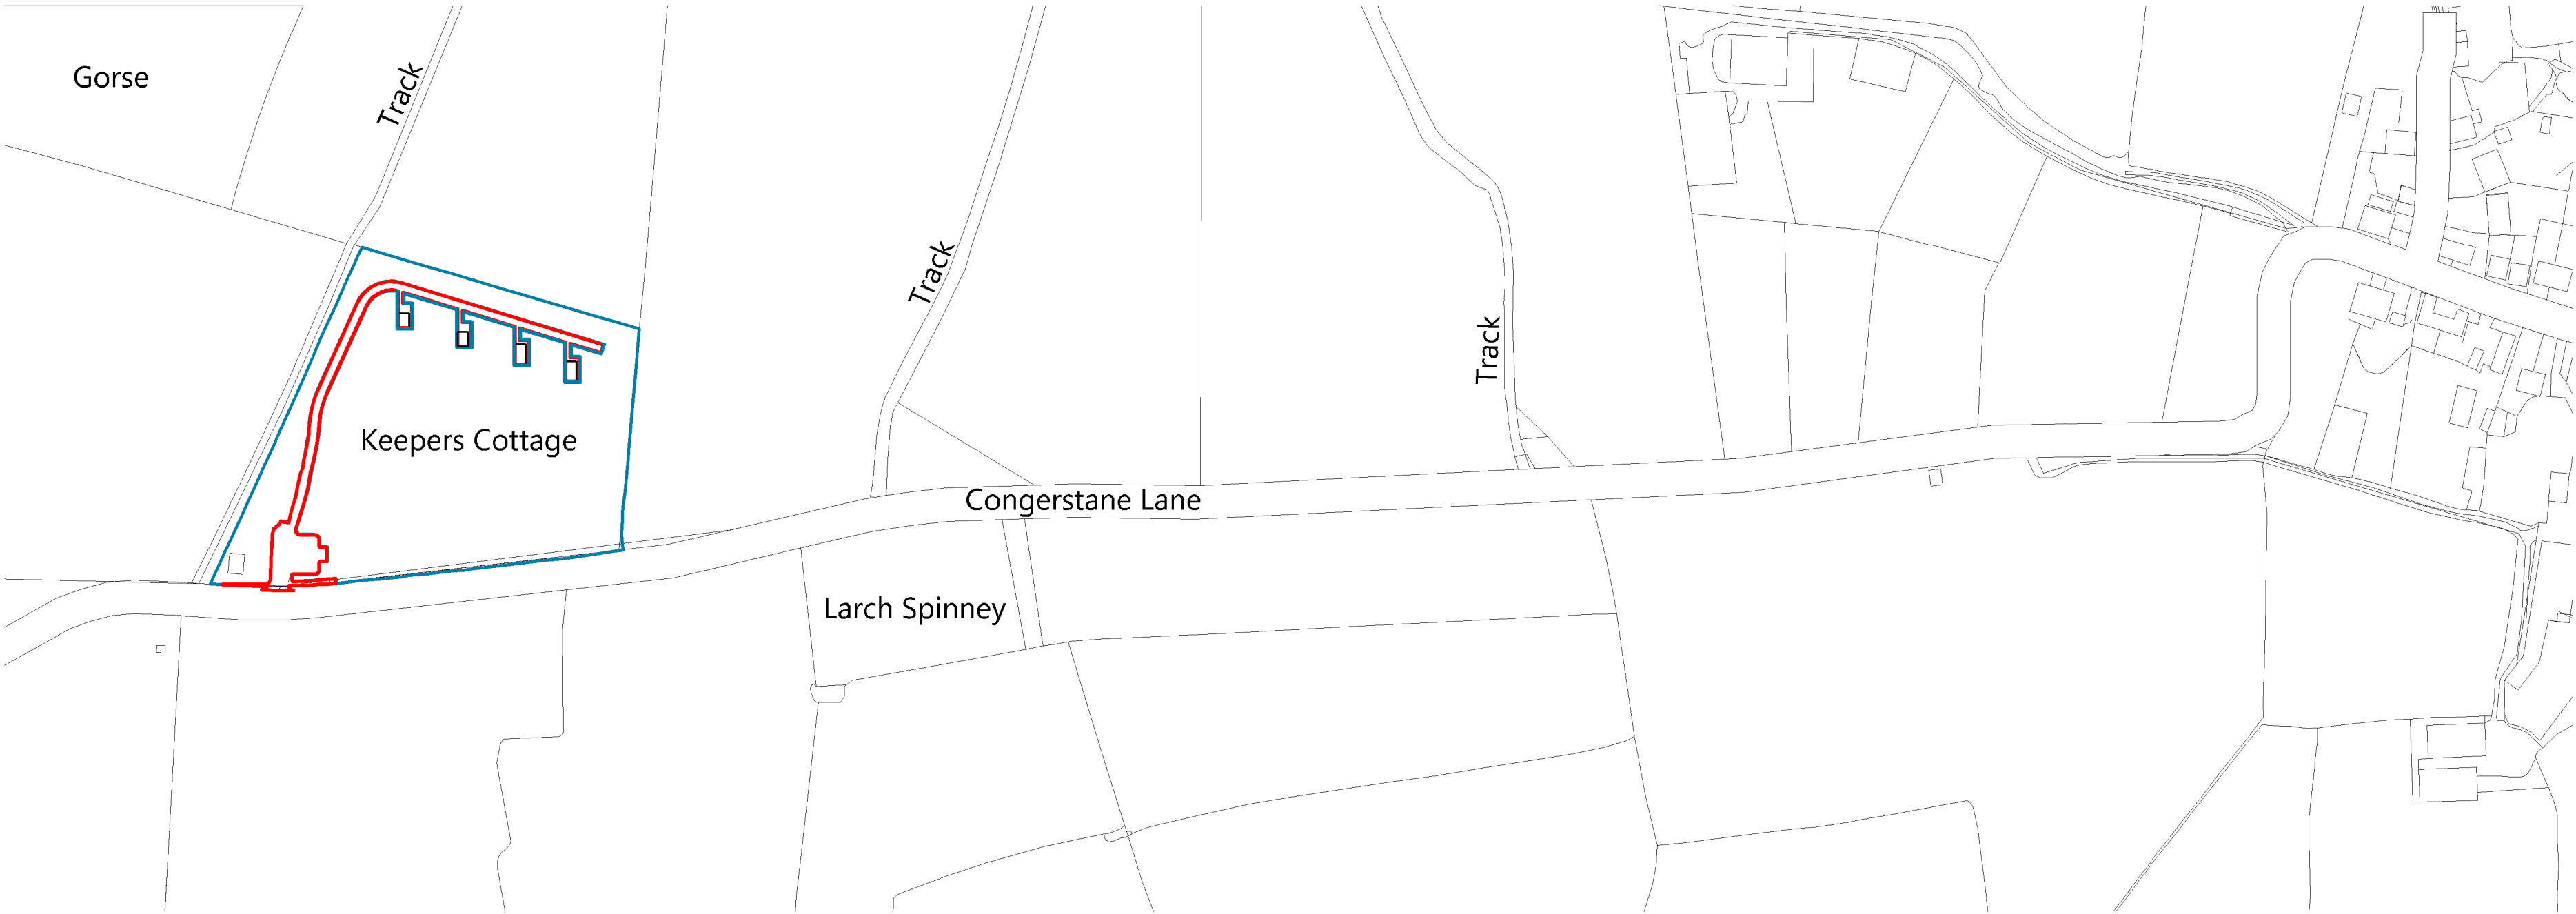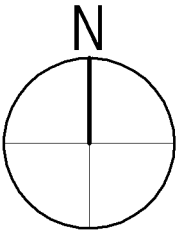

SITE LOCATION PLAN

SCALE: 1:2500