Martin S Dennis
Architectural Technician
10 Wesley Close
Sapcote LE9 4HY
Tel 01455 272275

Proposed Alterations to form Pitched Roofs
5 Linwood Close
Hinckley

Scale 1:50
date 15/10/08
drg no M1143/1

For Mr. & Mrs Munro

PP-00581507

DEVELOPMENT SERVICES
27 OCT 2008
RECEIVED

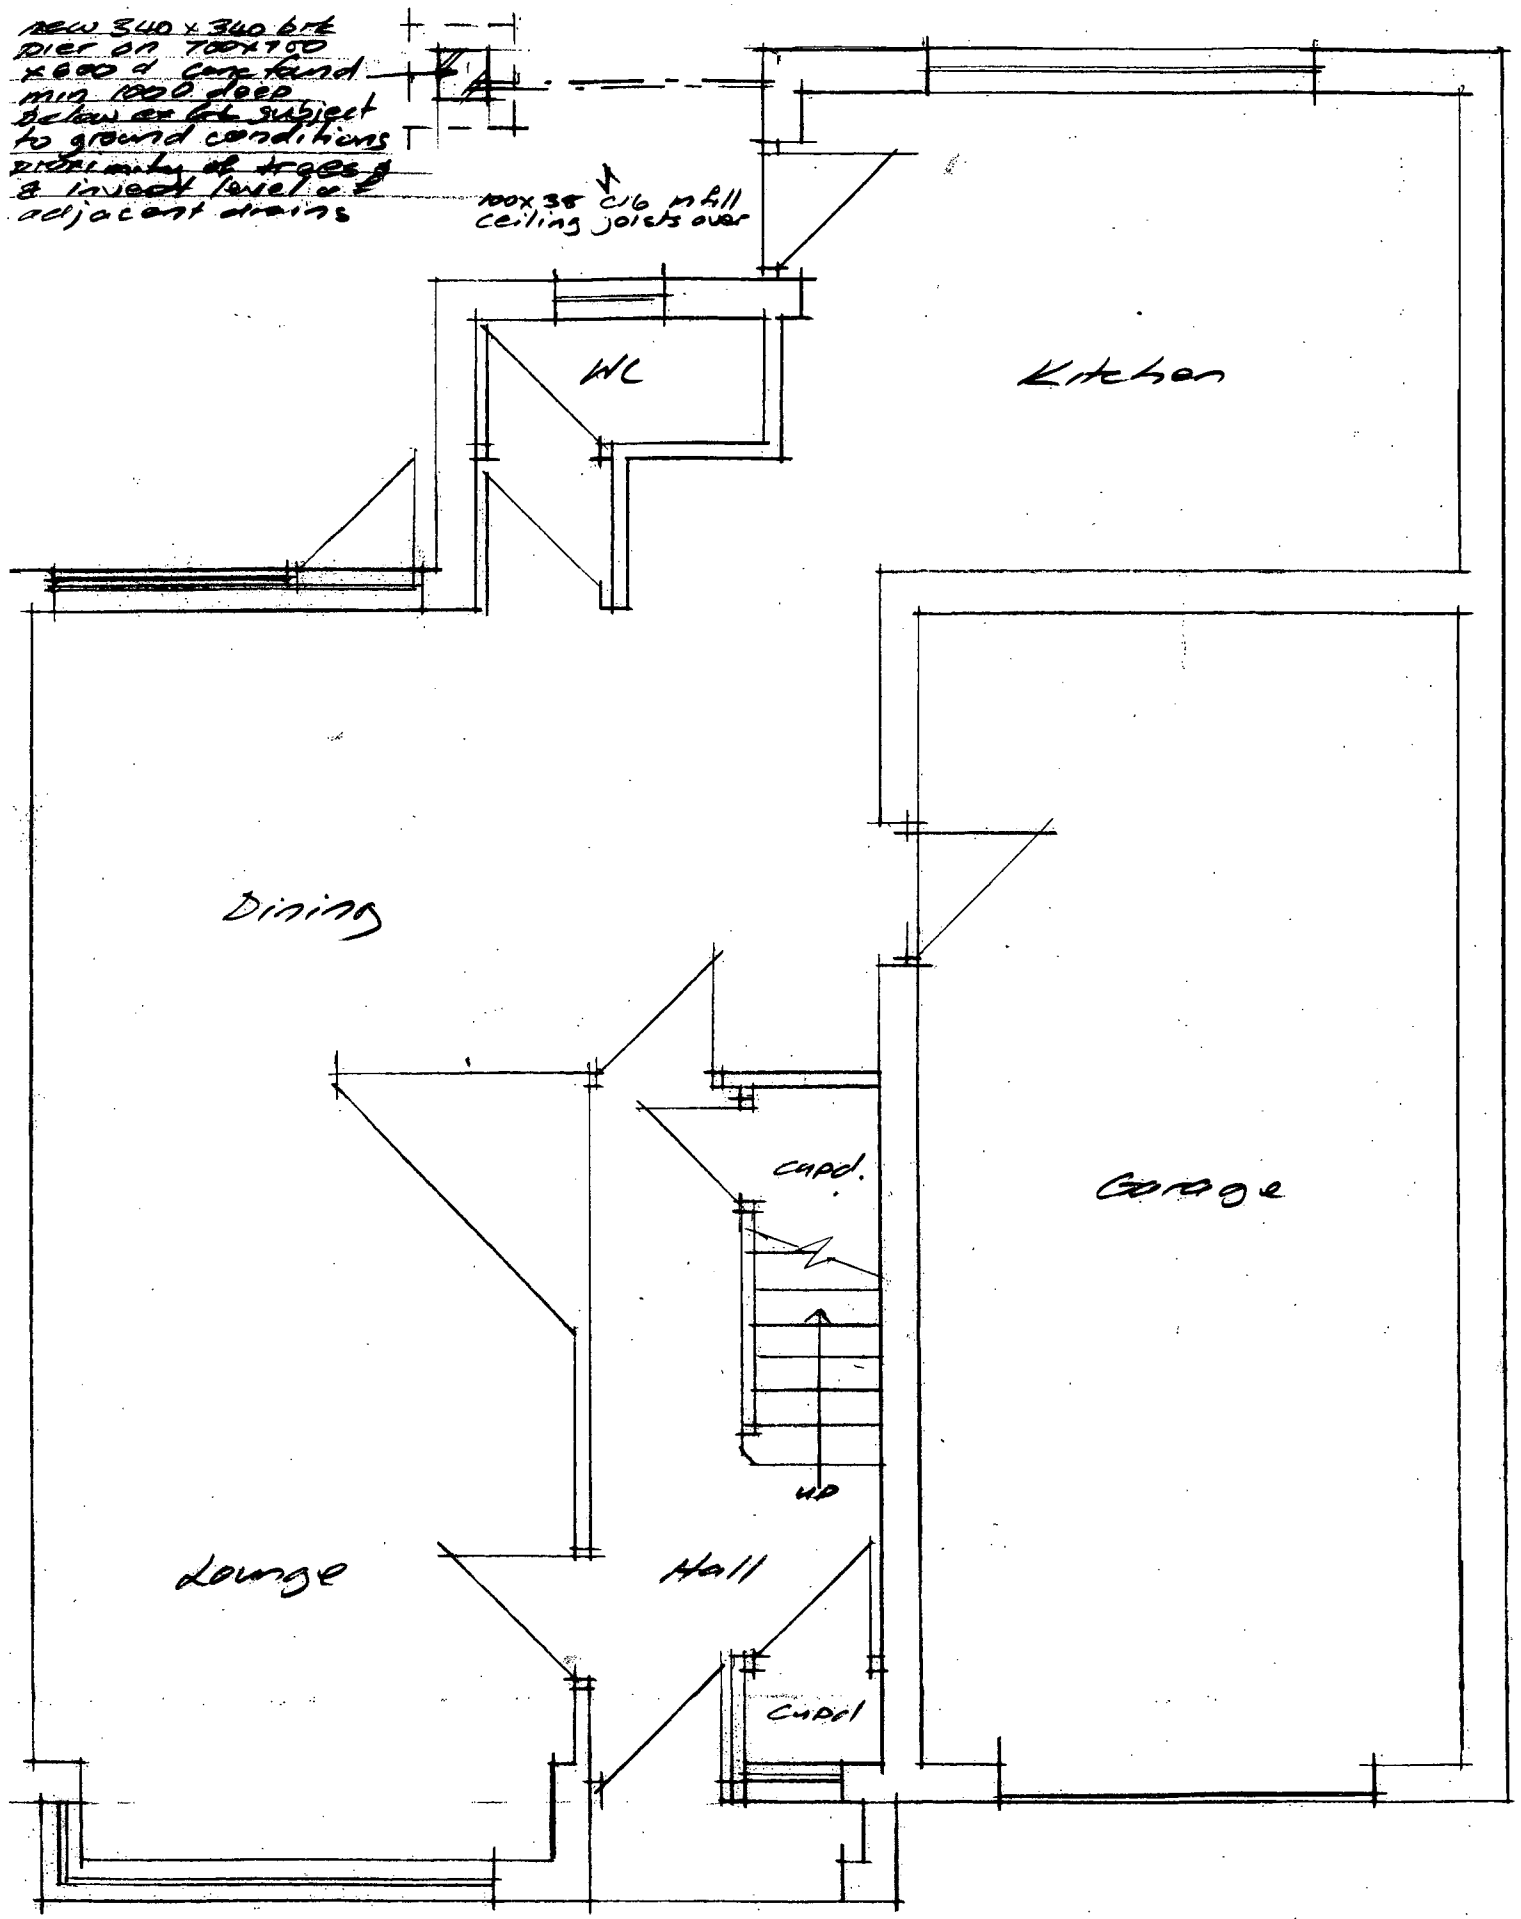

Existing Ground Floor.

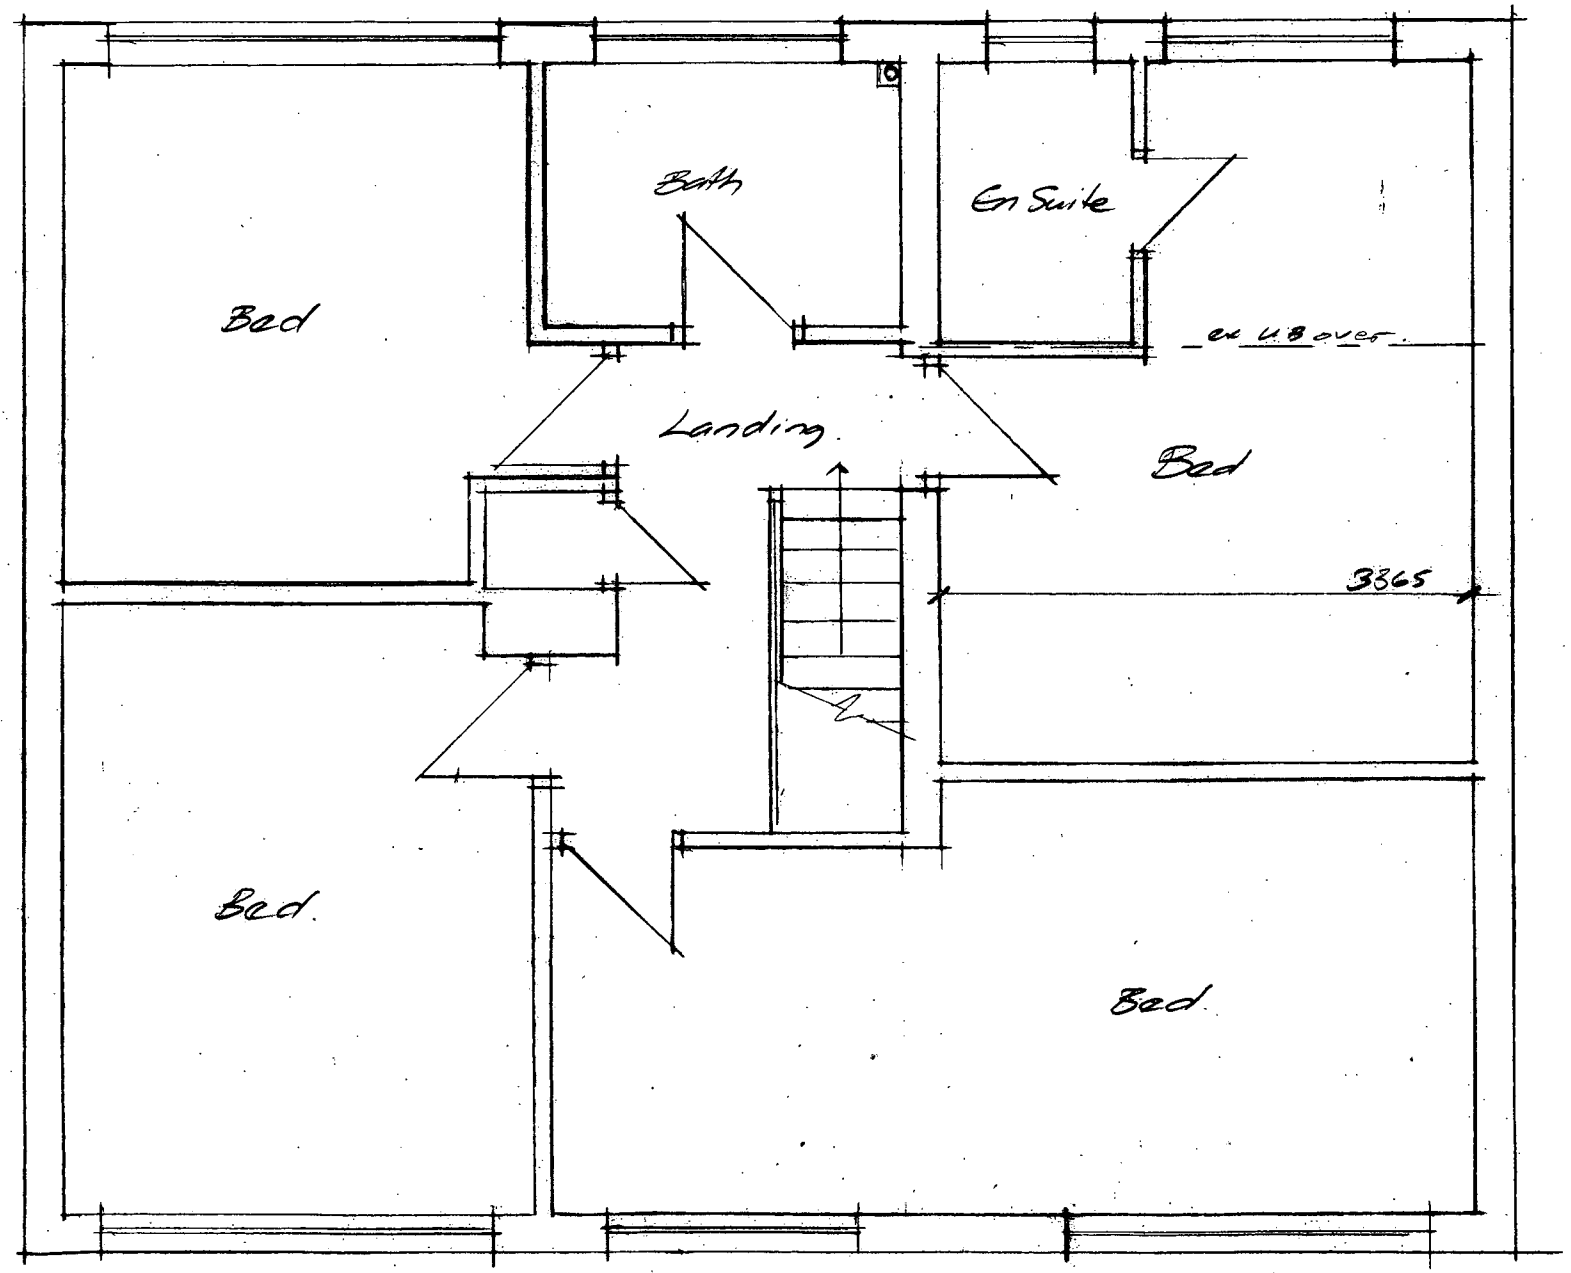

Existing First Floor.