
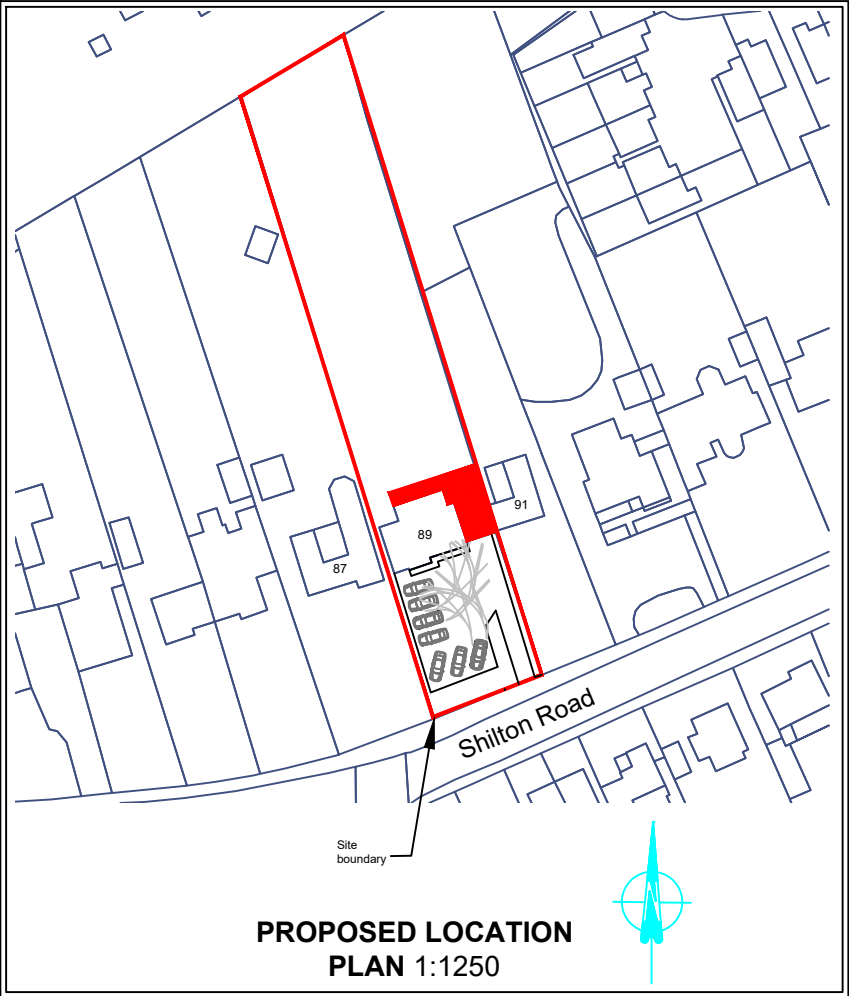
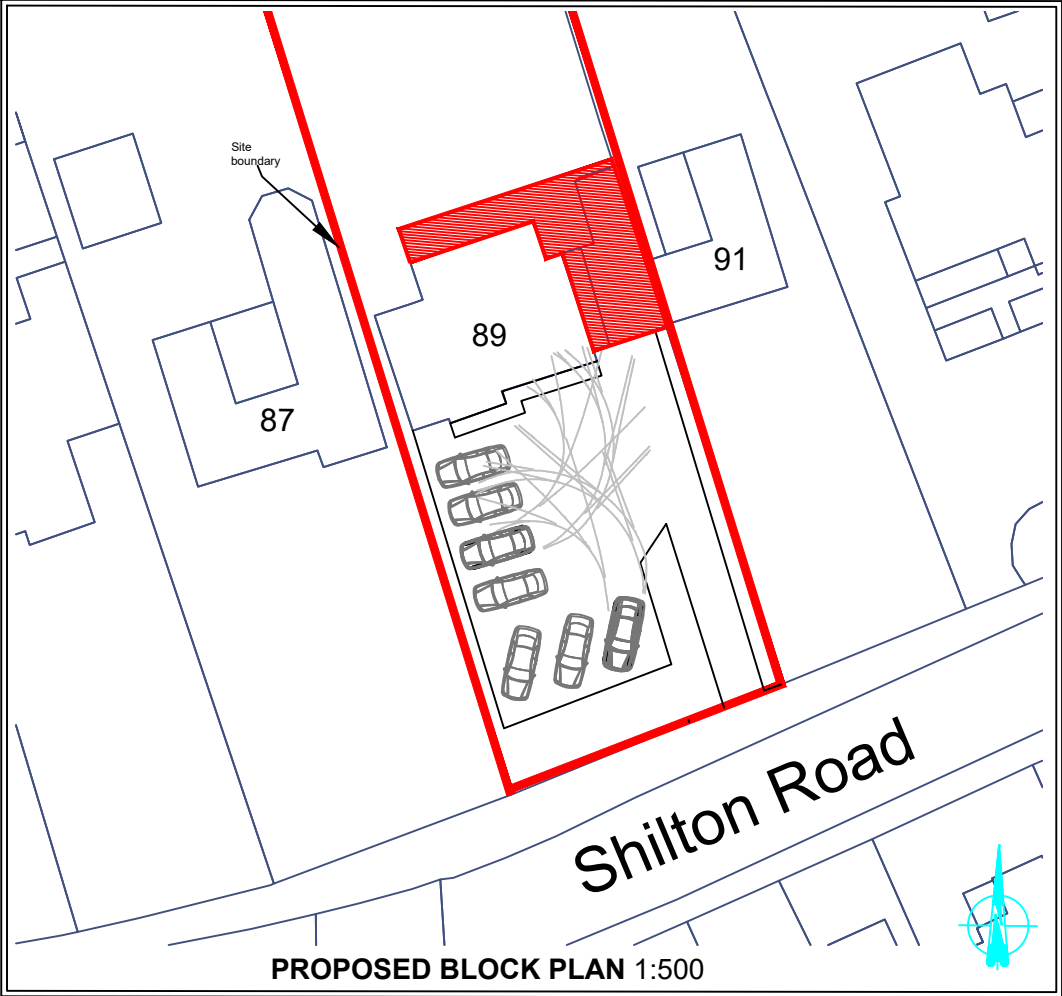
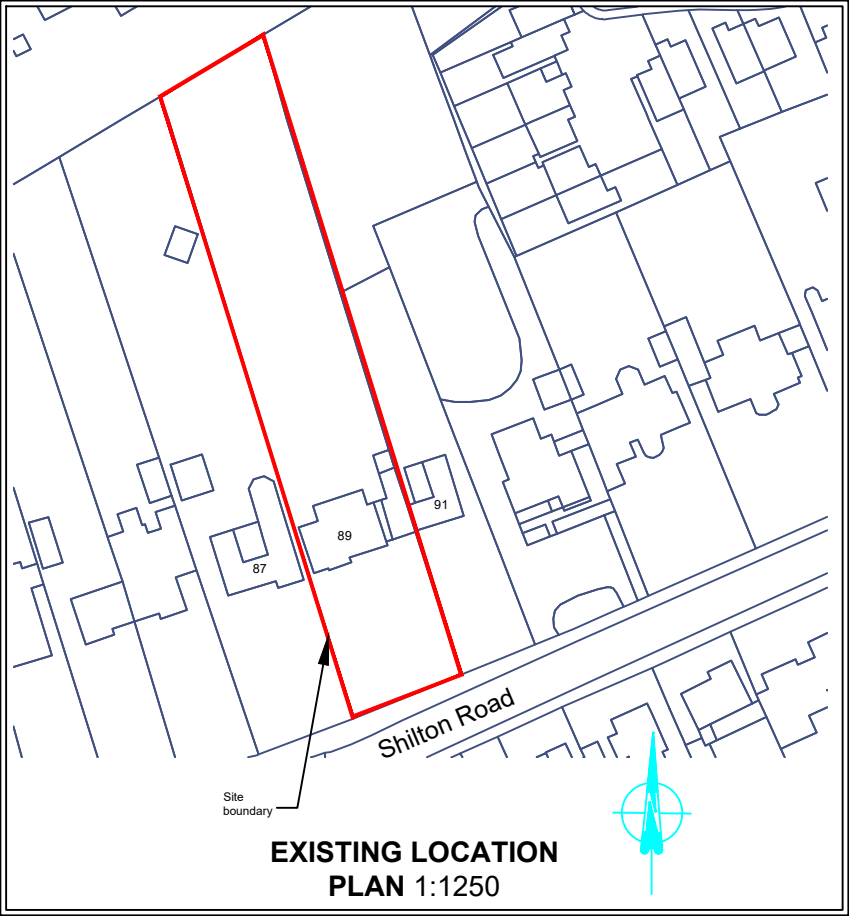


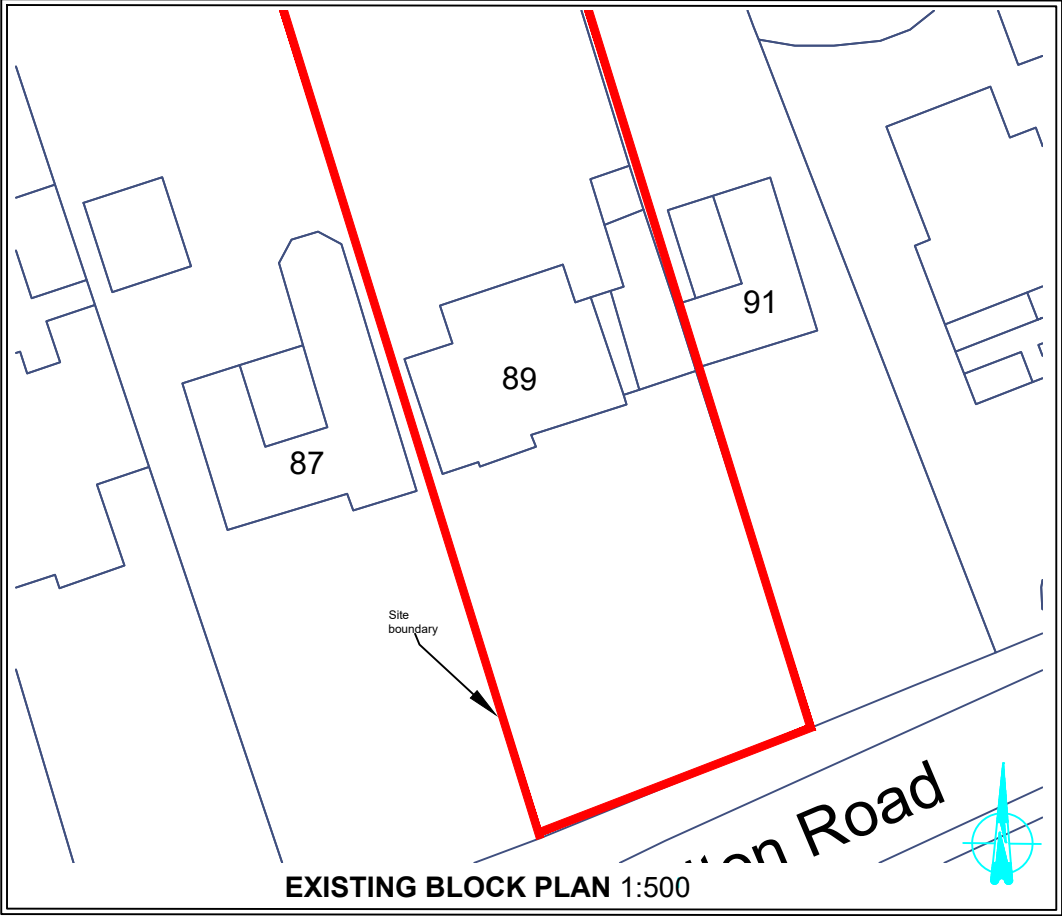

EXISTING FLOOR AREA		
GROUND	157.5m ²	1695.33sq.ft
FIRST	75.10m ²	808.37sq.ft
LOFT	20.60m ²	221.73sq.ft
TOTAL	253.20m ²	2725.44sq.ft

PROPOSED FLOOR AREA		
GROUND	197.50m ²	2125.89sq.ft
FIRST	75.10m ²	808.37sq.ft
LOFT	20.60m ²	221.73sq.ft
TOTAL	293.2m ²	3156.00sq.ft

Client submission 14.08.26

Block & Location Plan

CLIENT/COMPANY: Mrs Laura Moore laura09moore@gmail.com		
JOB DESCRIPTION: Proposed Larger Home Extension to 89 Shilton Rd, Barwell, Leicester LE9 8BP		
SCALE 1:100 @ A3	DATE 31.07.26	
DRAWN BY JTC	DRAWING No: 005	
ALL DIMENSIONS TO BE CHECKED ON SITE <u>BEFORE</u> CONSTRUCTION. ANY DISCREPANCIES TO BE DISCUSSED AND AGREED WITH JC PRIOR TO PROCEEDING.		
THIS DRAWING IS THE PROPERTY OF JC AND MUST NOT BE COPIED OR REPRODUCED WITHOUT PRIOR WRITTEN CONSENT.		
HEALTH AND SAFETY EXECUTIVE (HSE) WILL NEED TO BE NOTIFIED PRIOR TO COMMENCEMENT OF THE PROJECT		