




PROPOSED FRONT ELEVATION



PROPOSED SIDE ELEVATION



PROPOSED REAR ELEVATION

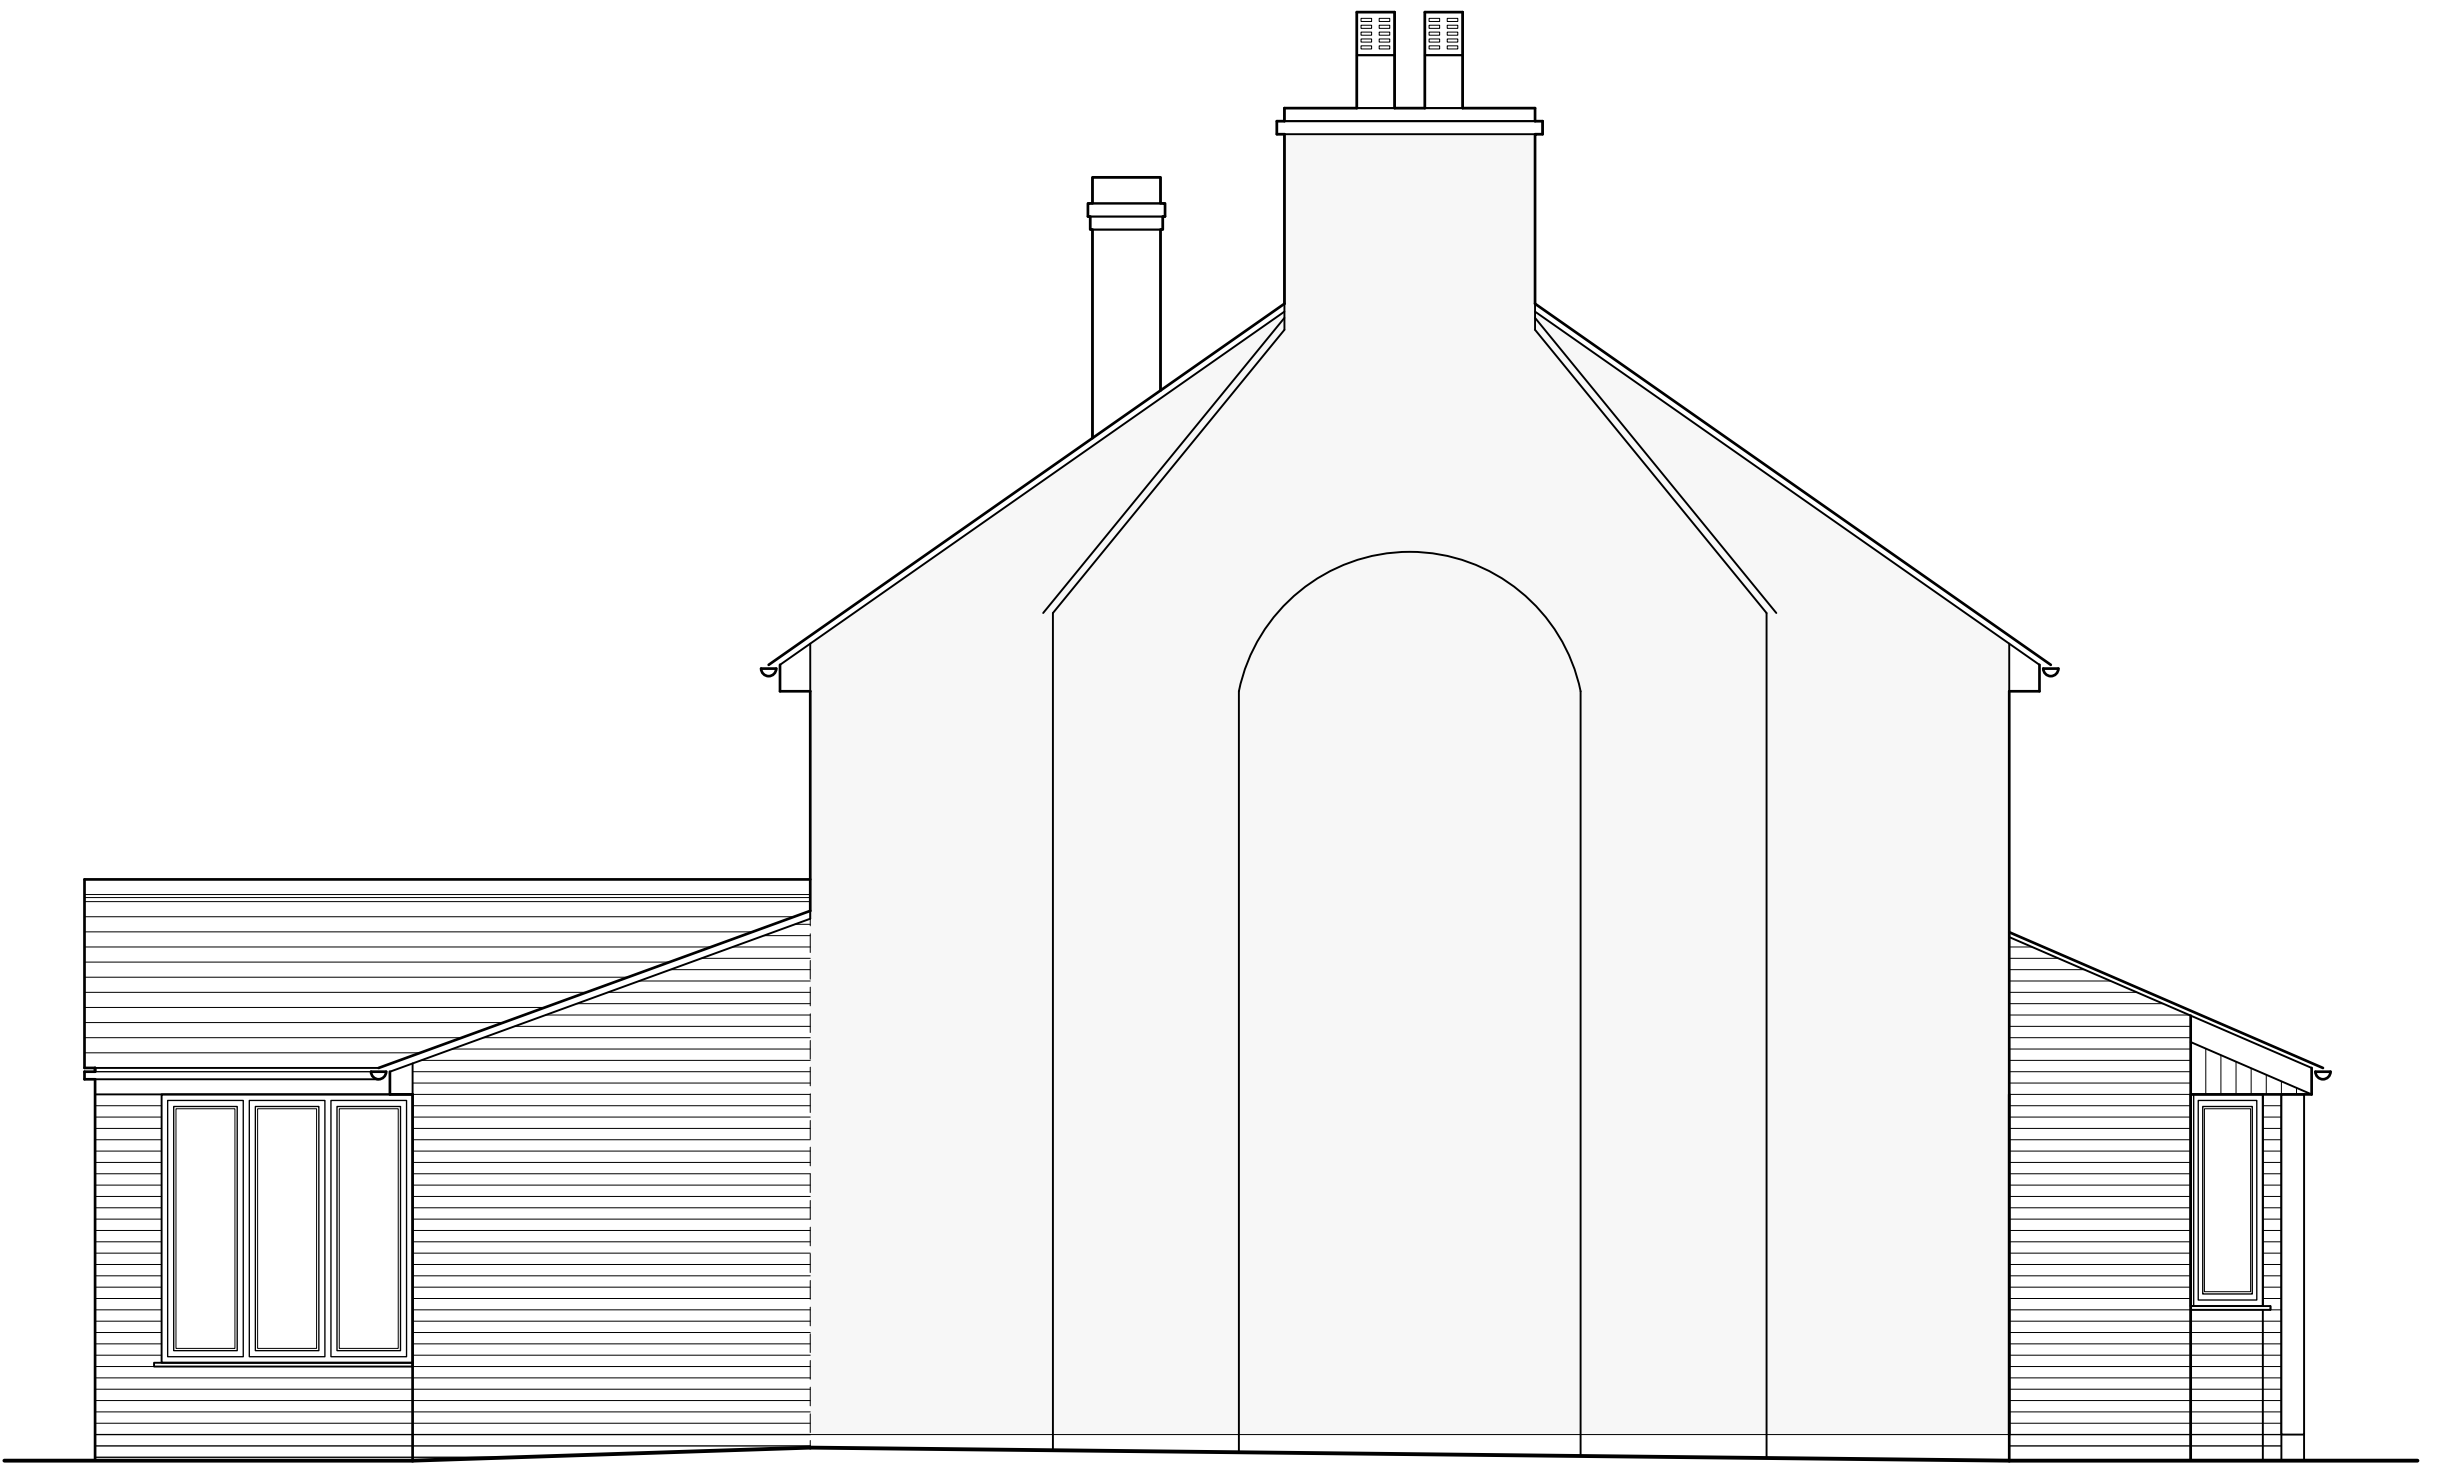

PROPOSED SIDE ELEVATION

REVISIONS		REVA 25/08/2026 GARAGE EXTENSION REMOVED	
DRAWING	DATE	PROPOSED ELEVATION PLANNING DRAWING	
PROJECT	TITLE	PROPOSED SINGLE STOREY FRONT & REAR EXTENSIONS & PART GARAGE CONVERSION	
		65 BAGWORTH ROAD, BARLESTONE, CV13 0EQ	
DRAWING	NUMBER	26026-04A	
SCALE	DATE	A1:1:50 A3:1:100	15.06.2026
		SCALE BAR AT 1:50	
		0 1m 2m 3m 4m 5m	