

Orientation of site has not been checked, design subject to check before installation



Springfield Picnic Table



Edale Seat



Derby Slimline Litter Bin



MN14149 - Springer



MN20210 - Toddler Swing



MN20581 - Seesaw




MN20939 - Multi-Play Unit



MN20250 - Basket Swing



MN20964 - Agility Trail

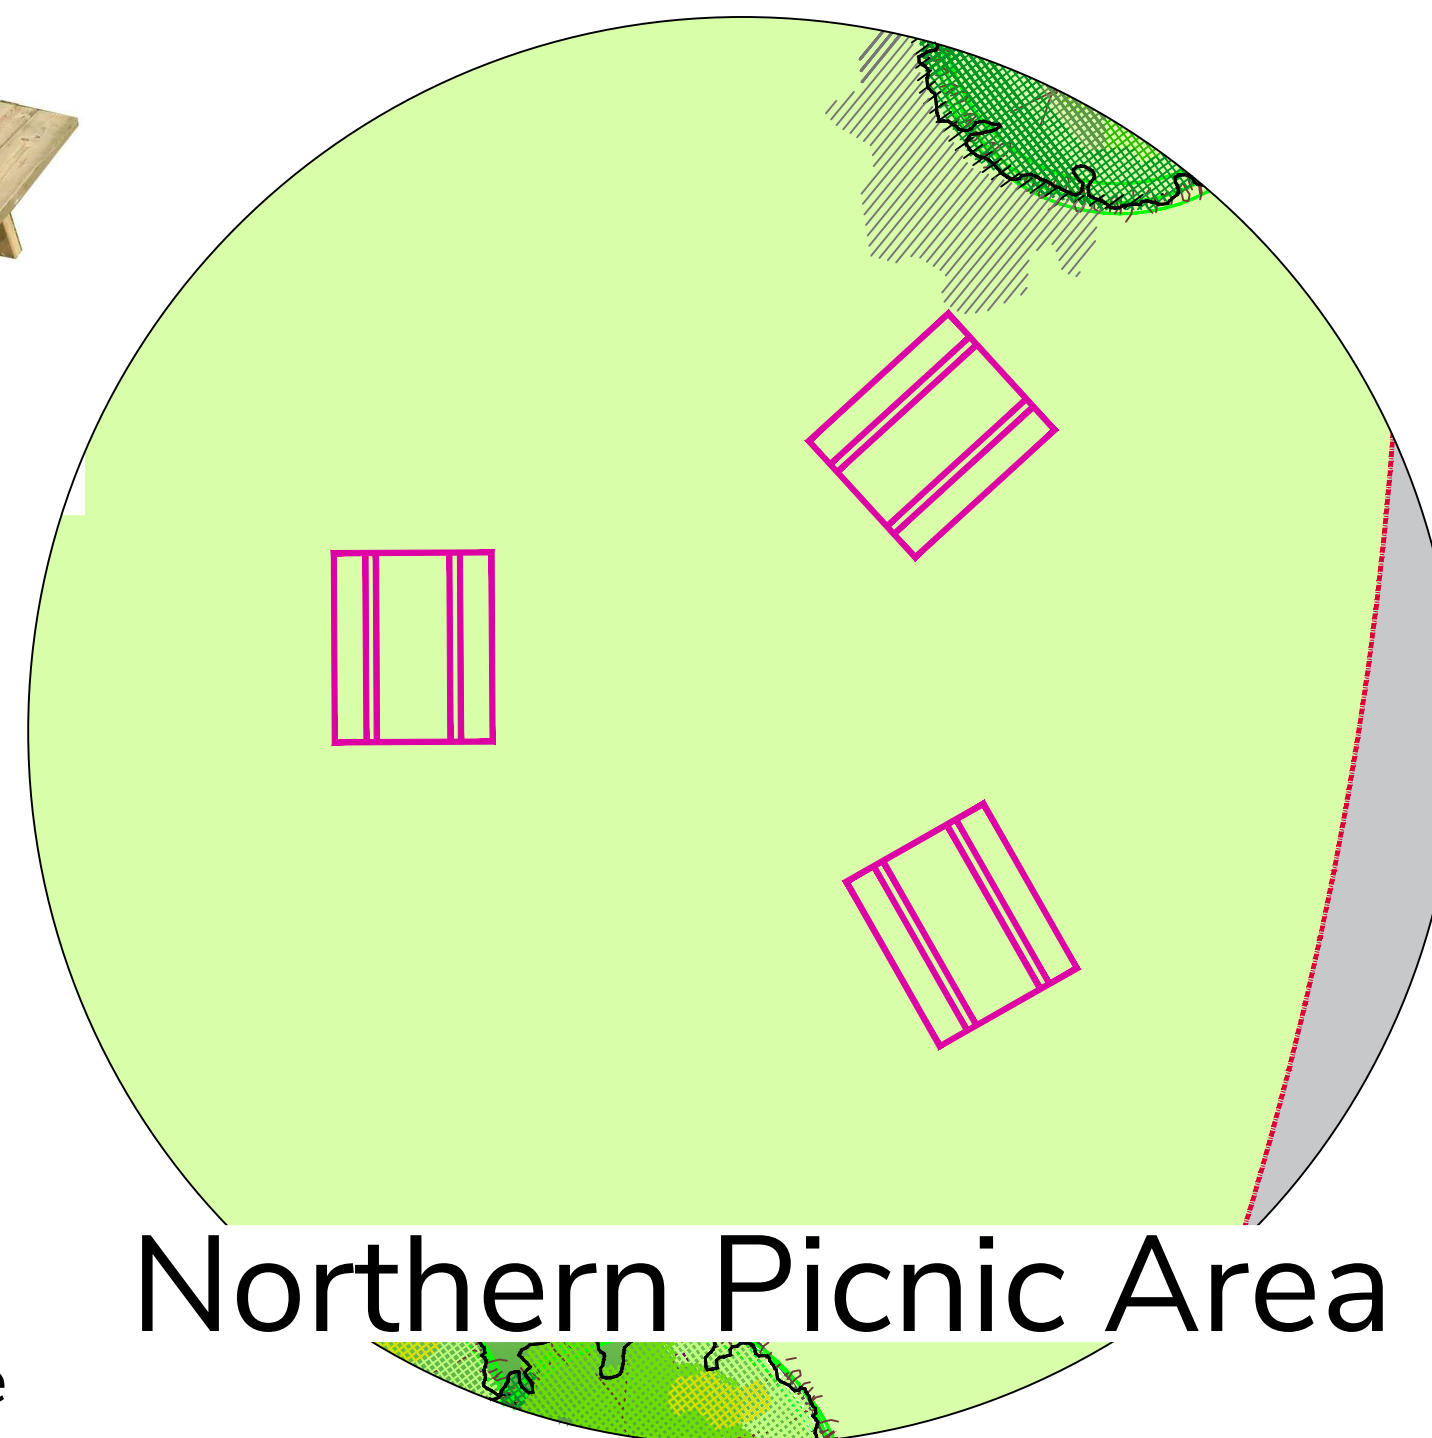

Northern Picnic Area




MN0102-001-001 Toddler Unit



Fallen Log



Boulders

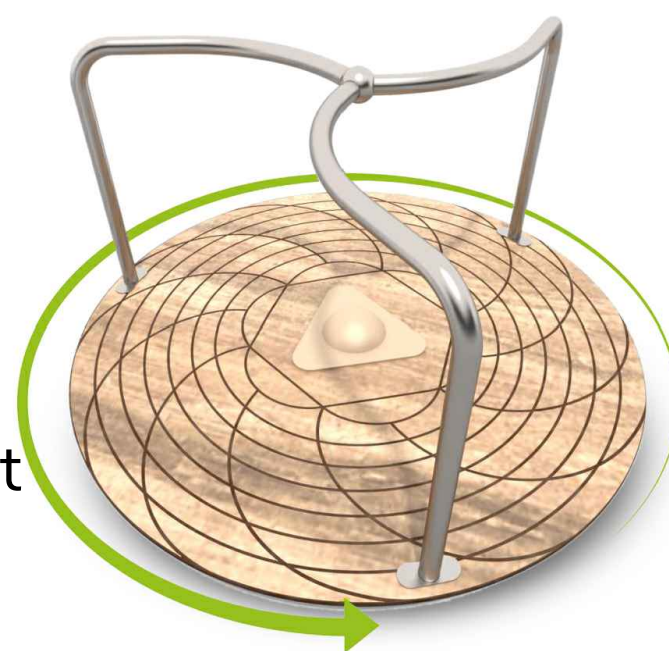

SB3034 - Roundabout

Miracle Design & Play
TEL: ++44 (0)1604 658240
E-MAIL: sales@miracledandp.co.uk
WEB: www.miracledesignandplay.co.uk

PROJECT TITLE: Sapcote Road, Burbage

SHEET TITLE: Proposal

Key:

- Surfacing:
- PCC Edging to perimeter of Surfacing
 - Grass Mounds by Client
 - Existing Grass
 - Macadam Surfacing by Client
 - Grass Mat Safer Surfacing: ECONOMAT GRASS TILES 1.5M x 3M TO CH 3.0M

- Landscaping:
- Trees by Client
 - Shrub Planting by Client
 - Play Boulders - 750mm Nominal Dia. (To be installed max 400mm apart when in a trail) (Attenuation beam boulders to be supplied and installed by client)
 - Fallen Logs - 500mm Dia x 1.8m Long

- Street Furniture:
- Edale Softwood Timber Seat
 - Springfield Softwood Timber Picnic Table
 - Derby Slimline Litter Bin

Equipment Fall Zone (No safety surfacing required if located on well maintained turf and under 1.5m CFH)

REVISIONS		
Issue	Description	Date
A	Design revised as per latest JBA Plan	28/07/26

DRAWN BY: G.Medica

REVISED BY: G.Medica

CHECKED BY: L.Ghebikan

SCALE: 1:100 @ A1

CLIENT: Jelson Homes

DRAWING NO: Q14781_A

DATE: 16/07/26

© 2026 MIRACLE DESIGN AND PLAY LTD, "ALL RIGHTS RESERVED, THIS DRAWING MAY NOT BE REPRODUCED, TRANSMITTED OR STORED IN WHOLE OR IN PART WITHOUT OUR WRITTEN CONSENT"