


Previously Approved Elevation


DH532R

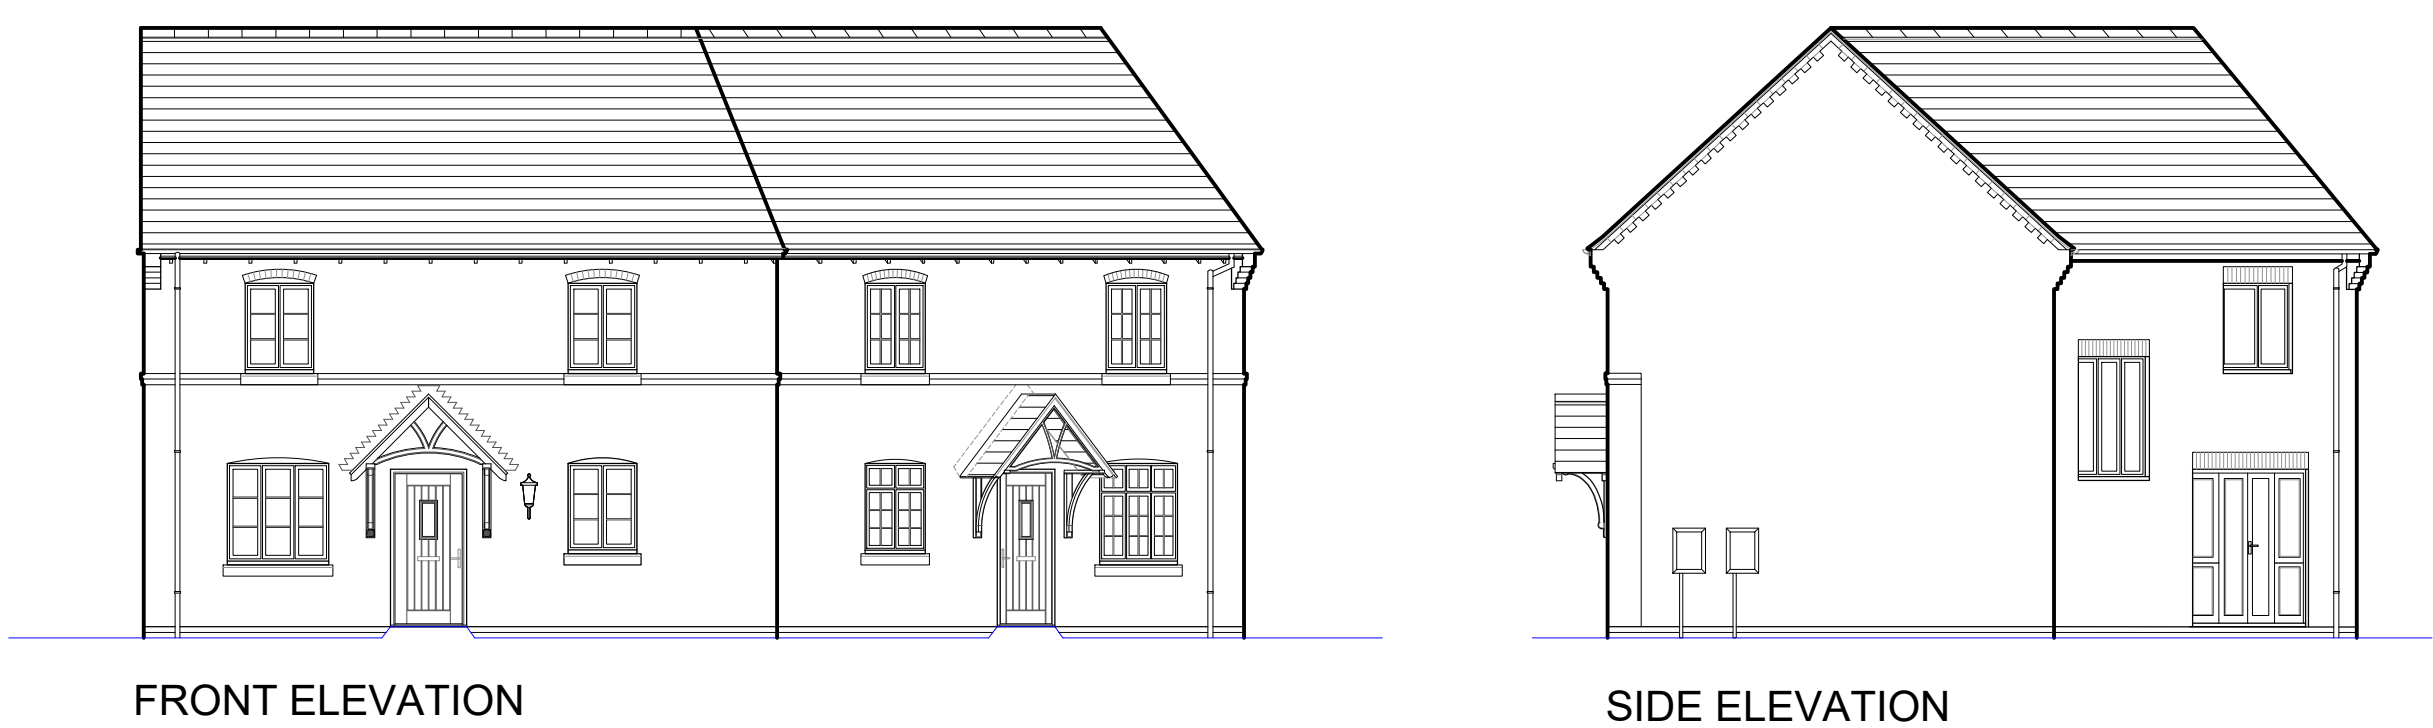

DH201B/202B




DH200GE

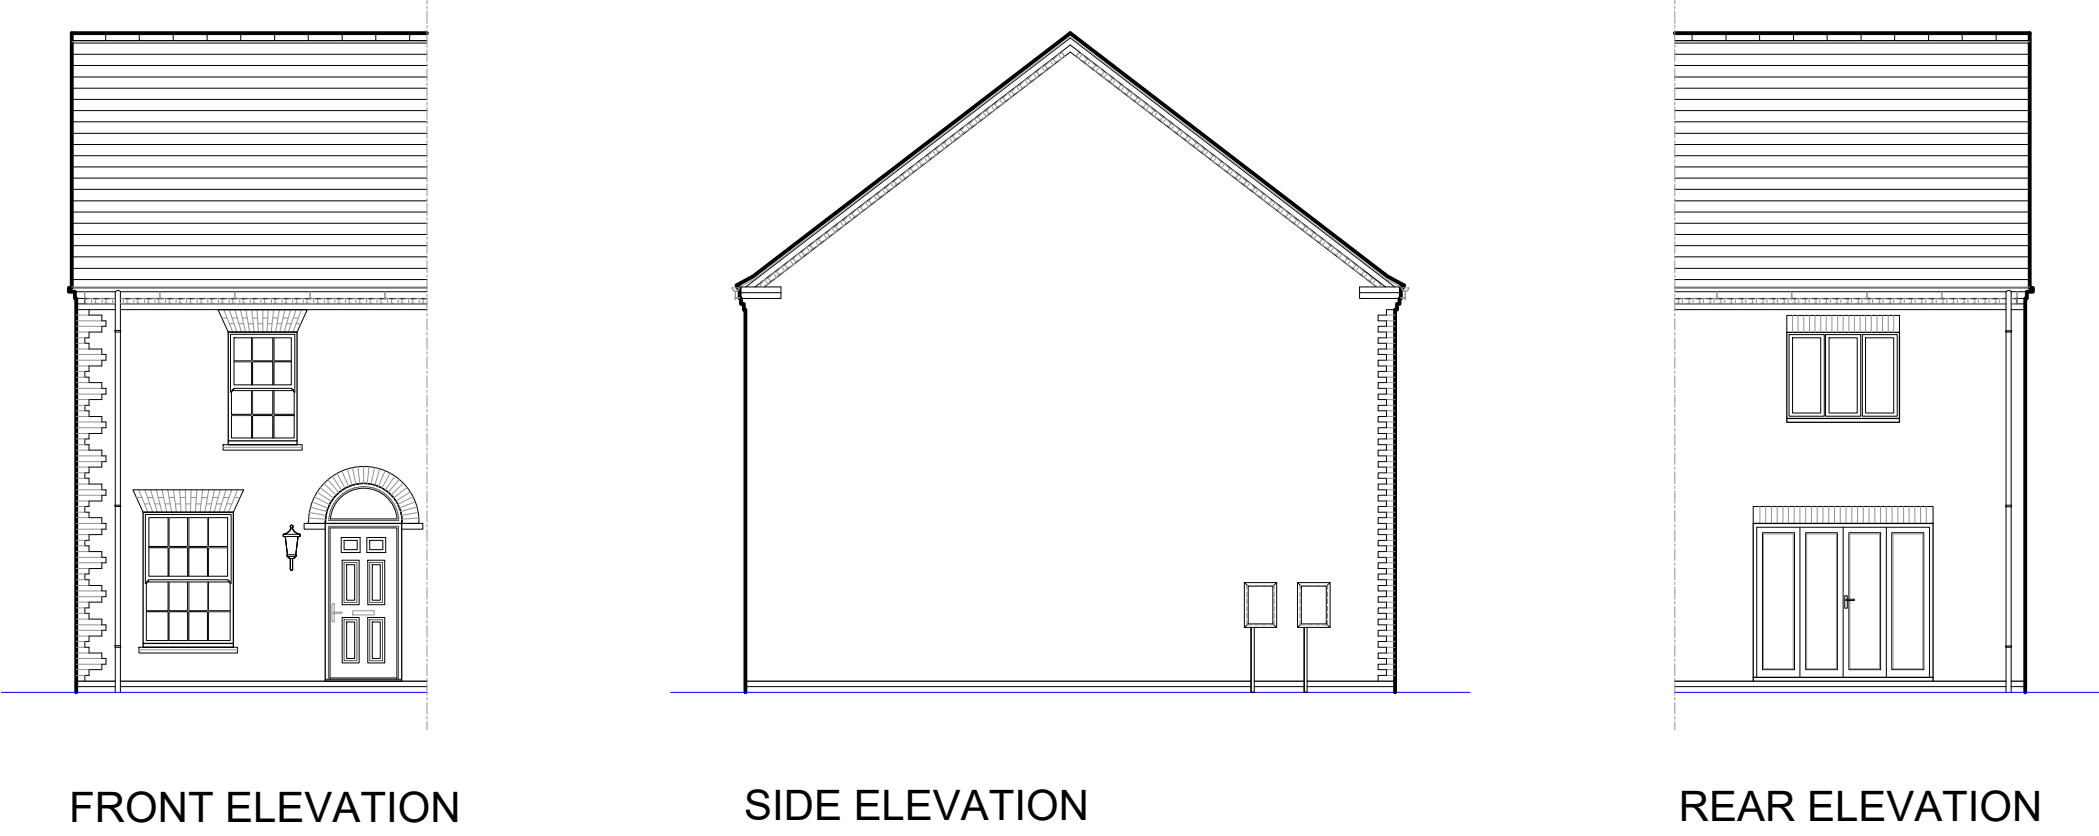


DH312G



DH420V

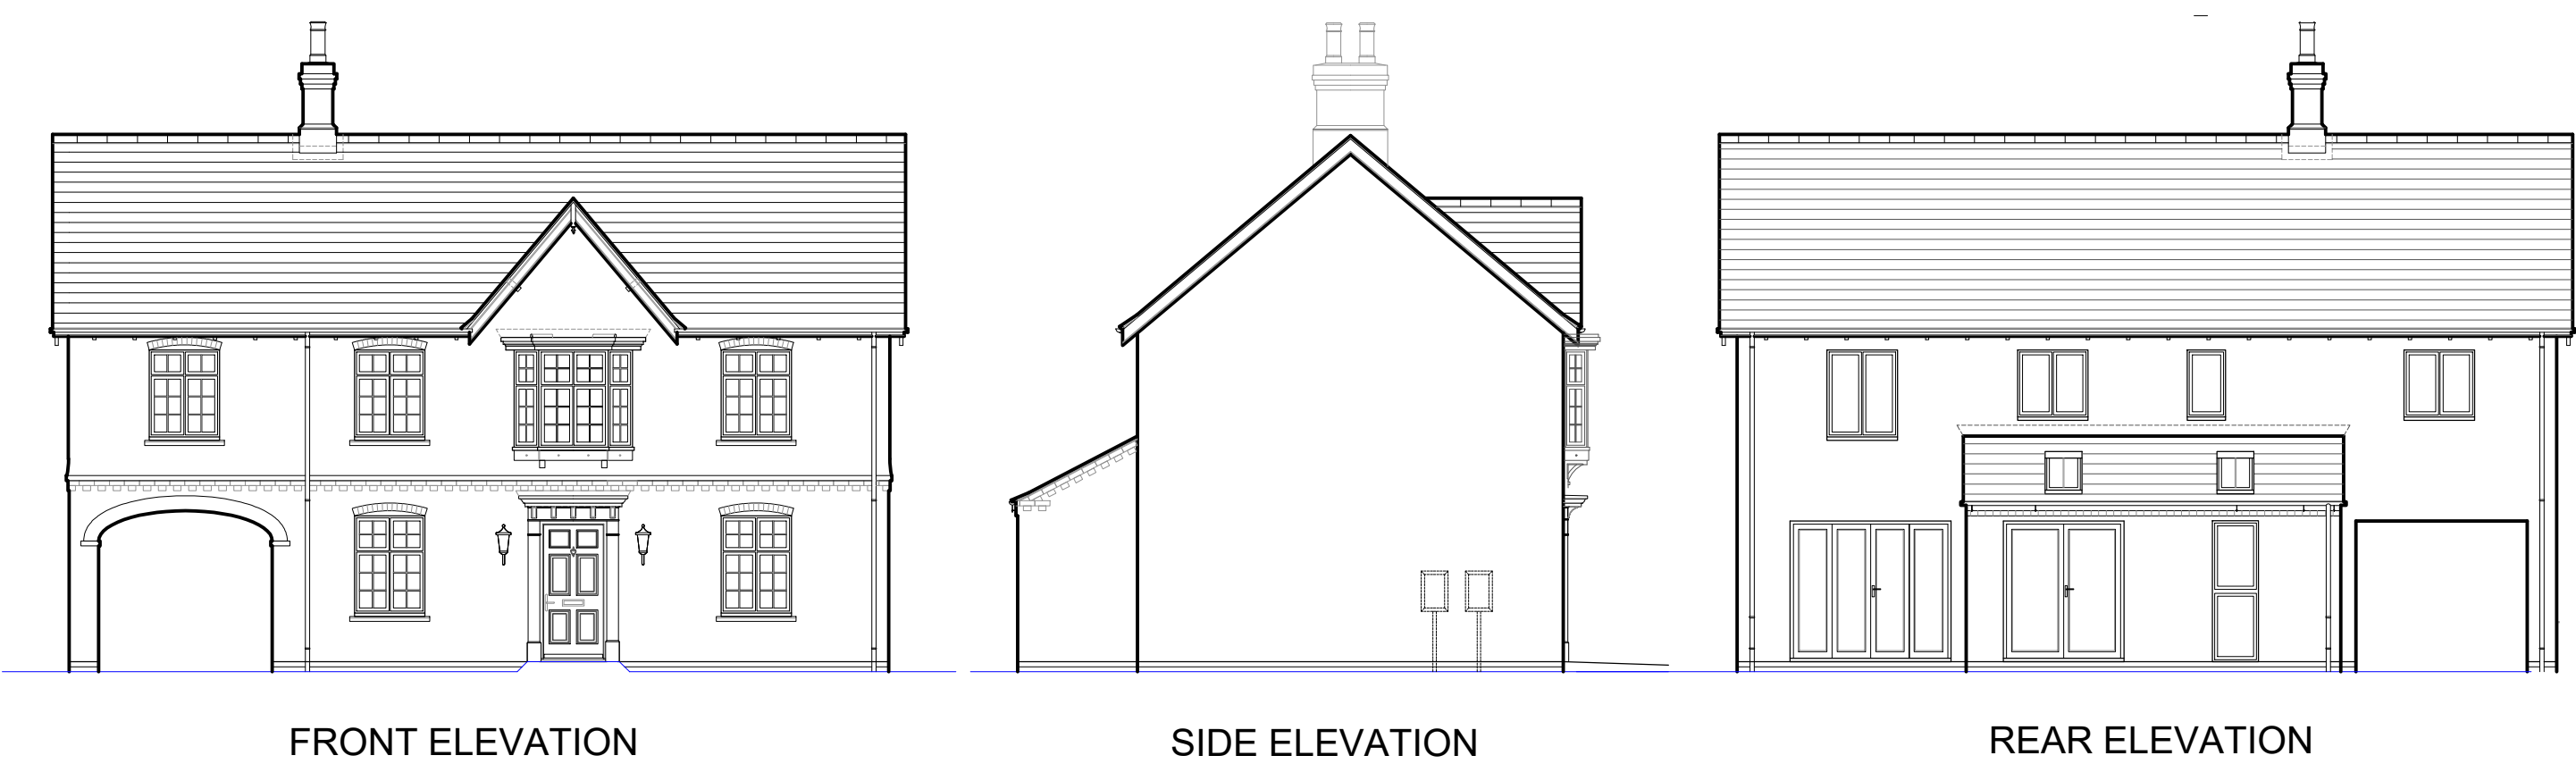


DH318B

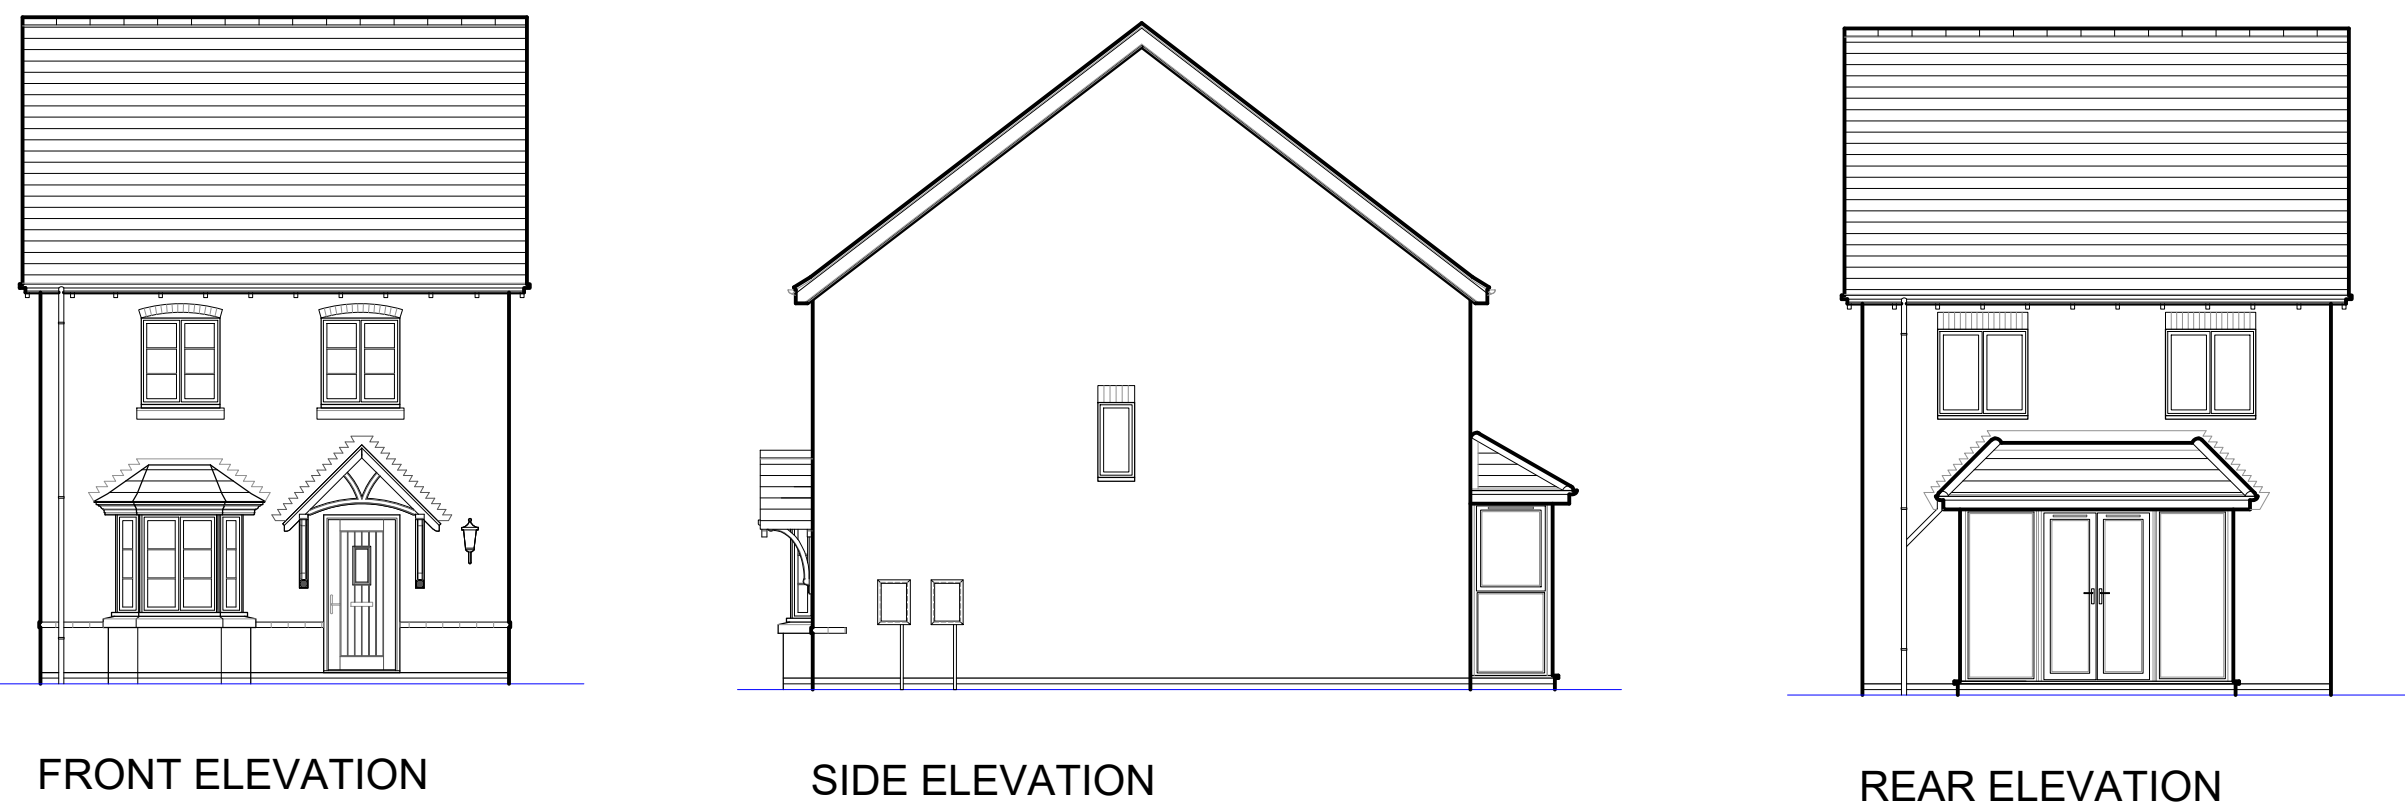

Proposed Elevation


DH532BR

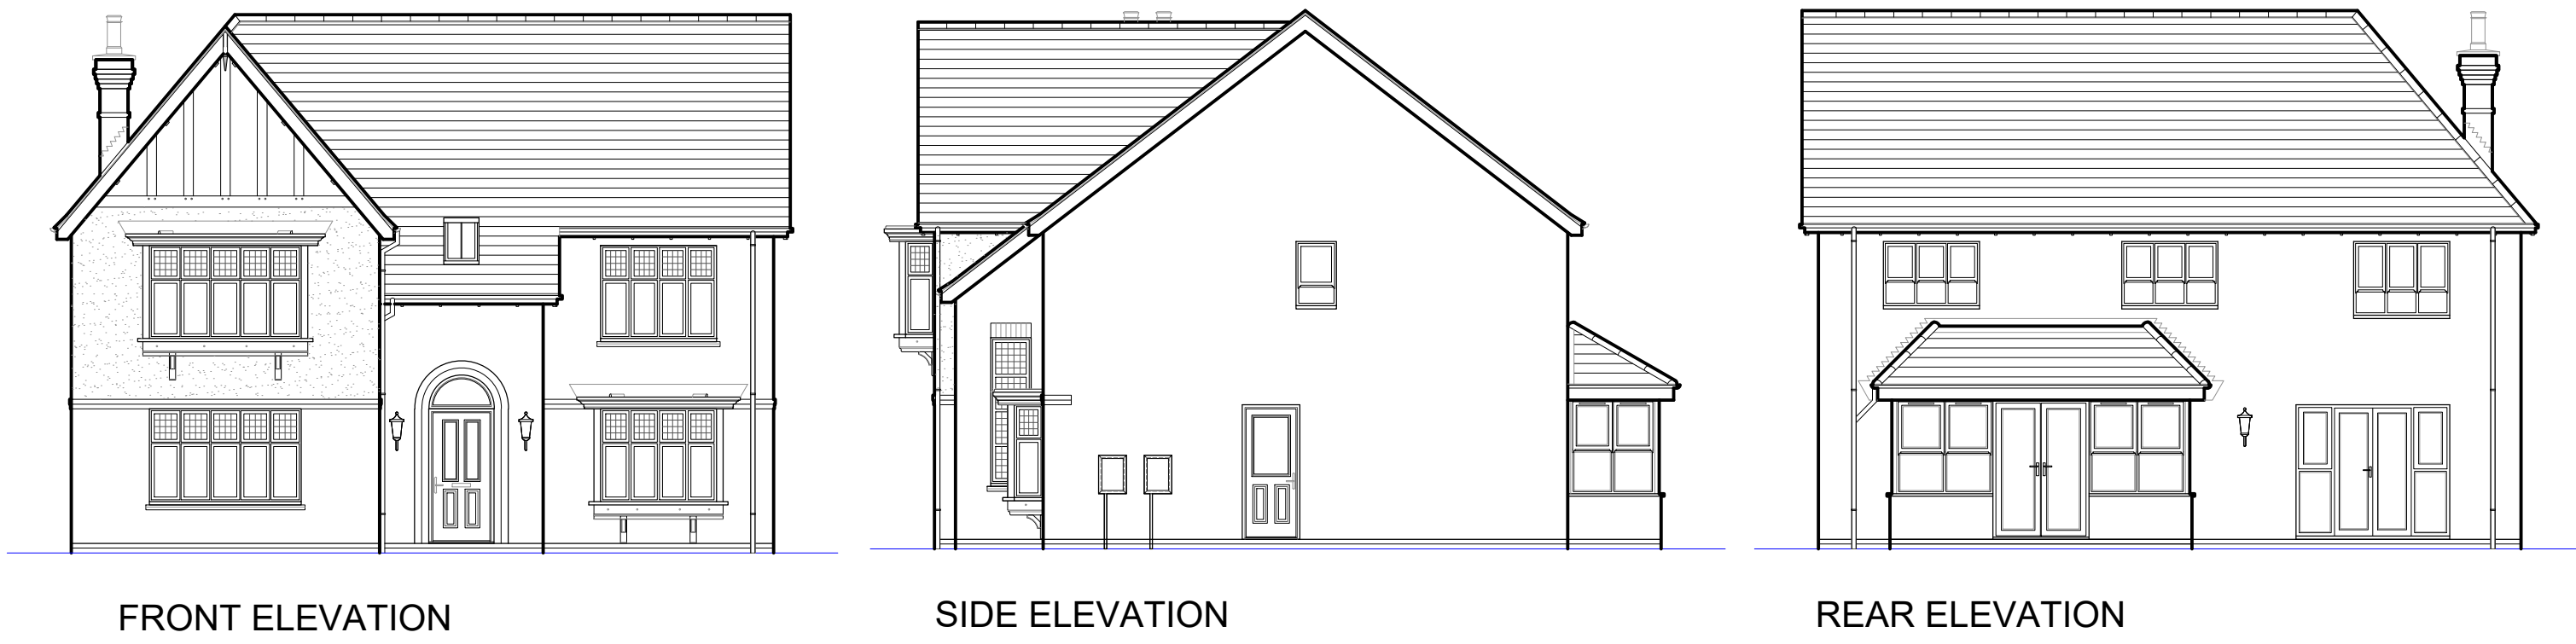


DH201BRS/202BR



DH200VE

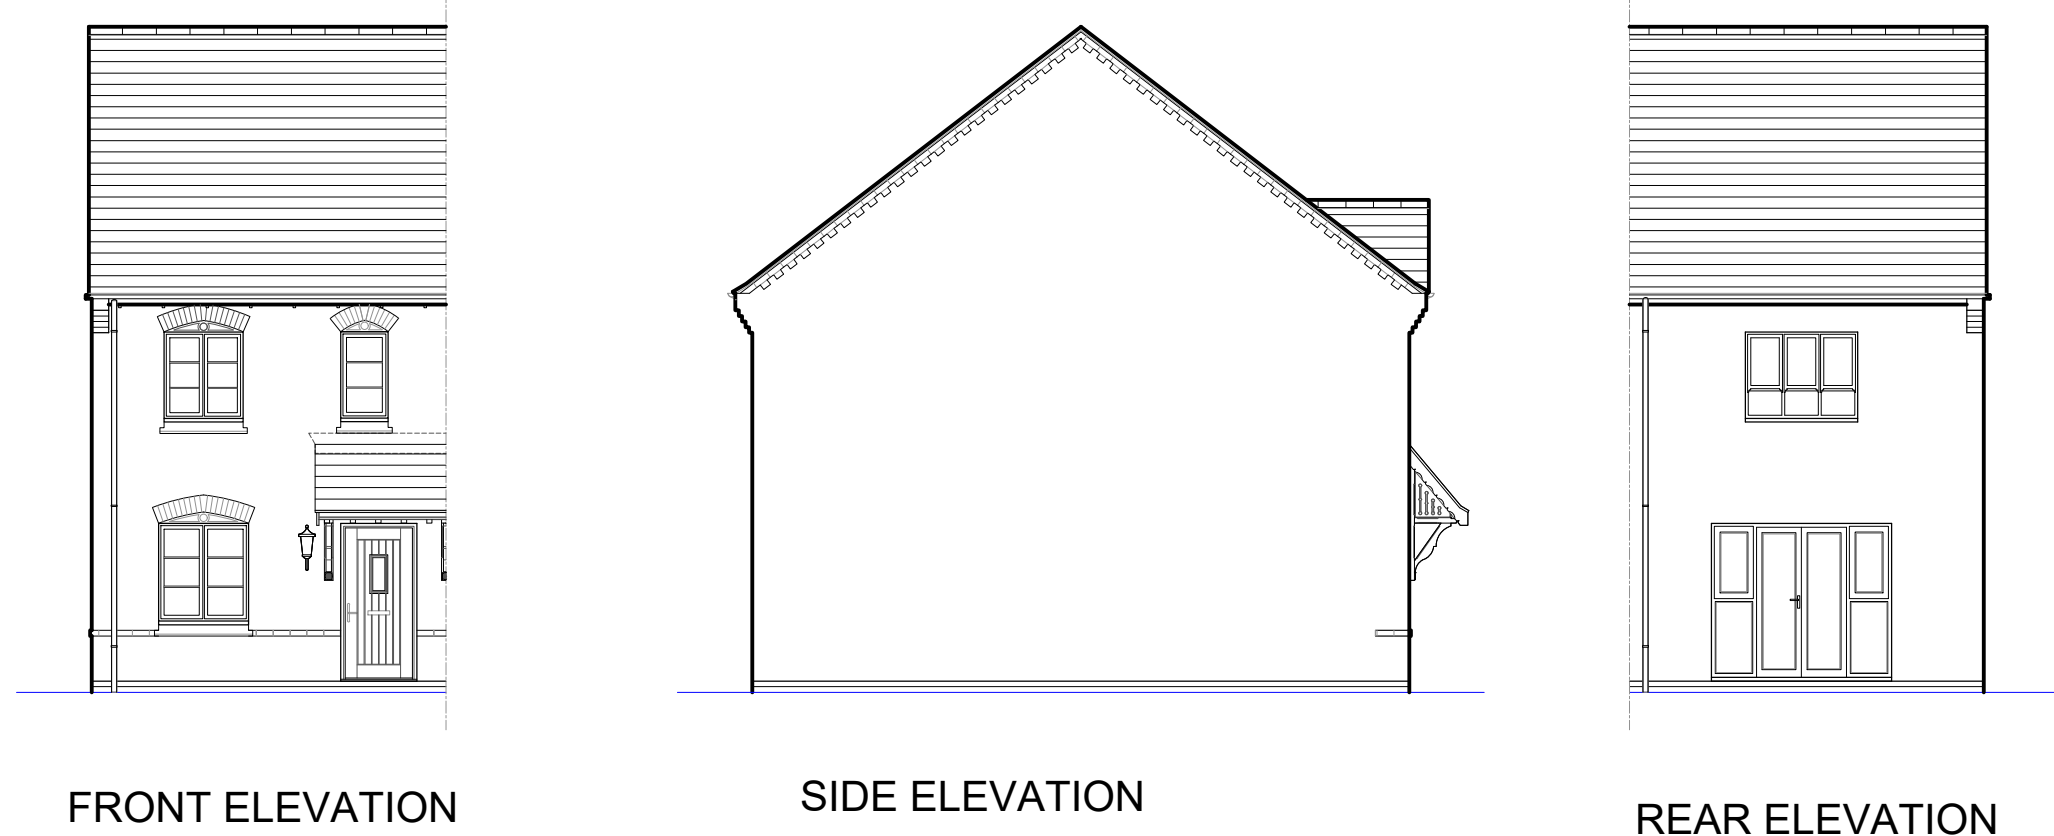

SM312G

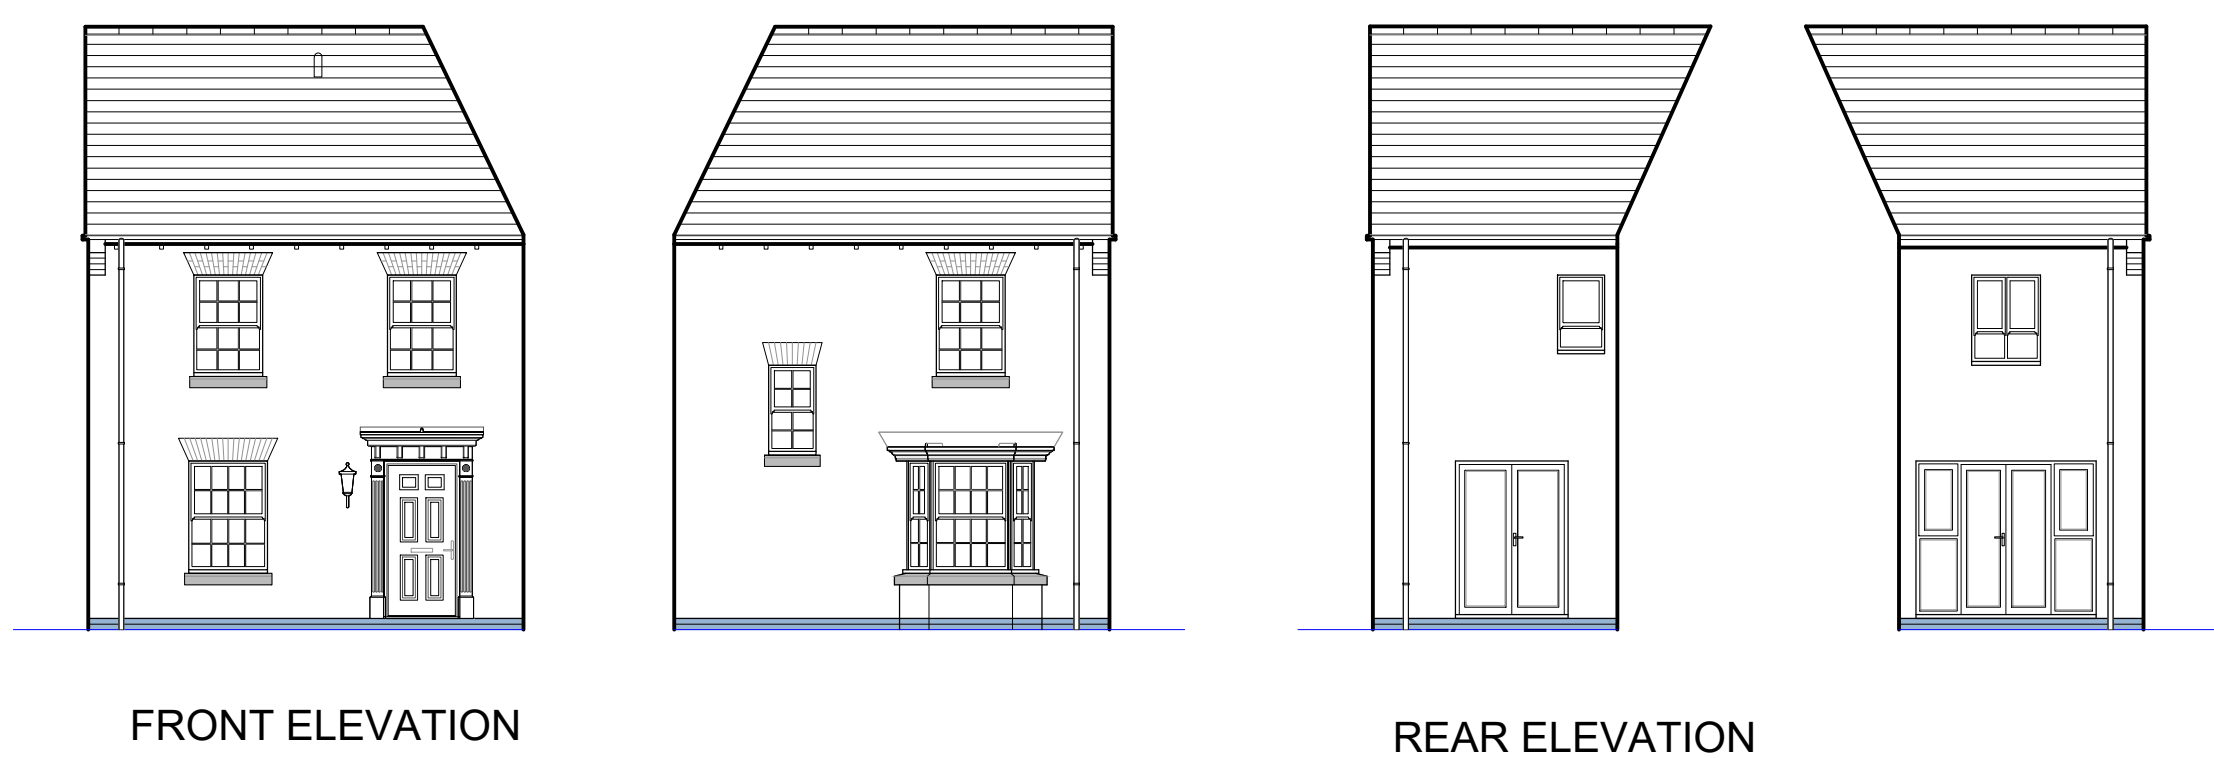

DH435V



DH390R

