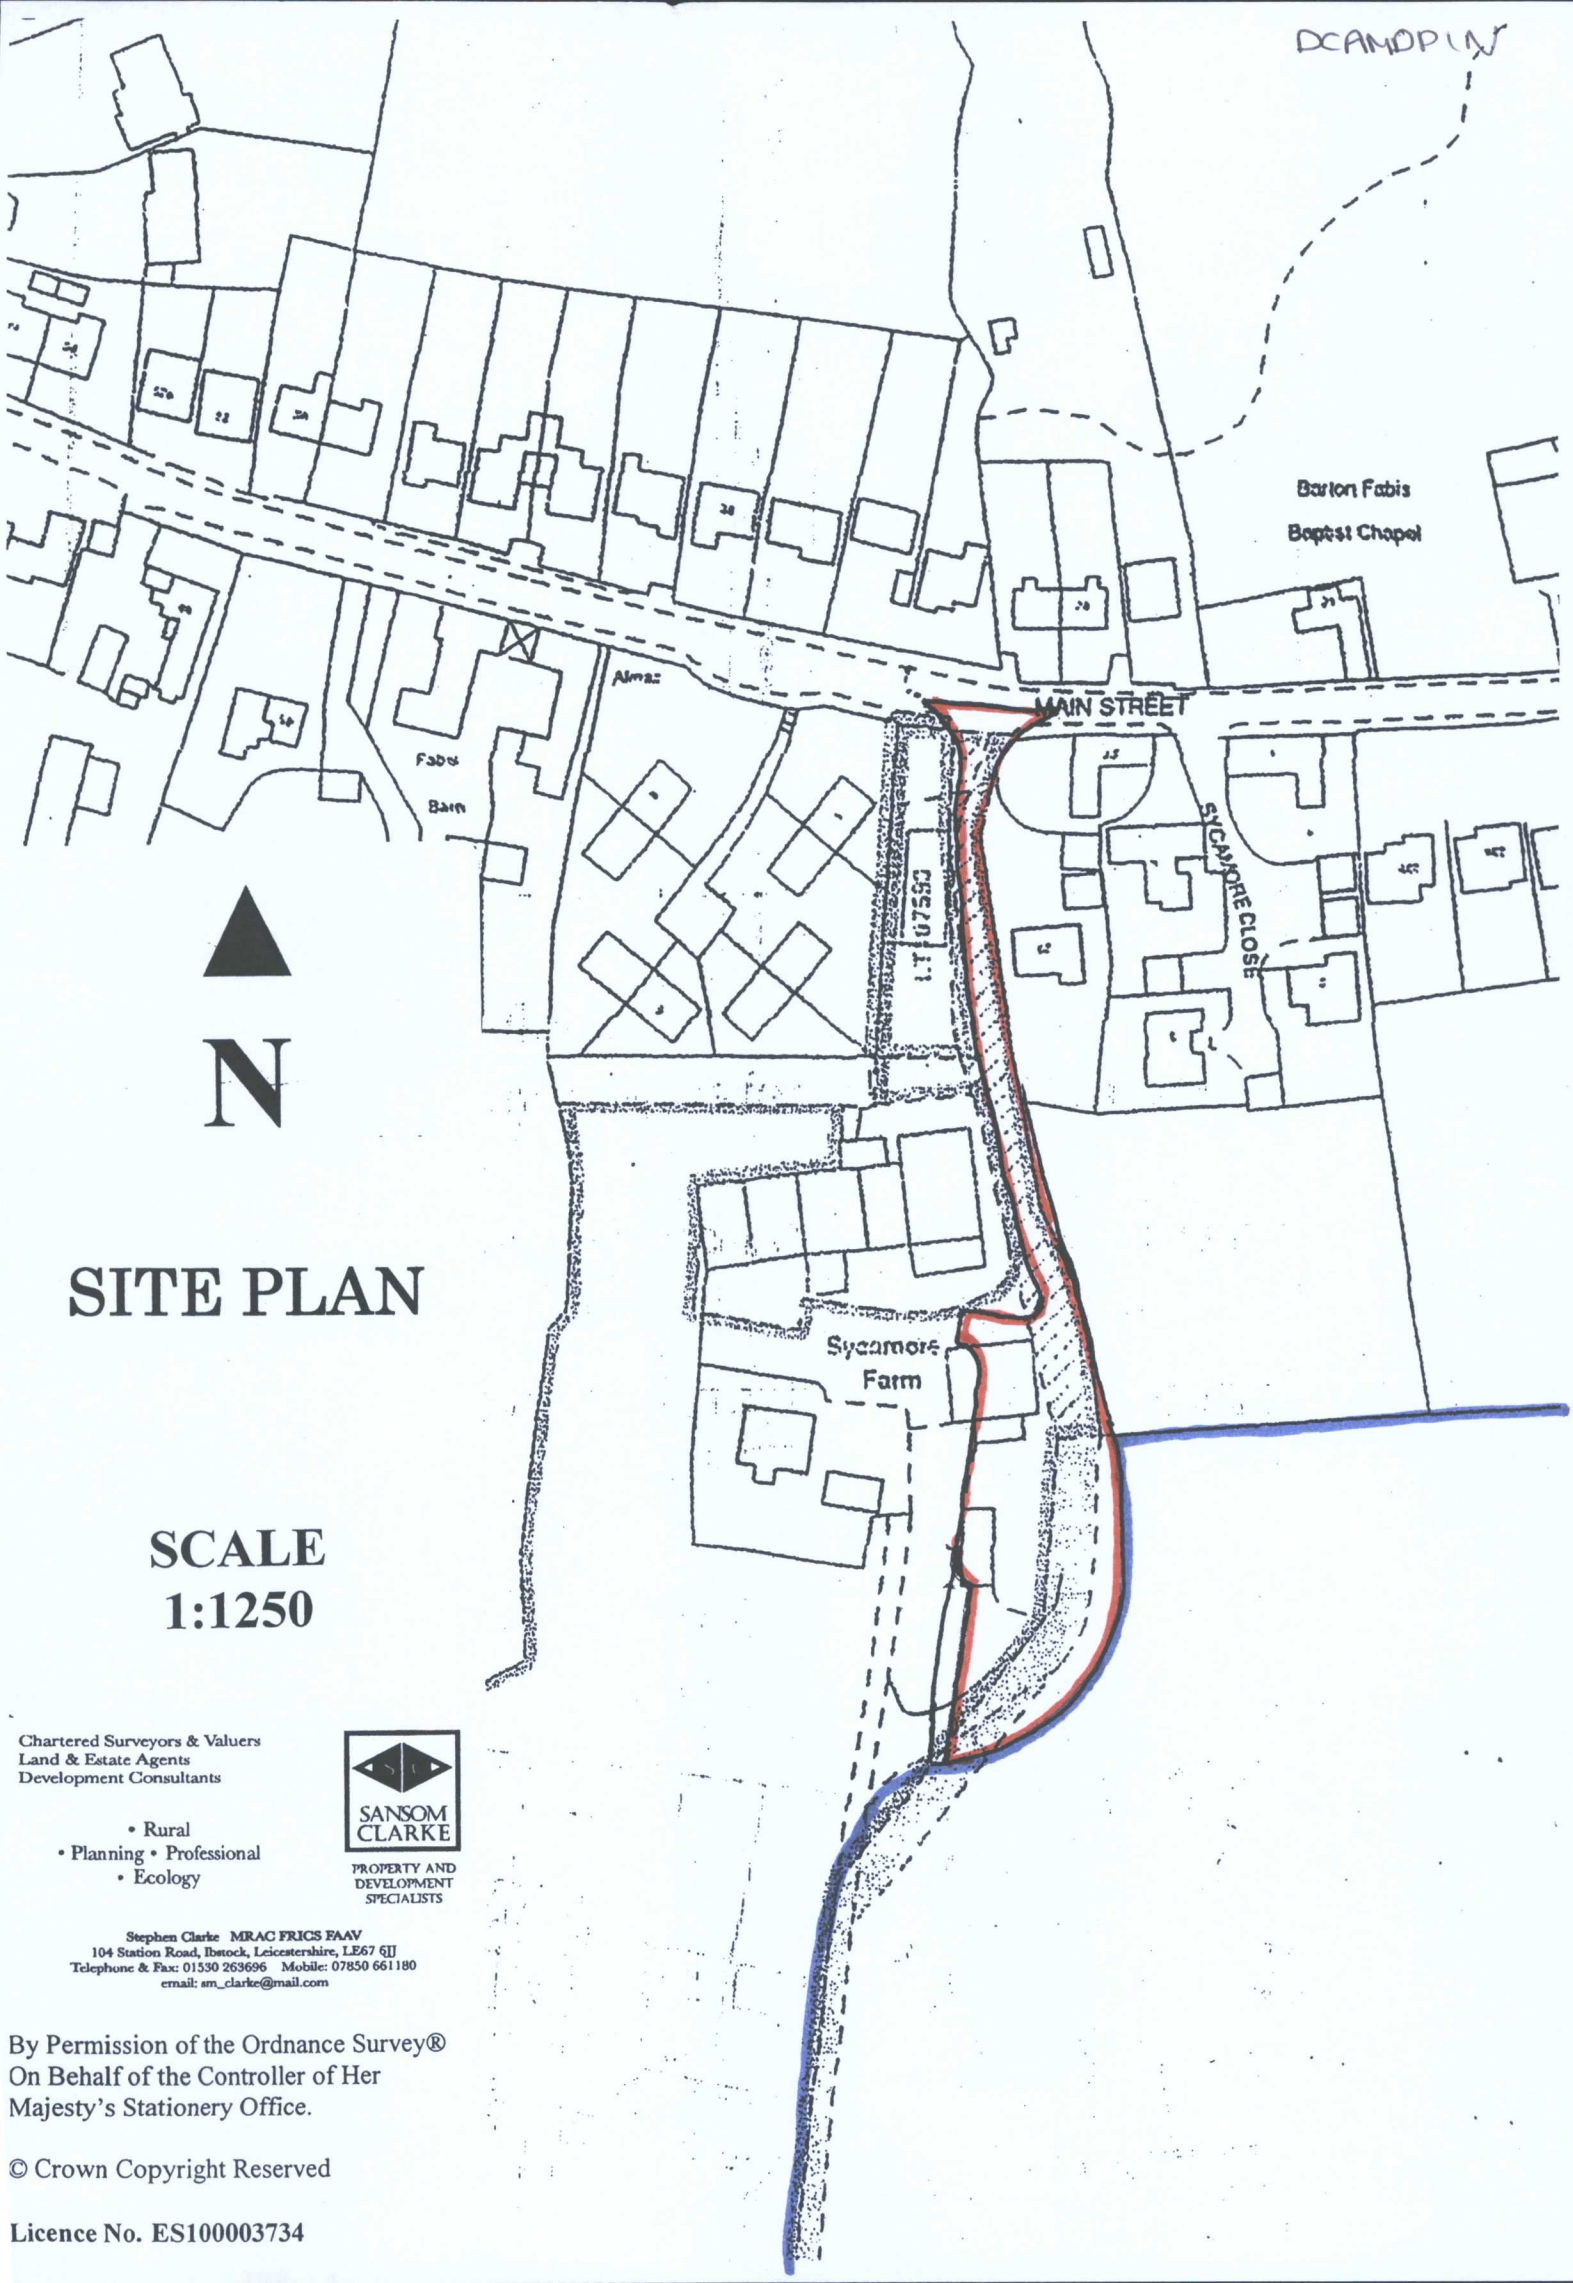

SITE PLAN

SCALE 1:1250

Chartered Surveyors & Valuers
Land & Estate Agents
Development Consultants

• Rural
• Planning • Professional
• Ecology

SANSOM CLARKE
PROPERTY AND DEVELOPMENT SPECIALISTS

Stephen Clarke MRAC FRICS FAAV
104 Station Road, Ibstock, Leicestershire, LE67 6JJ
Telephone & Fax: 01530 263696 Mobile: 07850 661180
email: sm_clarke@mail.com

By Permission of the Ordnance Survey®
On Behalf of the Controller of Her Majesty's Stationery Office.

© Crown Copyright Reserved

Licence No. ES100003734

DEVELOPMENT
SERVICES

- 5 DEC 2011

RECEIVED