

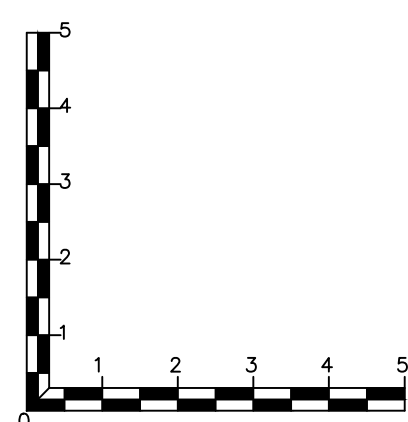
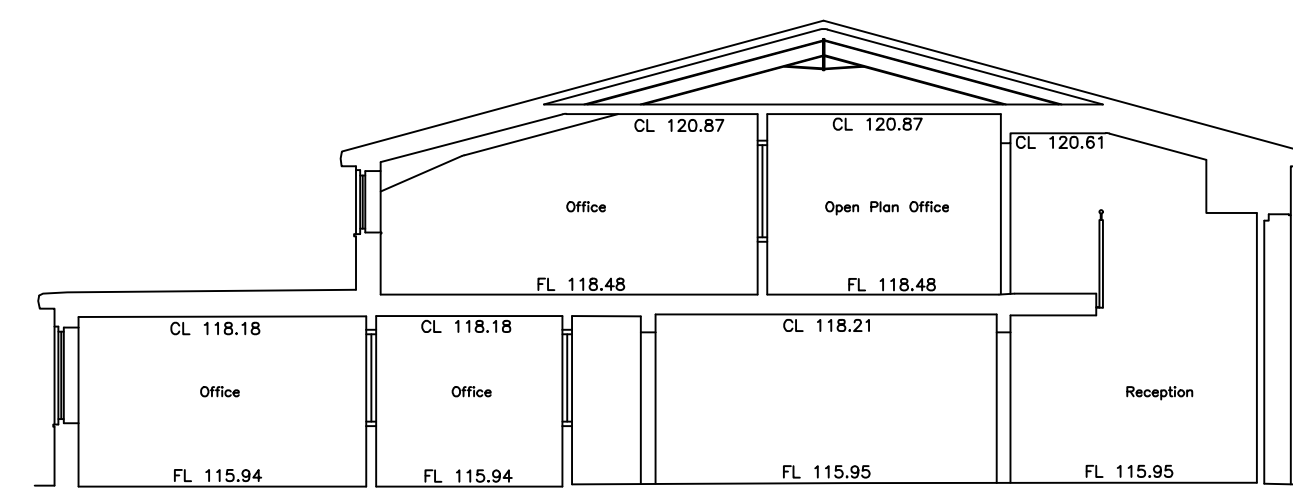
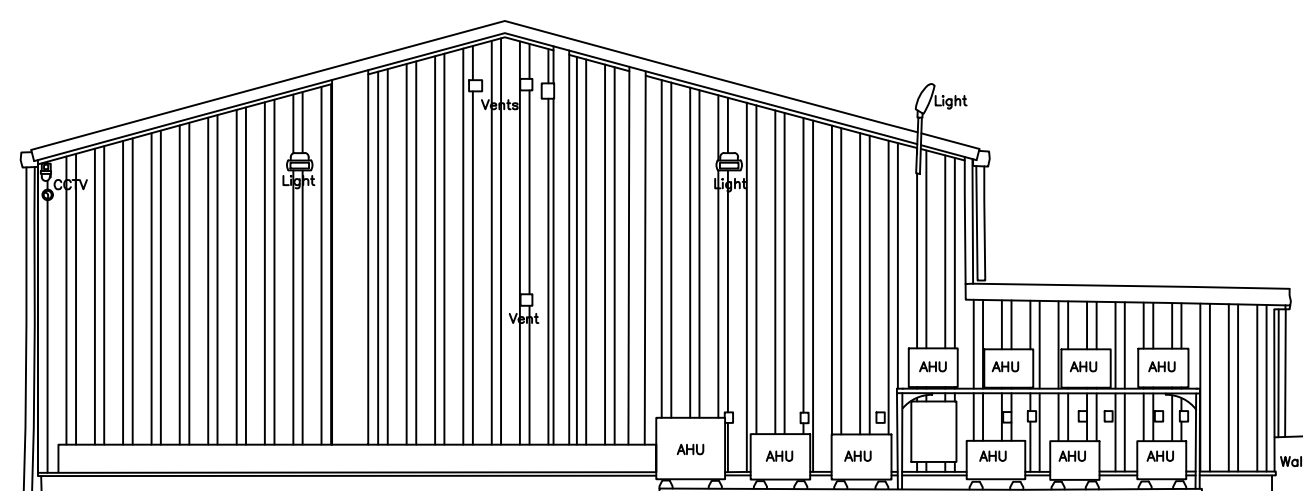
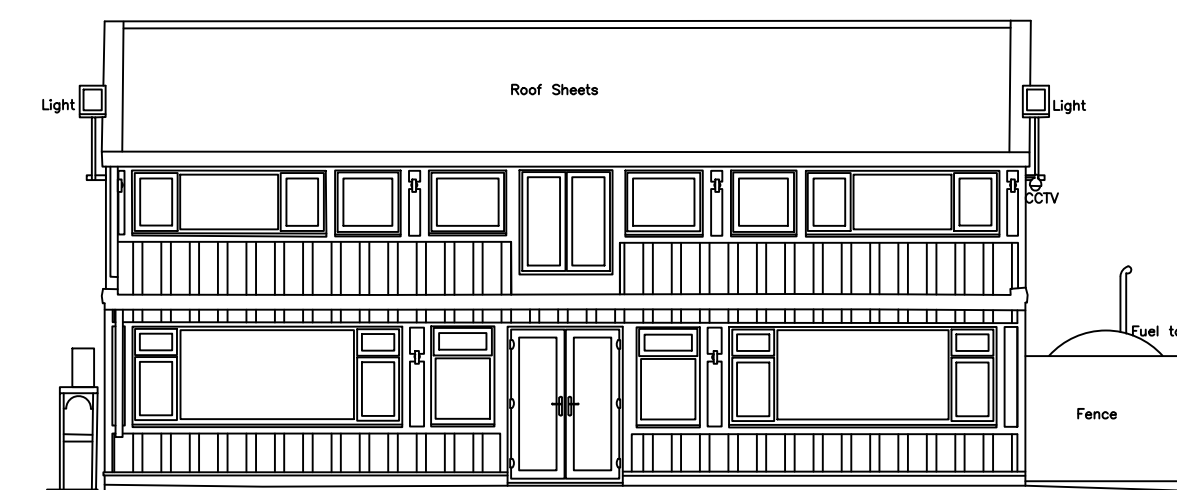
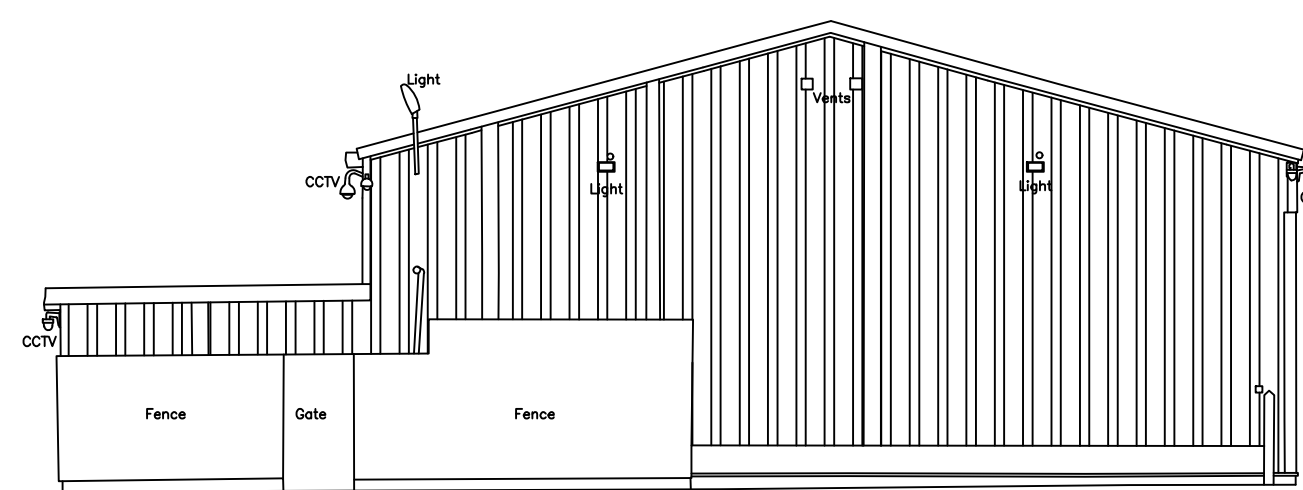
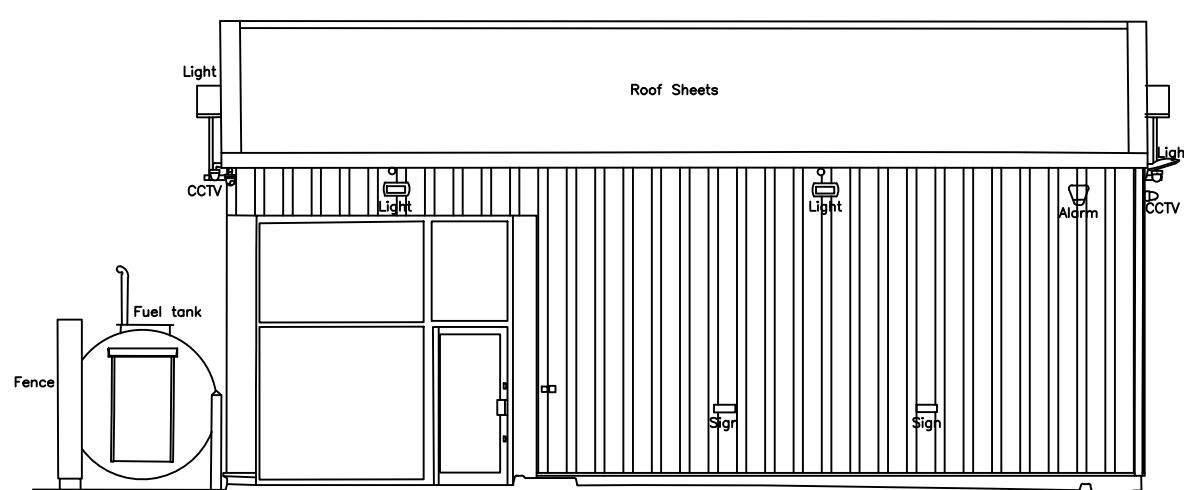


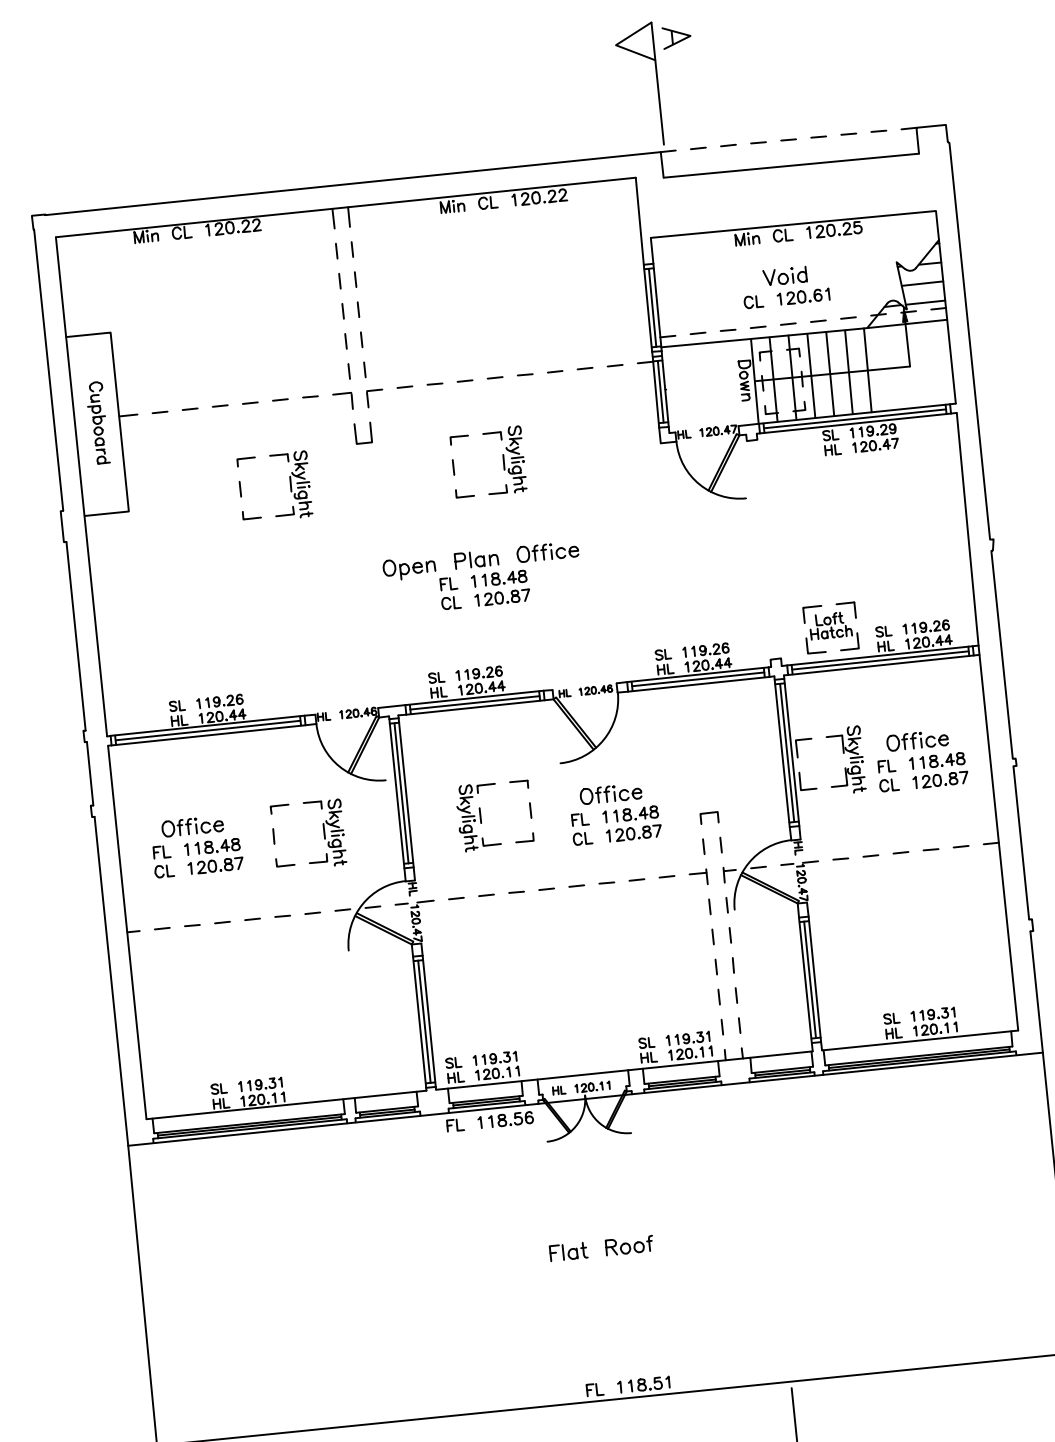

Survey Notes

- 1: This Survey is related to the Original Site Grid.
- 2: All Levels are related to the Original Site Datum.
- 3: The Information Shown on this drawing is surveyed to the accuracy of the base scale shown.
- 4: Man entry to sewers has not been undertaken. Depths and pipe sizes are measured / estimated from the ground. This should be checked with Local Authority records or on site prior to the commencement of any works.
- 5: Doorway and window details are surveyed as seen on site where brickwork is obscured by timber etc it shown as a graphical interpretation only.
- 6: All Critical dimensions, individual window and doorway widths to be checked prior to commencement of any works.
- 7: This plan should only be used for its original purpose. NNC Surveys LTD accepts no responsibility for this plan if it is supplied to any party other than the original client.

REV	DATE	DESCRIPTION	BY
-----	------	-------------	----

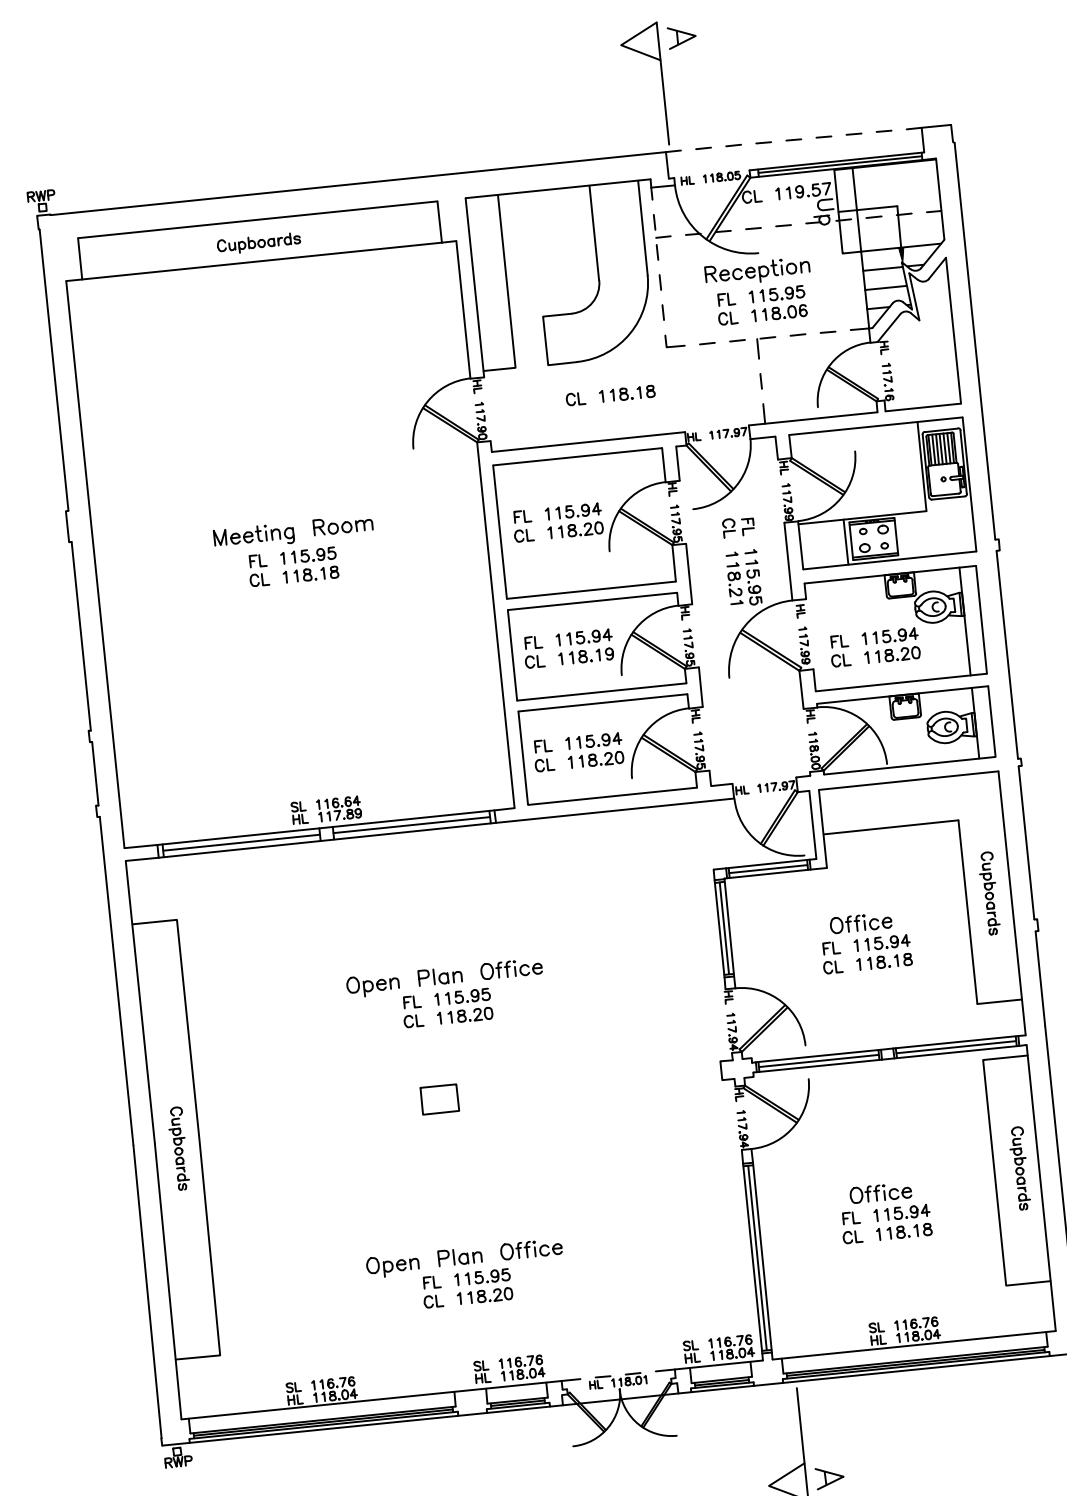

The Old Police Station, South Street, Ashby de la Zouch,
Leicestershire, LE65 1BQ

Telephone ● 01530 414251
Mail ● office@njcsurveys.co.uk
Web ● www.njcsurveys.co.uk

Topographical Surveys • Measured Building Surveys • Laser Scanning • Utility Surveys
Site Engineering • Monitoring Surveys • Ground Modelling • Volumetric Calculations

Client



Project Title

36 Main Street,
Carlton

Drawing Title

Measured Survey

Drawn IG	Checked LD	Authorised NJC
Date 24/03/2023	Scale 1/100	Sheet size A1
Dwg. No.	Revision	

M935/02

[illegible]