


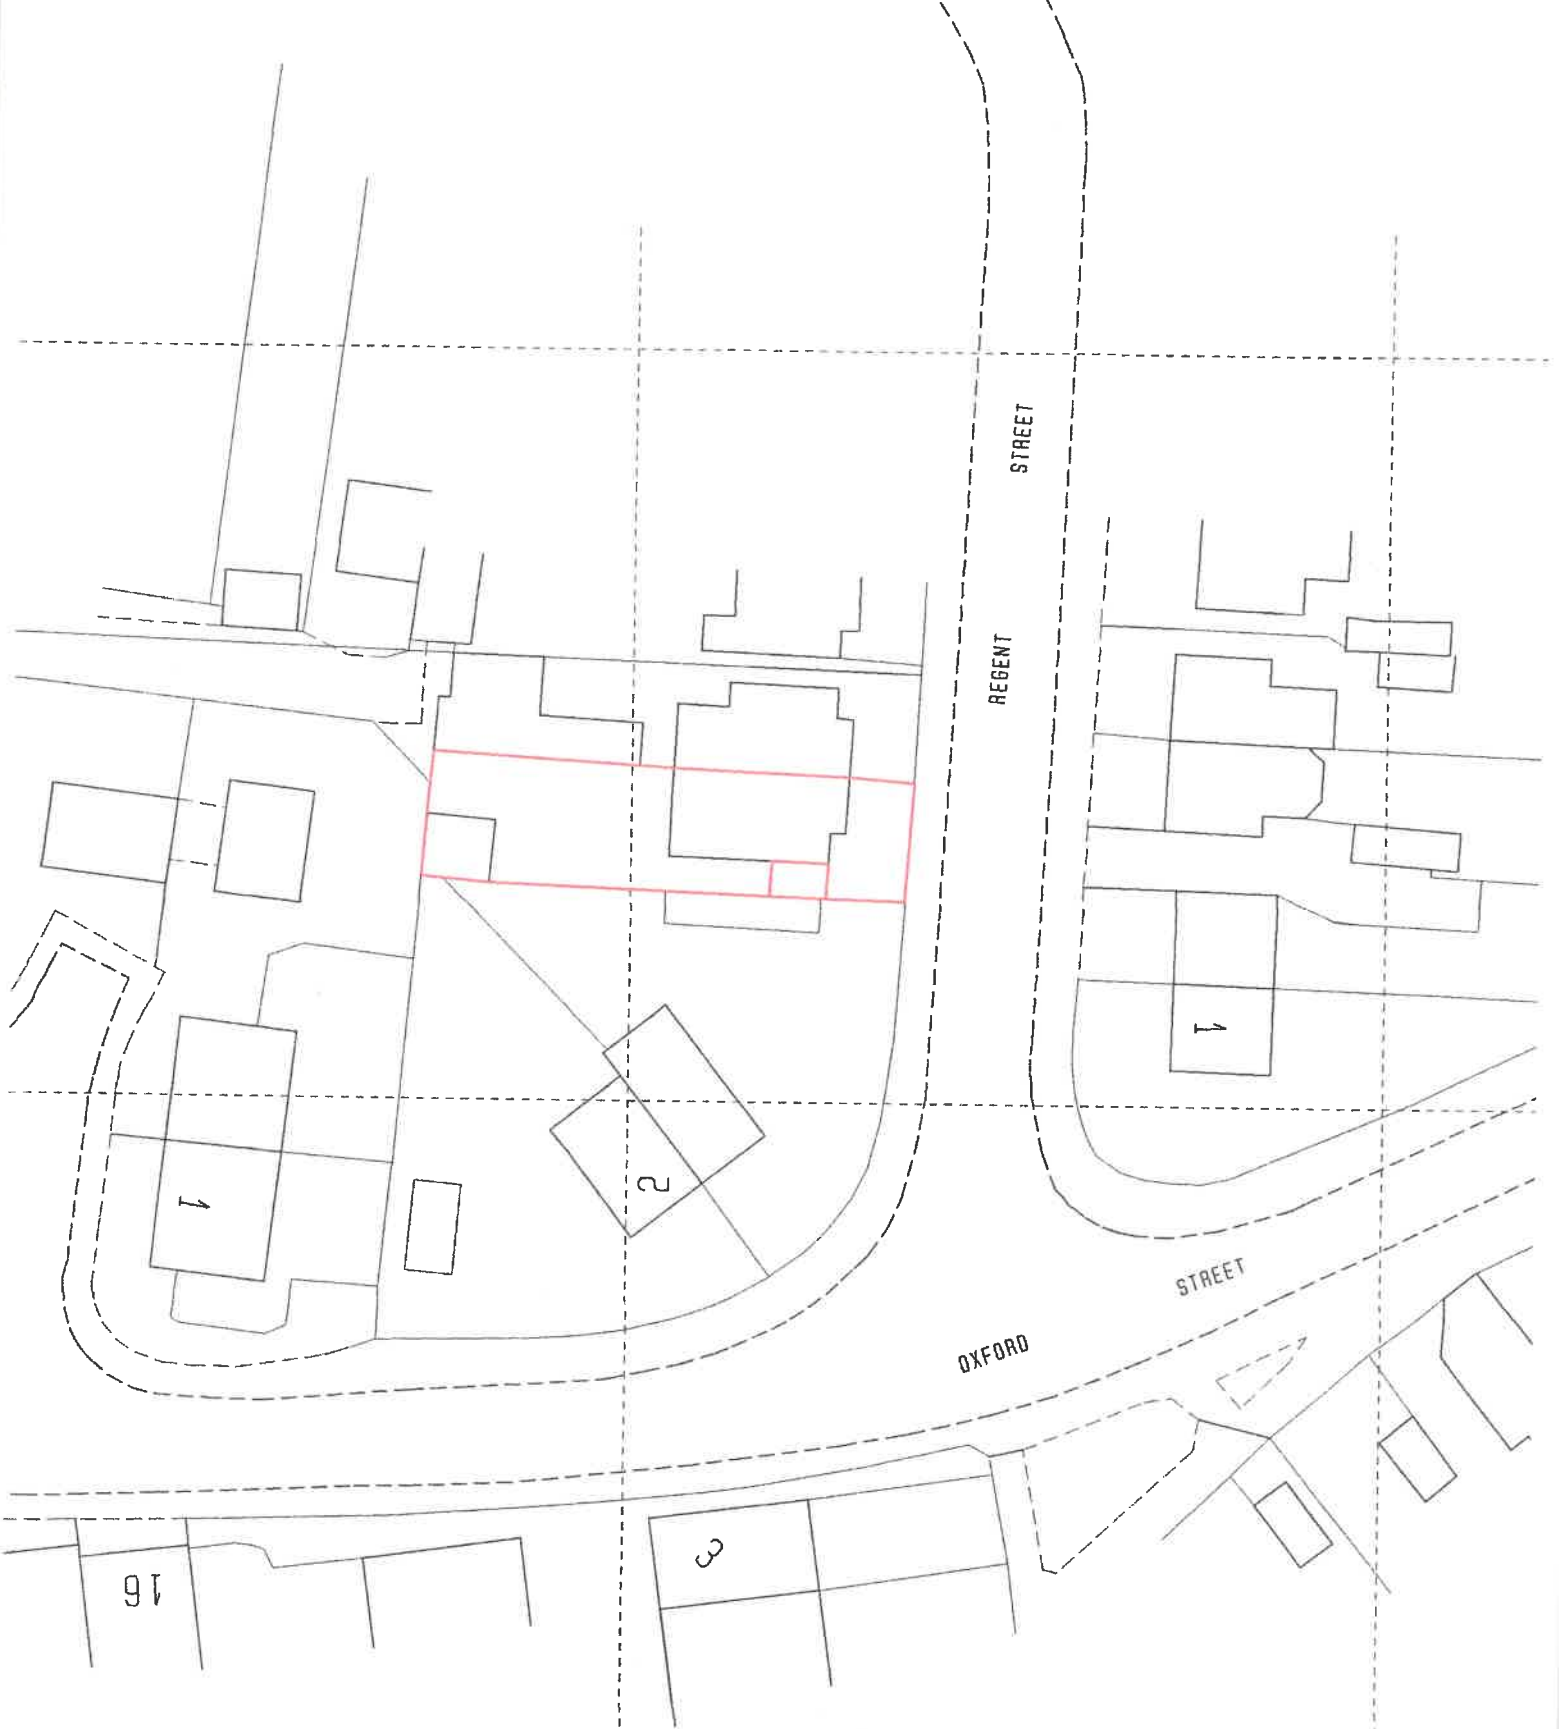

PROJECT	DATE	CHAPMAN ARCHITECTURAL & ASSOCIATES Mount Pleasant Farm West Haddon Road Crick Northants NN 6 7 S Q Tel/Fax 01788 823819
PROPOSED BEDROOM EXTENSION	March 2023	
Mr Mrs G McManus	CODE	
6 Regent Street	22 23 02	
Barwell	SCALE	
DRAWING	1 : 500	
SITE PLAN		

