
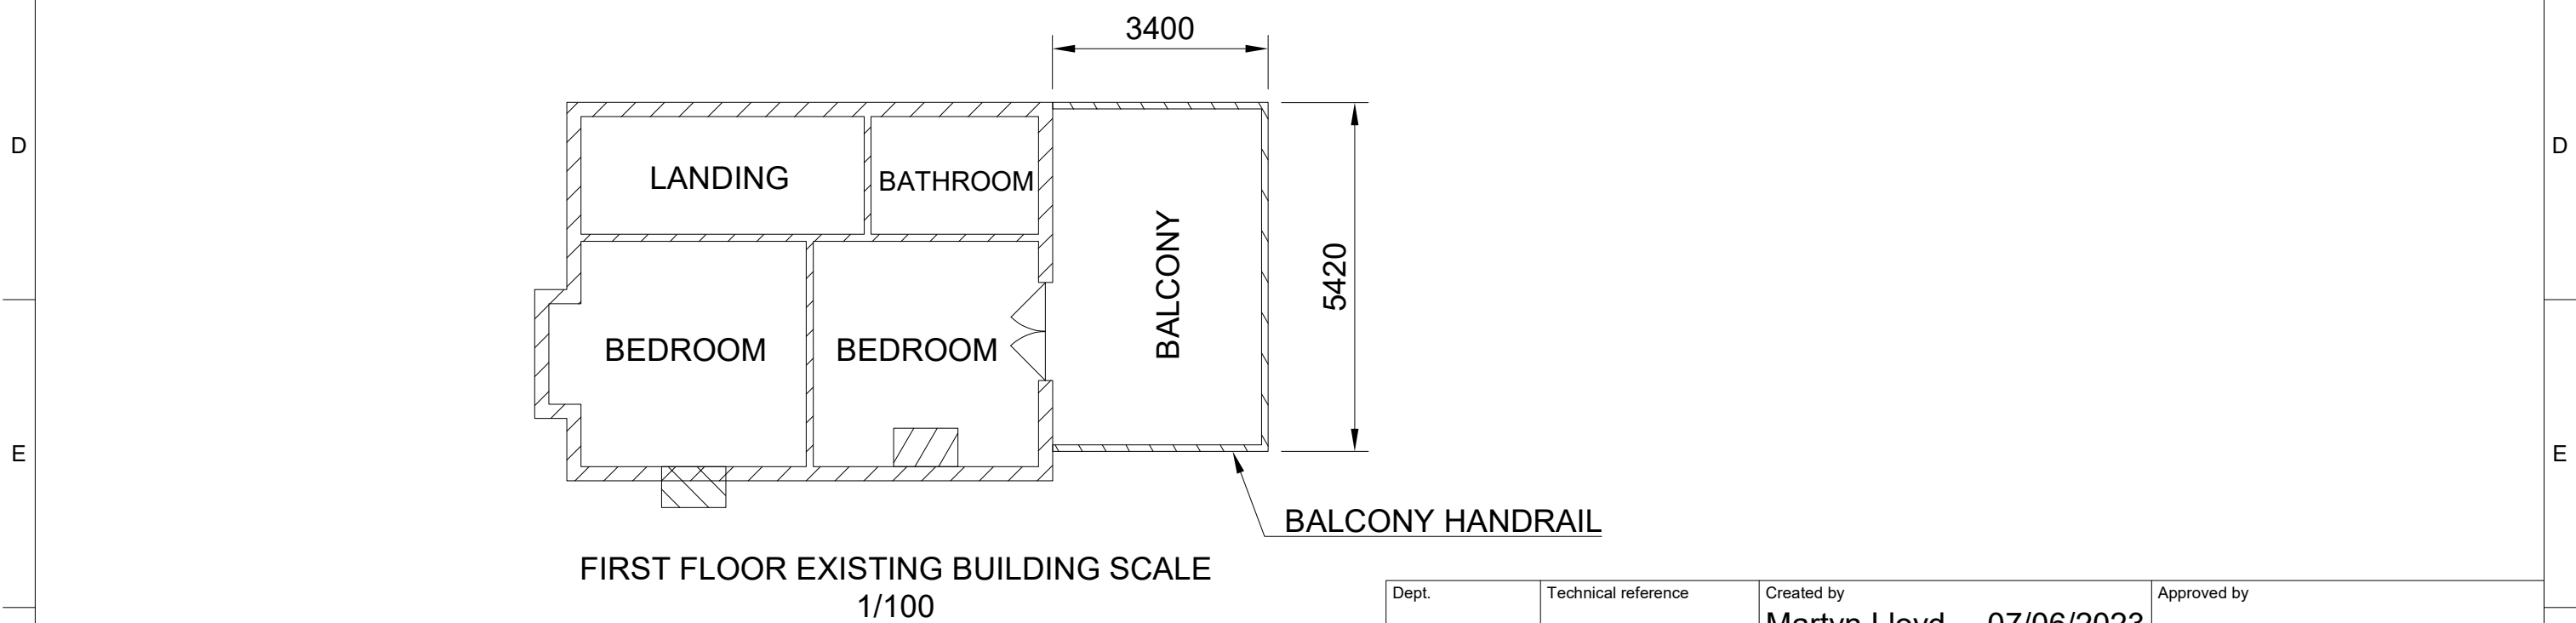


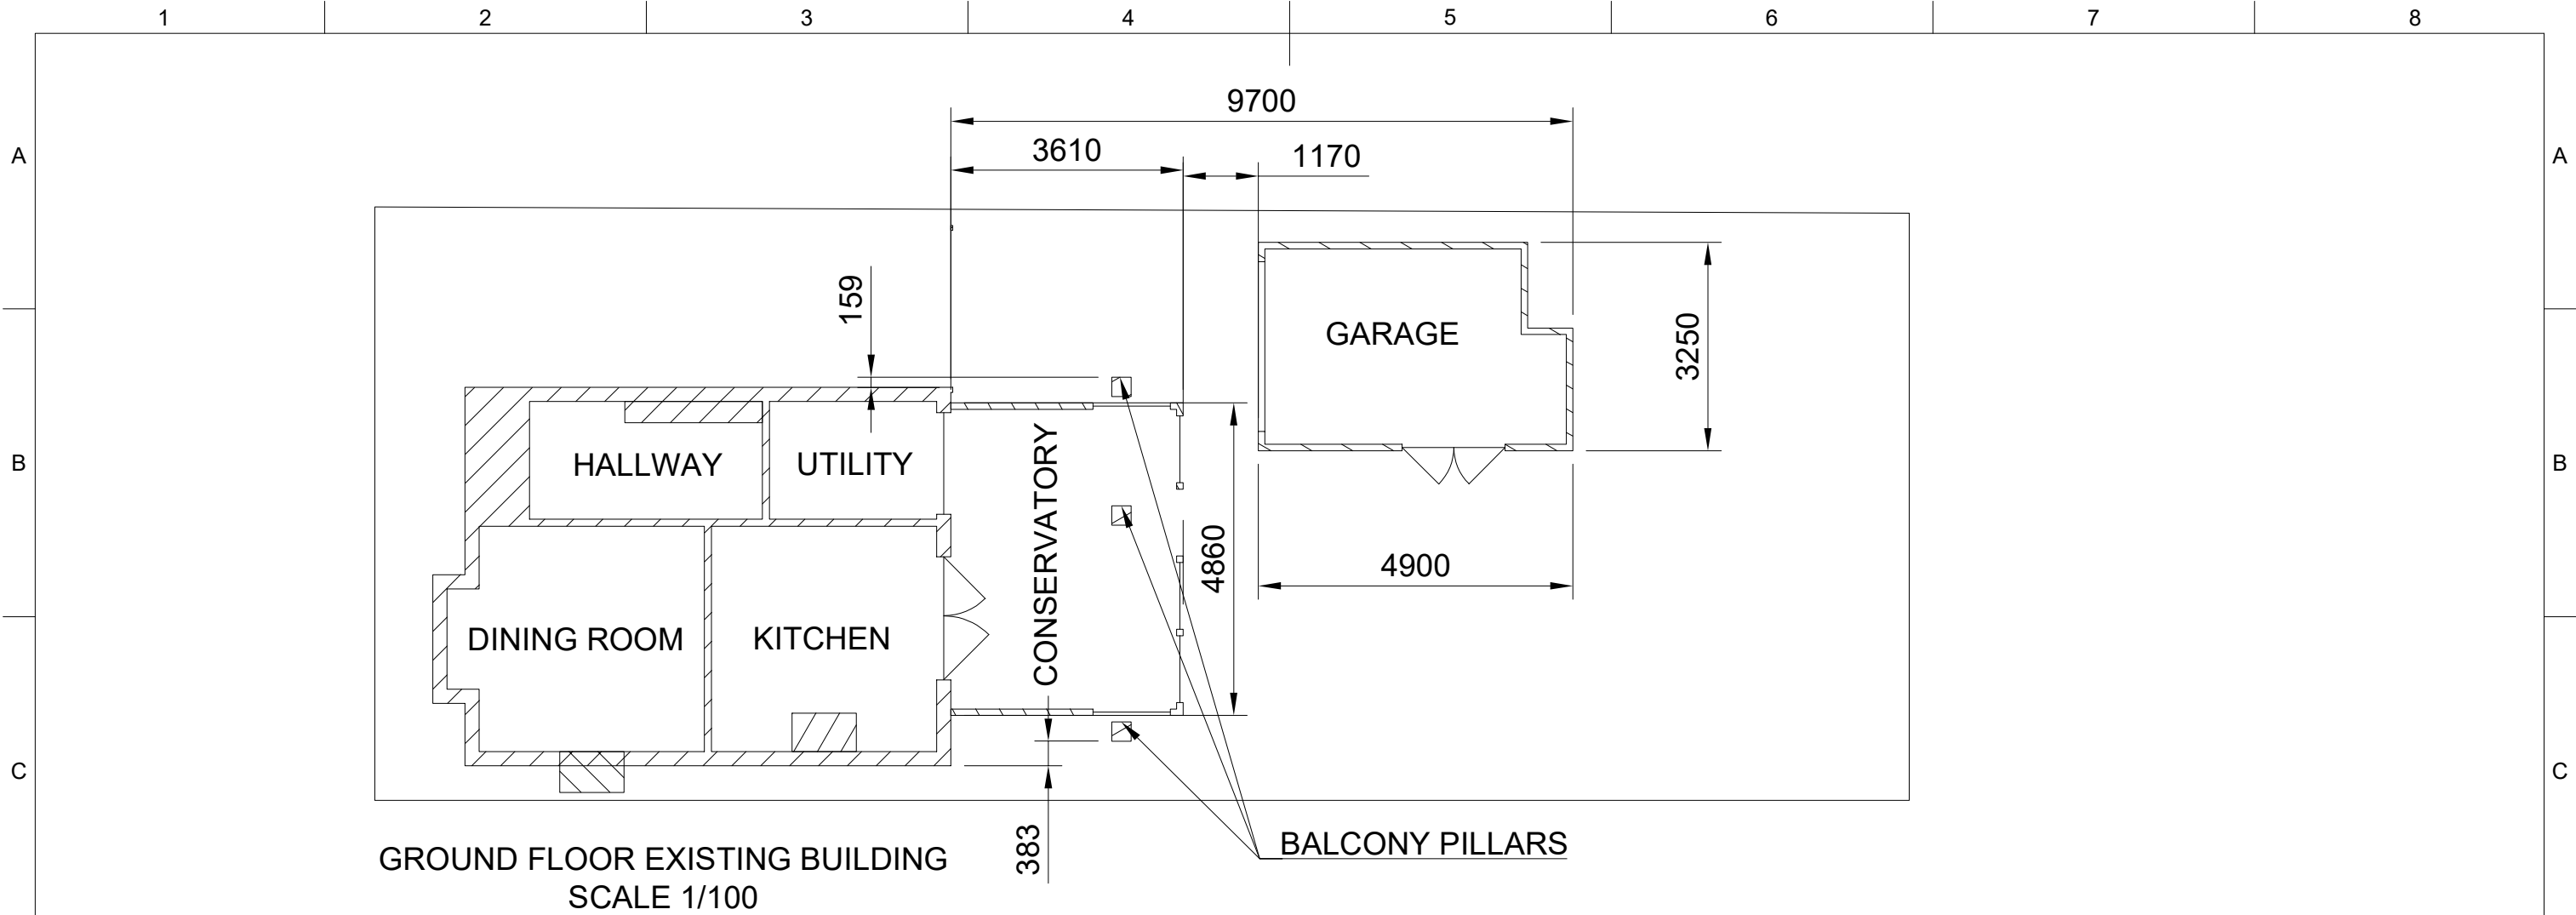

F	FIRST FLOOR EXISTING BUILDING SCALE				1/100	Dept.	Technical reference	Created by Martyn Lloyd 07/06/2023	Approved by						
								Document type EXISTING BUILDING PLAN	Document status						
								Title 76 TEIGN BANK ROAD	DWG No.						
									Rev.	Date of issue 07/06/2023	Sheet 1				
1		2		3		4		5		6		7		8	