


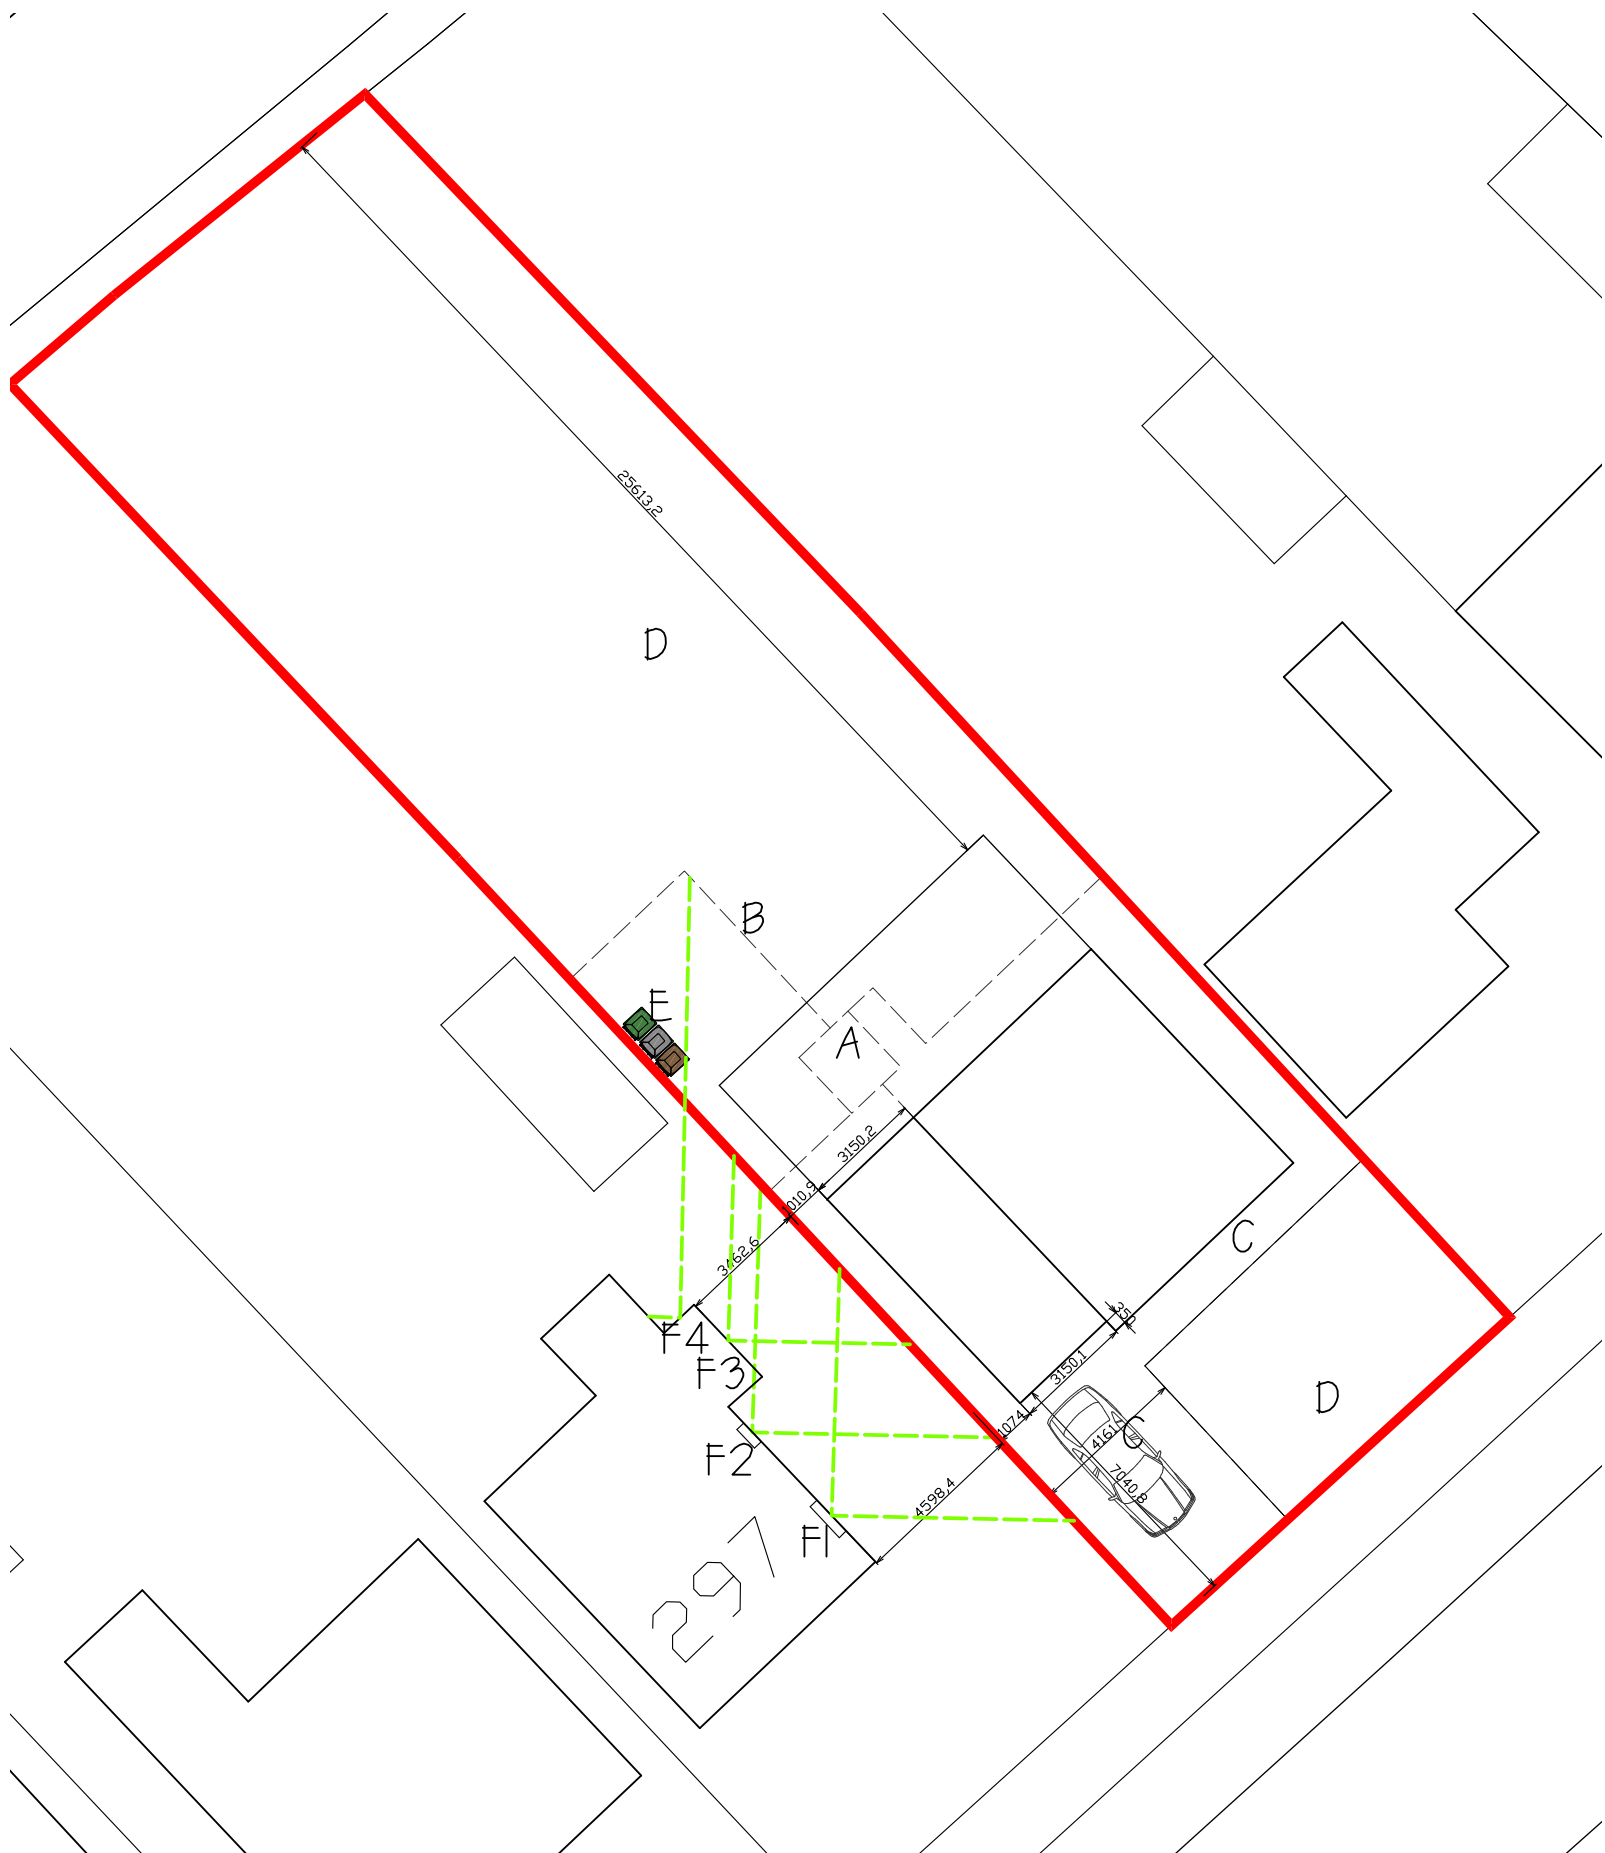

Legend

A = Existing Out Building removed

B = Dashed line indicates items removed

C = Hardstanding

D = Lawn

E = Wheelie Bins

F1 = Neighbours ground floor window

F2 = Neighbours ground and first floor window -
On to stairs

F3 = Neighbours ground floor bay window

F4 = Neighbours ground floor bay window facing
North West


NOTES

Car Parking
One in garage and one on drive

Printed or electronic copies of the plan can
be scaled for planning purposes.

This drawing is issued for the sole and exclusive use of the named recipient.
Distribution to any third party is on the strict understanding that no liability is
accepted by Stuarth for any discrepancies, errors or omissions that may be present,
and no guarantee is offered as to the accuracy of information shown.
© Crown Copyright 2007. All rights reserved. Licence number 100020449

Rev	Date	Description	By
A	09.06.23	45 degree lines added to centre of neighbours windows	sAh

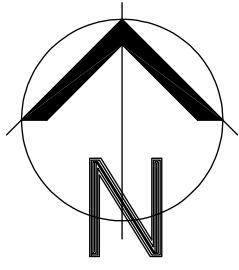

stuarth

Tel: 07948 382917 e:lstuarch@gmail.com

Project

Proposed 2 Storey Side and Single
Storey Rear Extension
299, Brookside, Burbage

Client

Mr S Sokolaj

Drawing

Proposed Block Plan

Drg No: 03-2309_00 Rev A

Scale 1:200 @A3 Date 25.02.23

