


Proposed Agricultural Building -
Hoo-Hills-Farm-Bosworth-Road-Wellsborough-Leicestershire-CV13-6PA

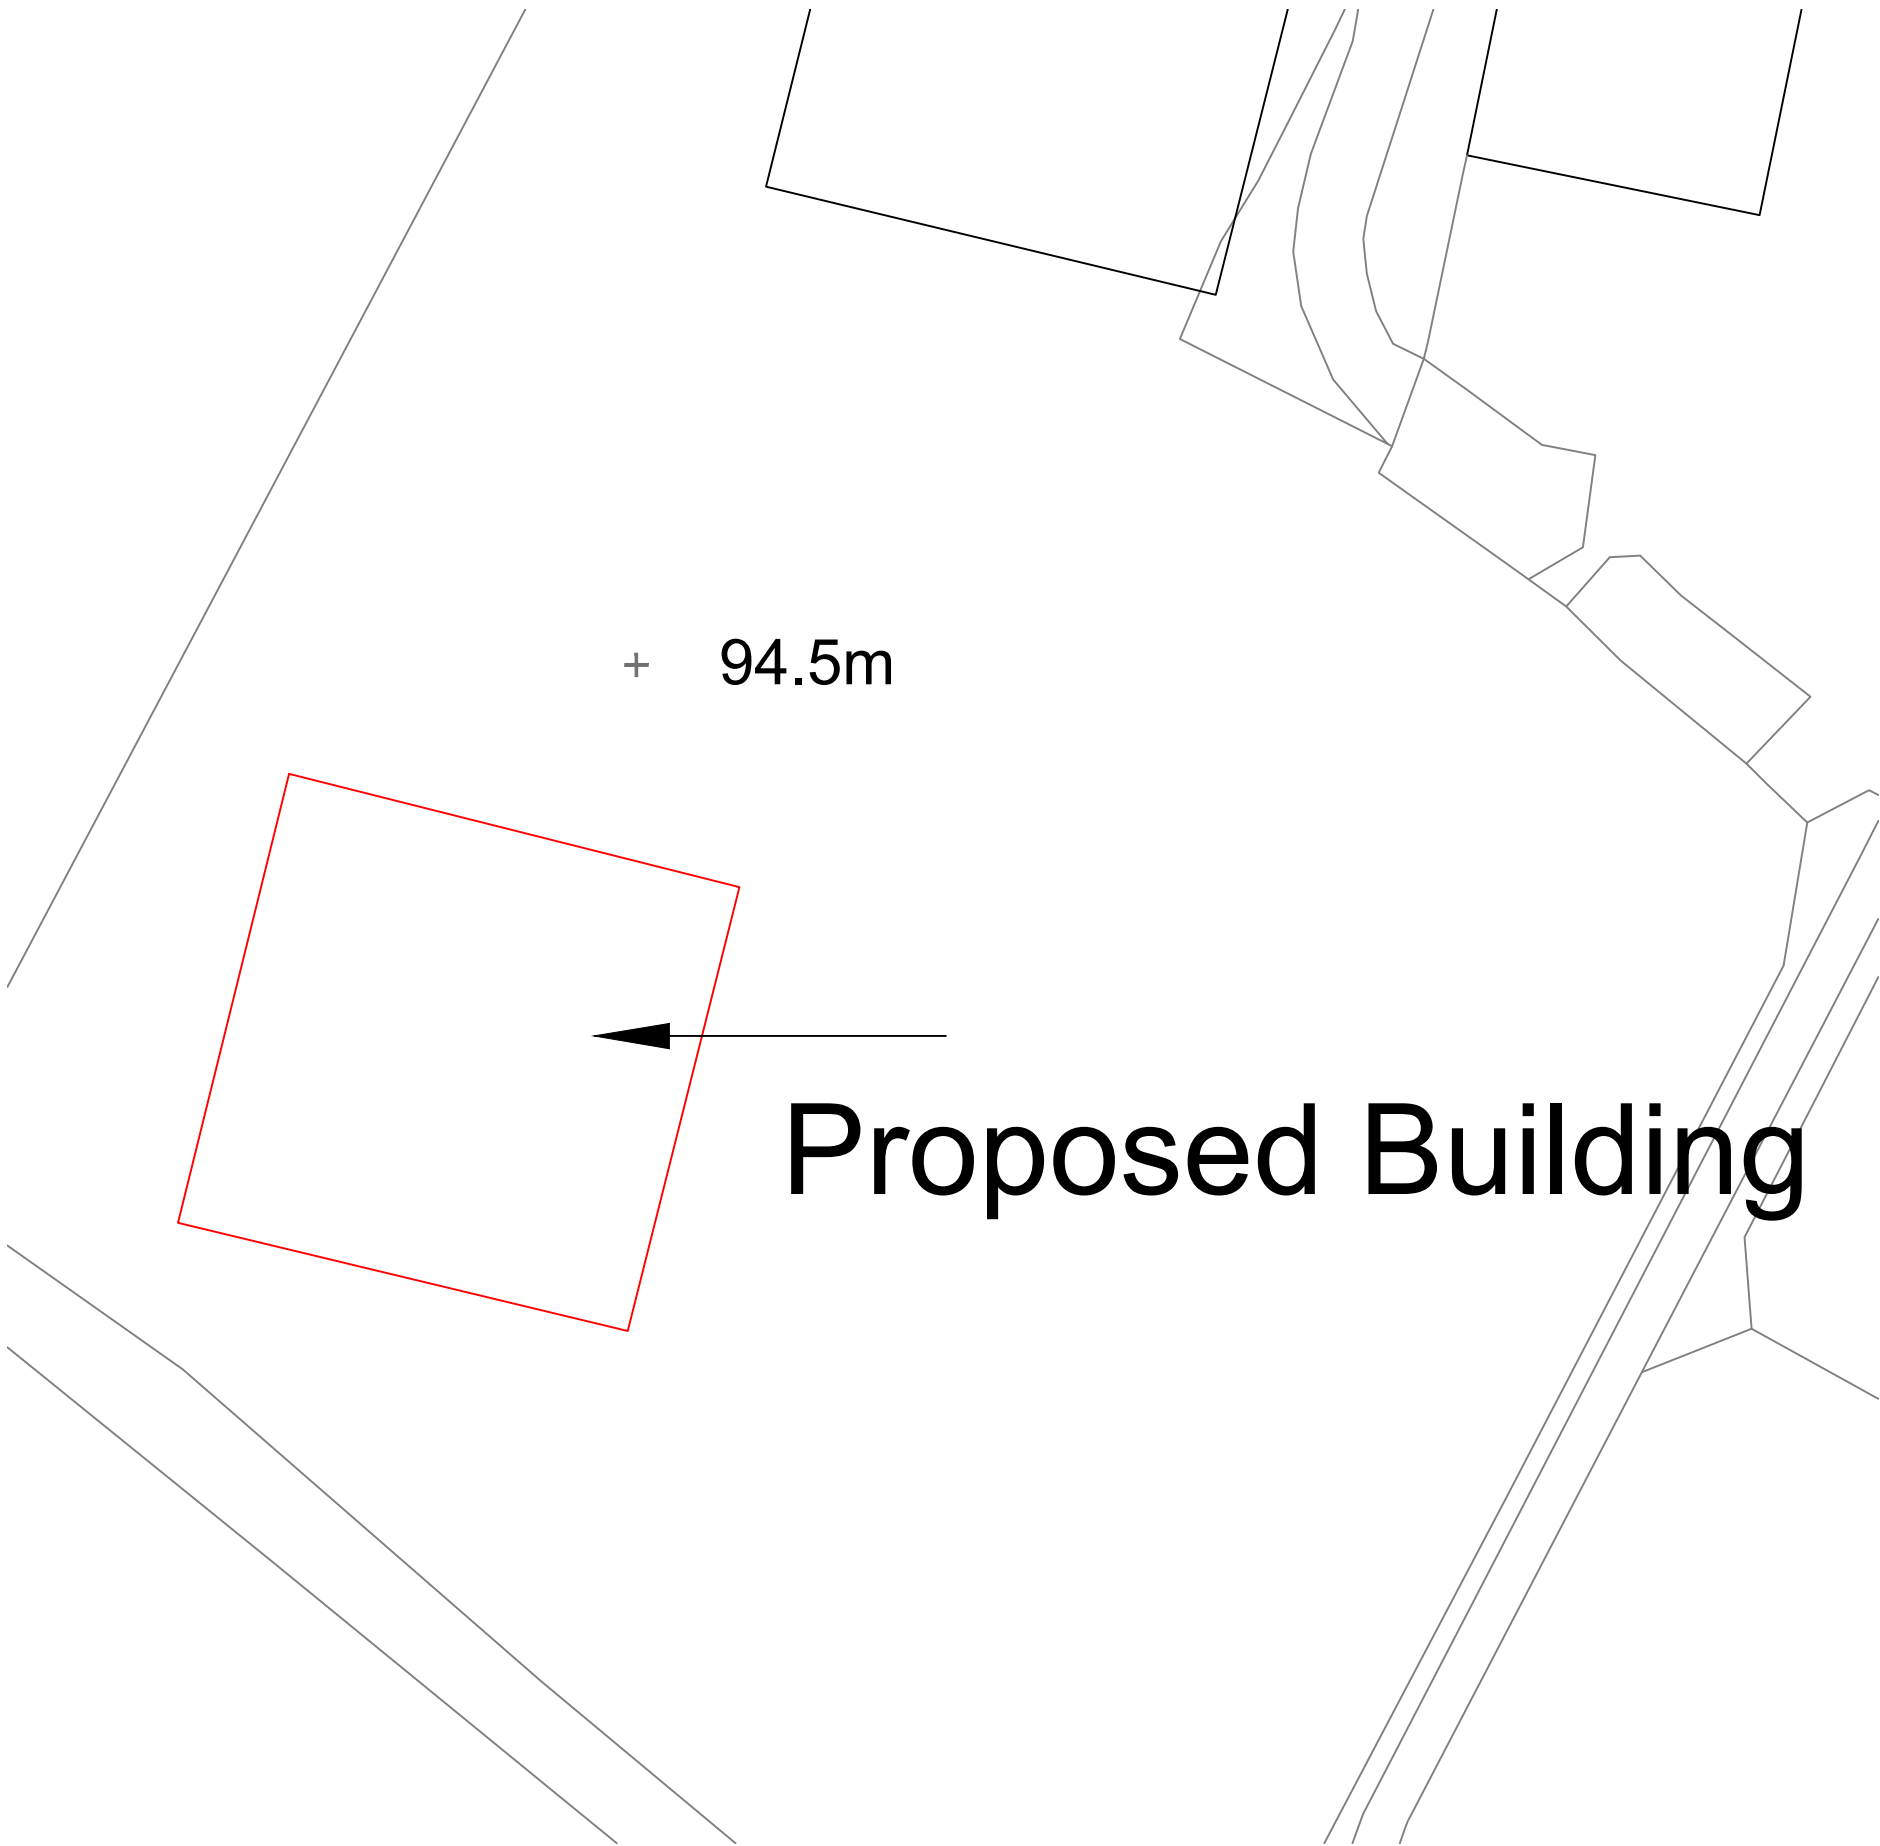

1:500 Site Plan @ A3

