


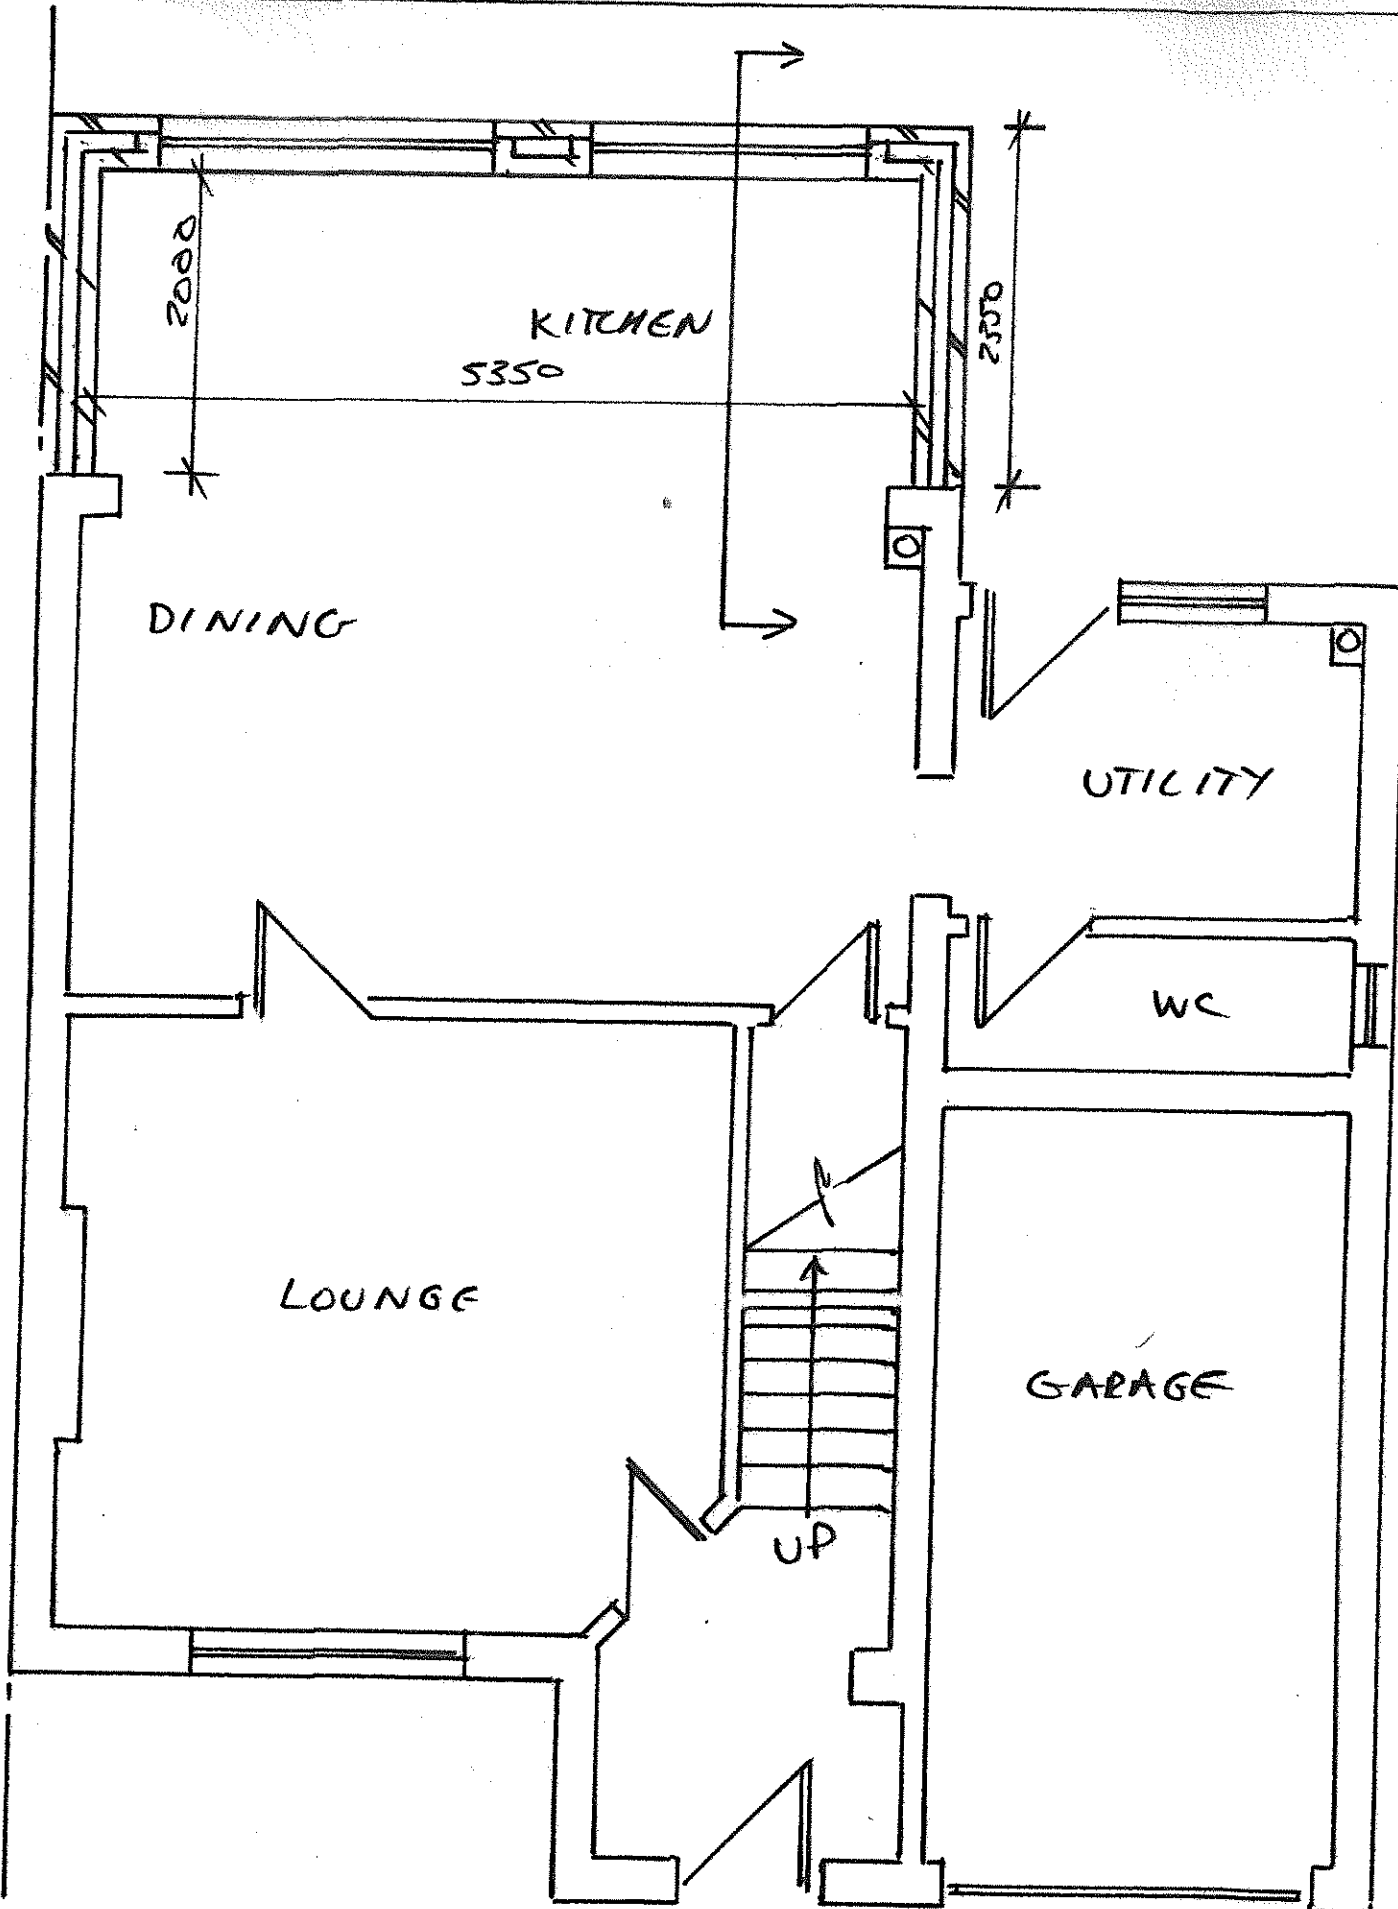

0 1 2 3 4 5m
DWG No: FG/2025/002

PROPOSED GROUND FLOOR 1:50