
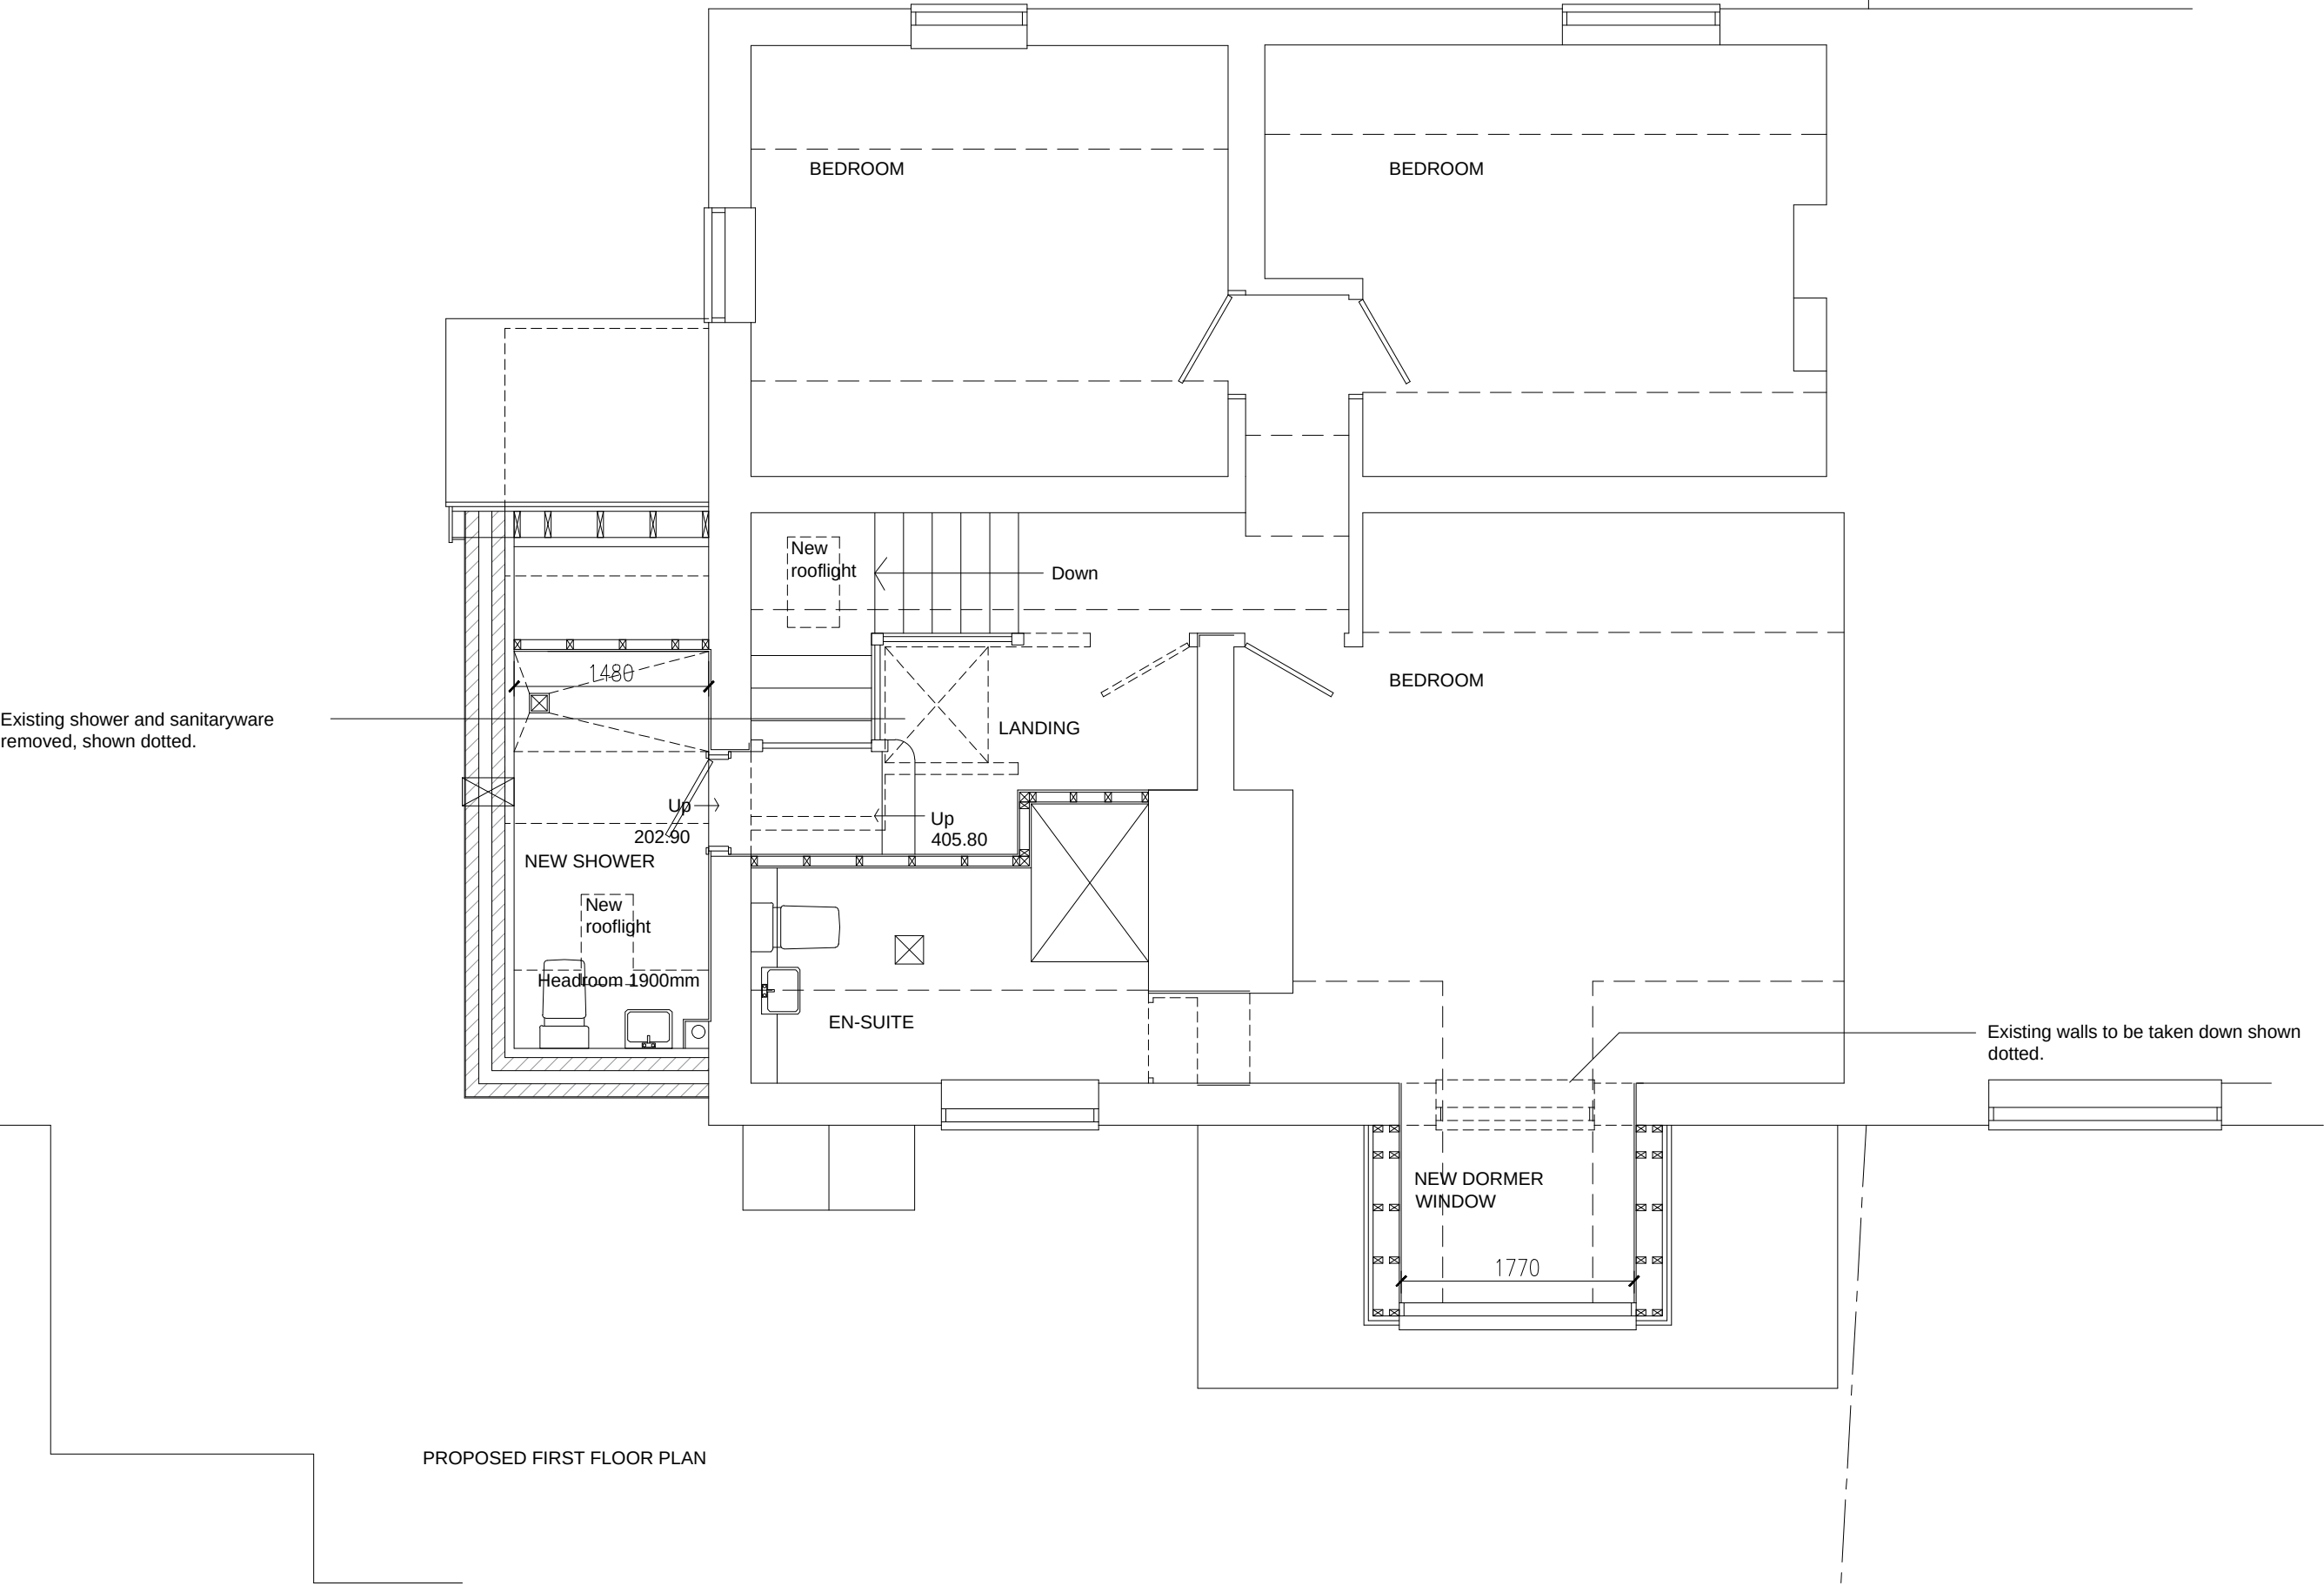
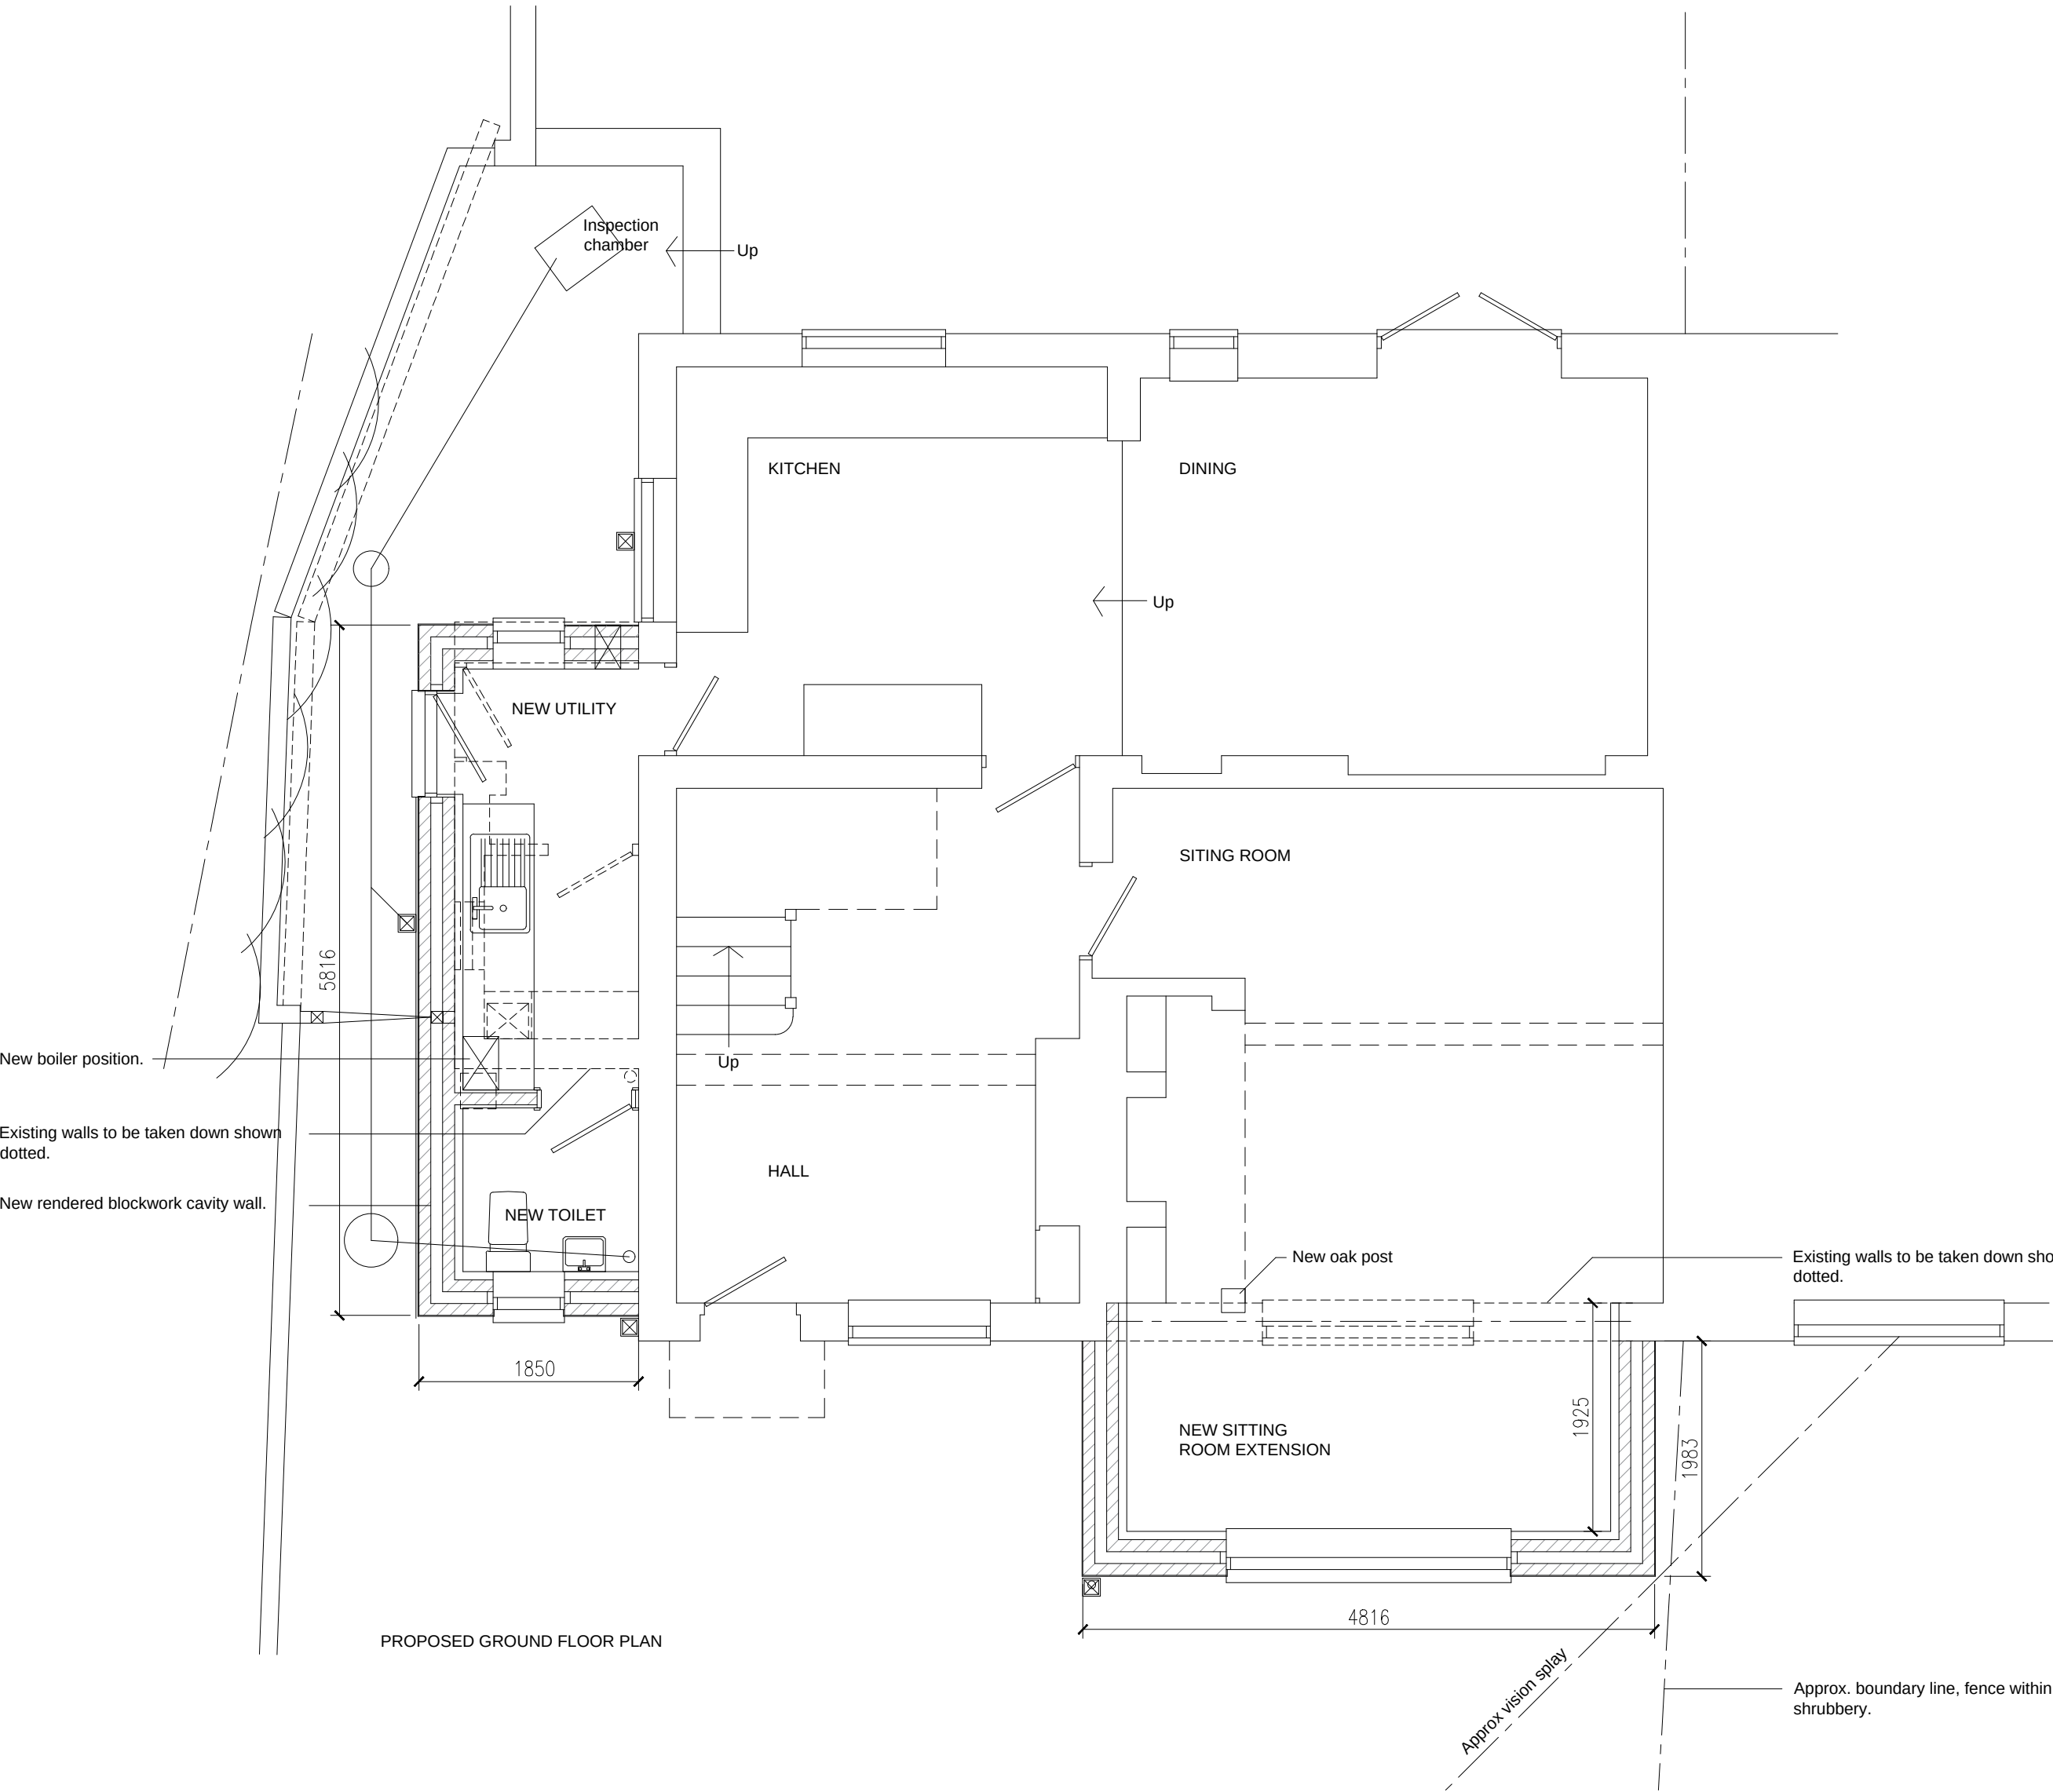


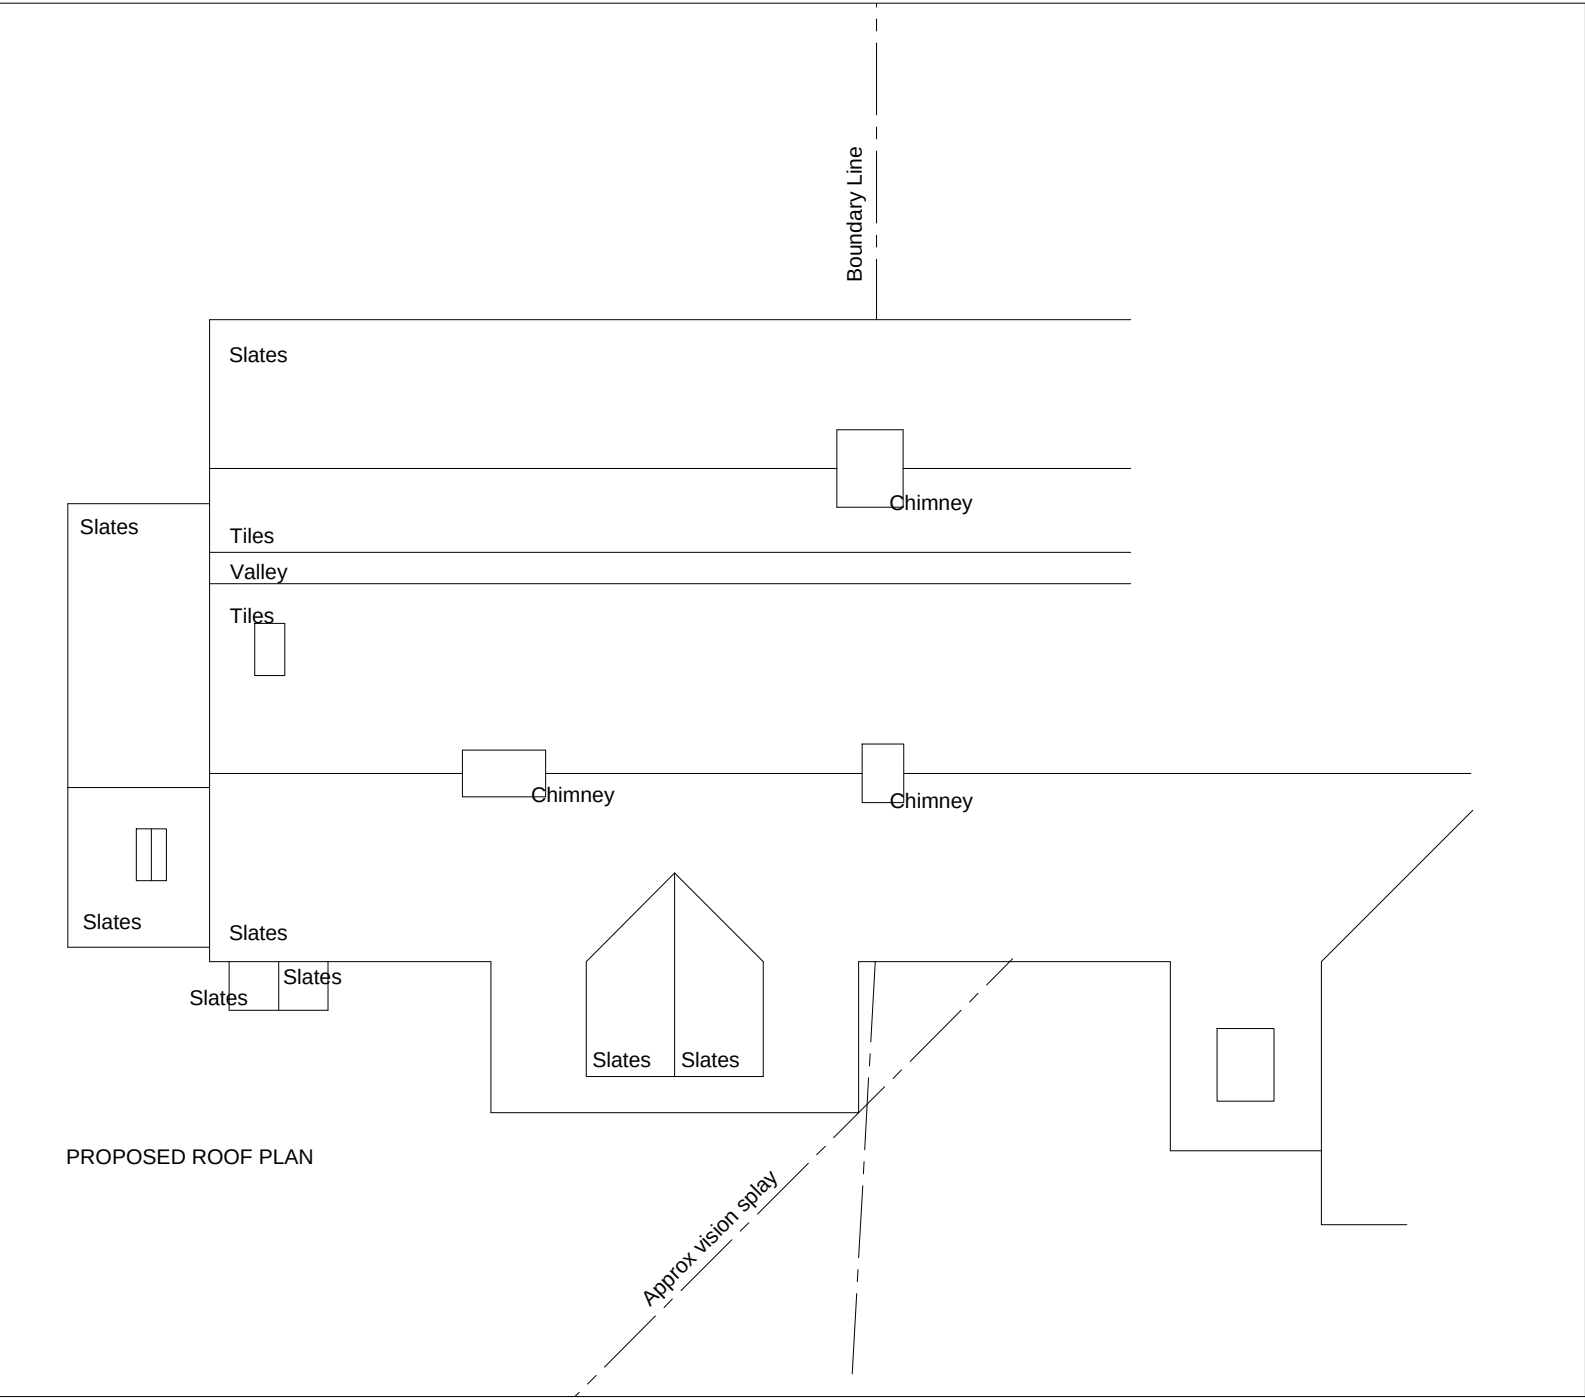

KEY:

NOTES:
All internal dimensions are approximate.

REVISIONS:

1:100
0m 1 2 3 4 5 6 7 8

1:50
0m 1 2 3 4

ALAN C RILEY ASSOCIATES
Alan C Riley BA (De Montfort) AADipl MCIAI RIBA
CHARTERED ARCHITECT
CHARTERED ARCHITECTURAL TECHNOLOGIST
E-mail: acra@btinternet.com Website: alancrileyassociates.com
0 2 4 7 6 3 7 2 8 8 2

PROJECT: PROPOSED EXTENSIONS and ALTERATIONS
41 LINDRIDGE LANE
DESFORD
LE9 9GN

DRAWING TITLE: WORKING DRAWING
PROPOSED PLANS

REF: 25001

SCALES: 1:50 @ A1

DWG No: 002