


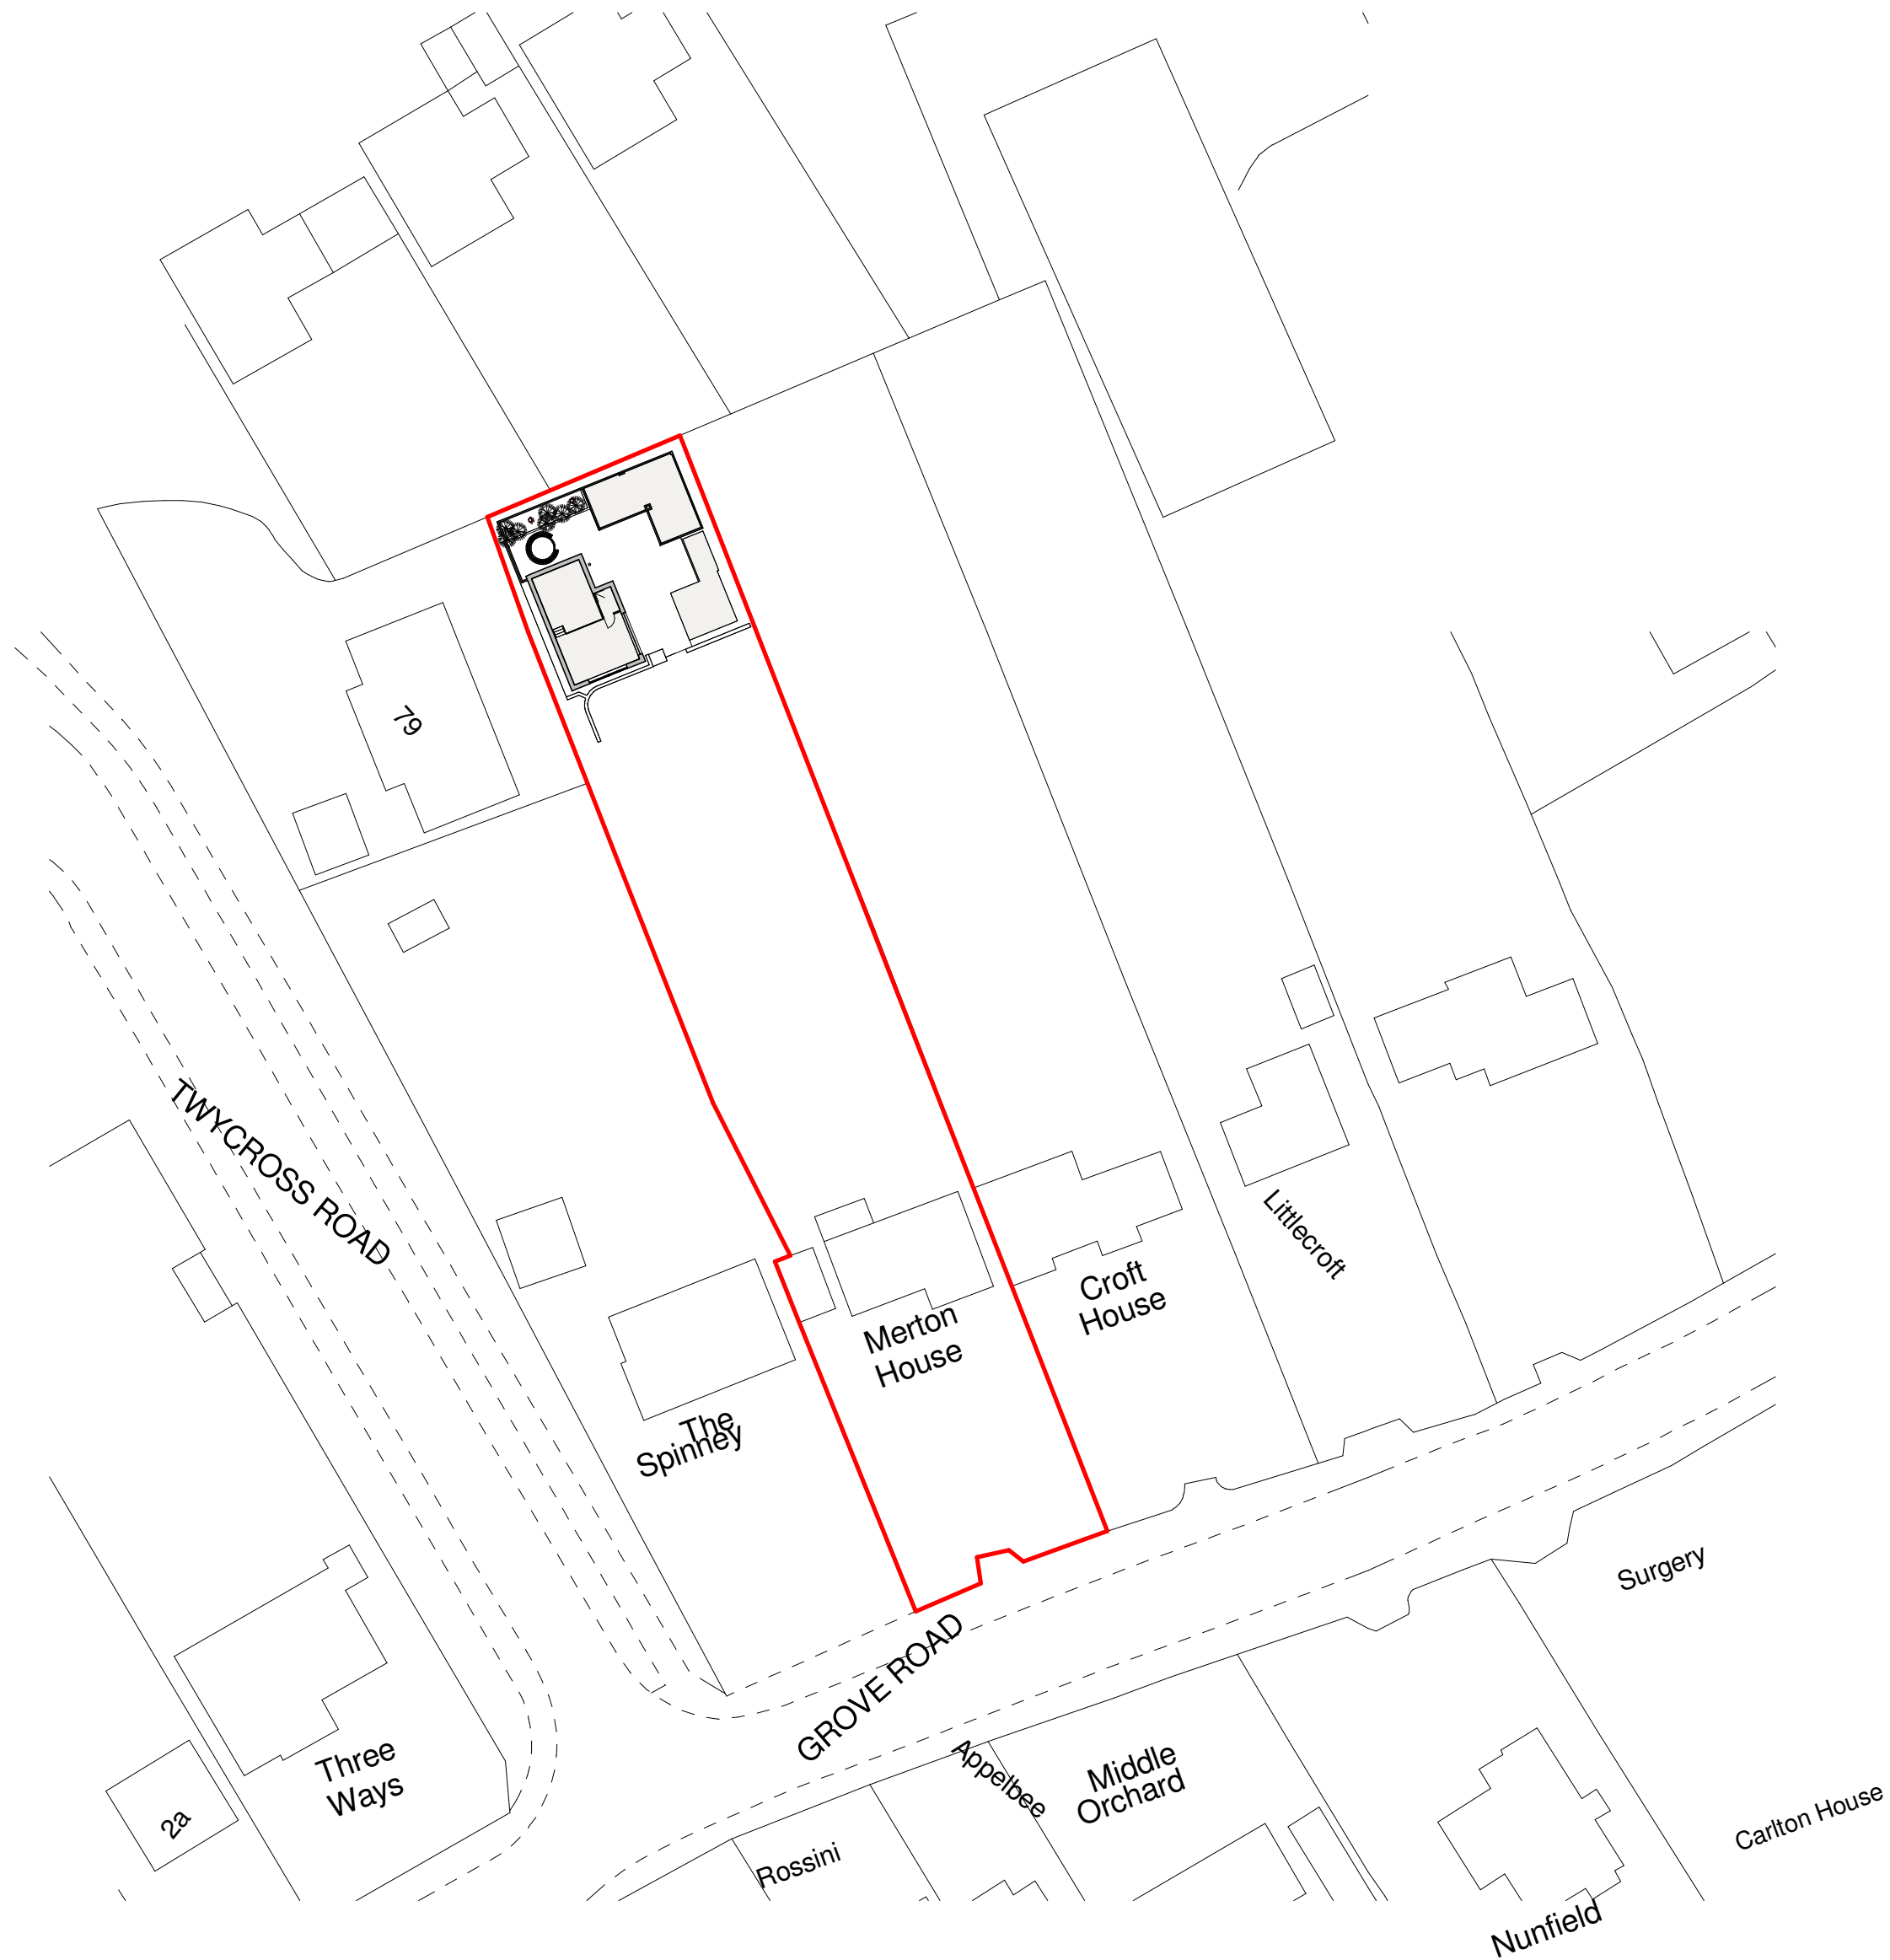
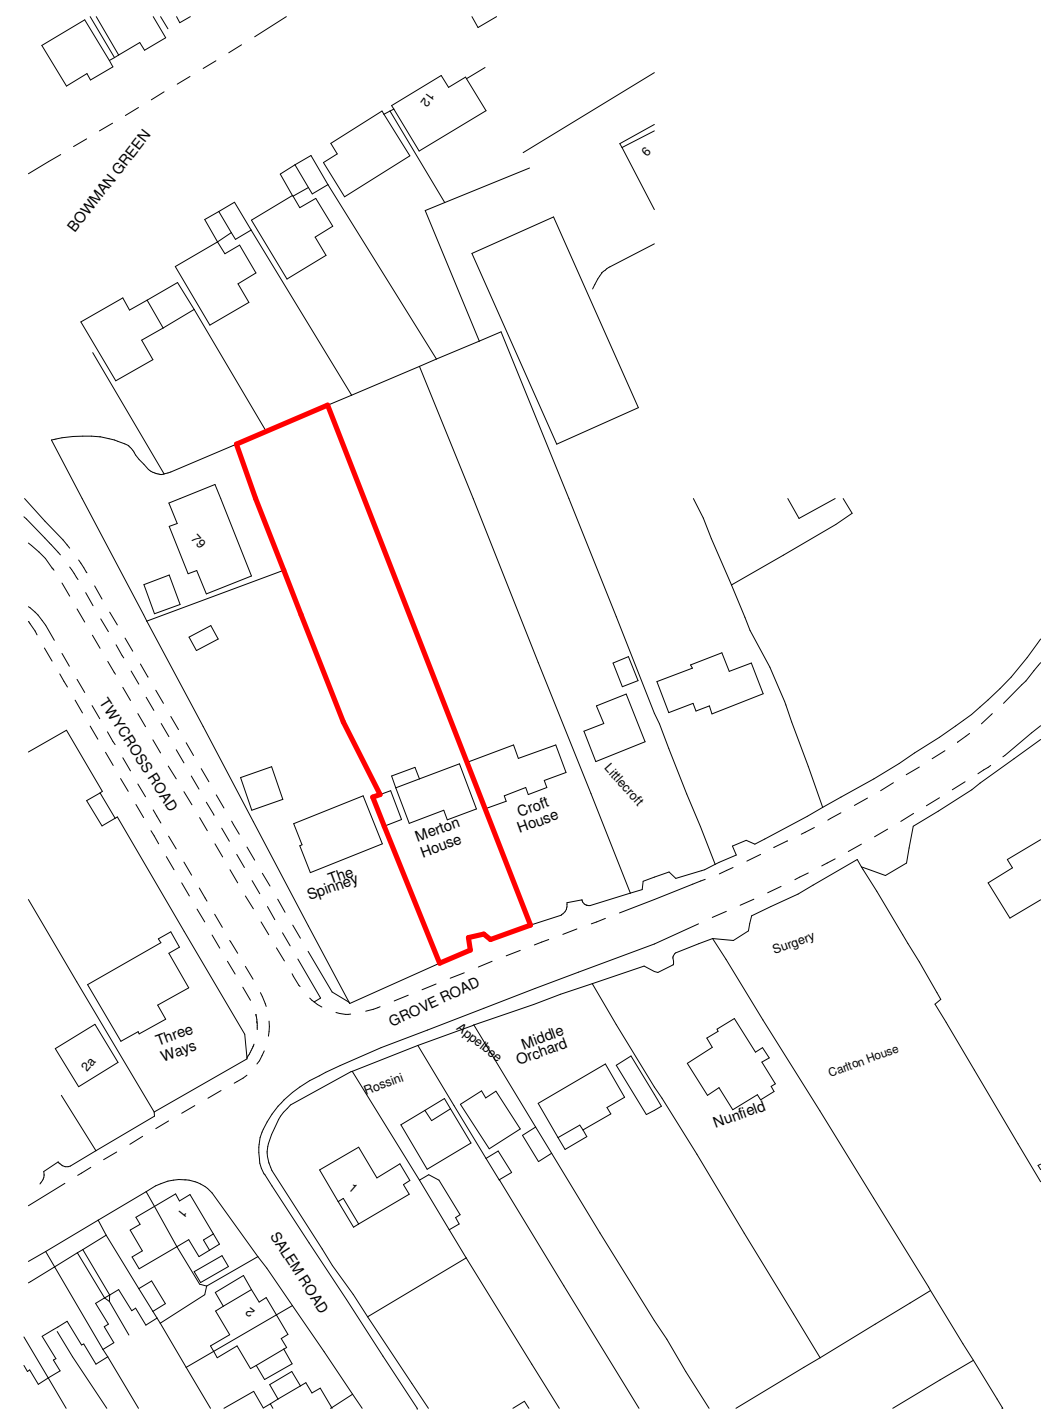


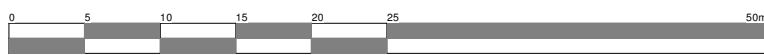

Block Plan
@ Scale 1:500

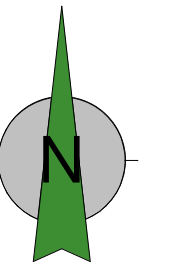

Location Plan
@ Scale 1:1250

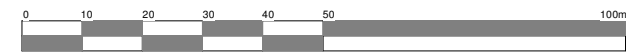

Client Mr Halliday			HAYWARD architects	
Project Title Merton House Grove Rd, Burbage Proposed Social Space				
Drawing Title Block & Location Plan			19 Station Road Hinckley Leicestershire LE10 1AW	
Scale As Indicated	Date DEC 2024	Sheet A2	Job No. 24/96	Drawing No. 06
Author MS	Checked by LJW		Status Planning	

THE COPYRIGHT OF THIS DRAWING IS VESTED IN HAYWARD ARCHITECTS LTD.
REPRODUCTION IN ANY FORM, EITHER IN WHOLE OR IN PART IS FORBIDDEN WITHOUT THE PRIOR WRITTEN PERMISSION
OF THE COPYRIGHT HOLDER. DO NOT SCALE FROM DRAWING AND ONLY FIGURED DIMENSIONS ARE TO BE USED

Tel: 01455 635 665
www.haywardarchitects.co.uk