
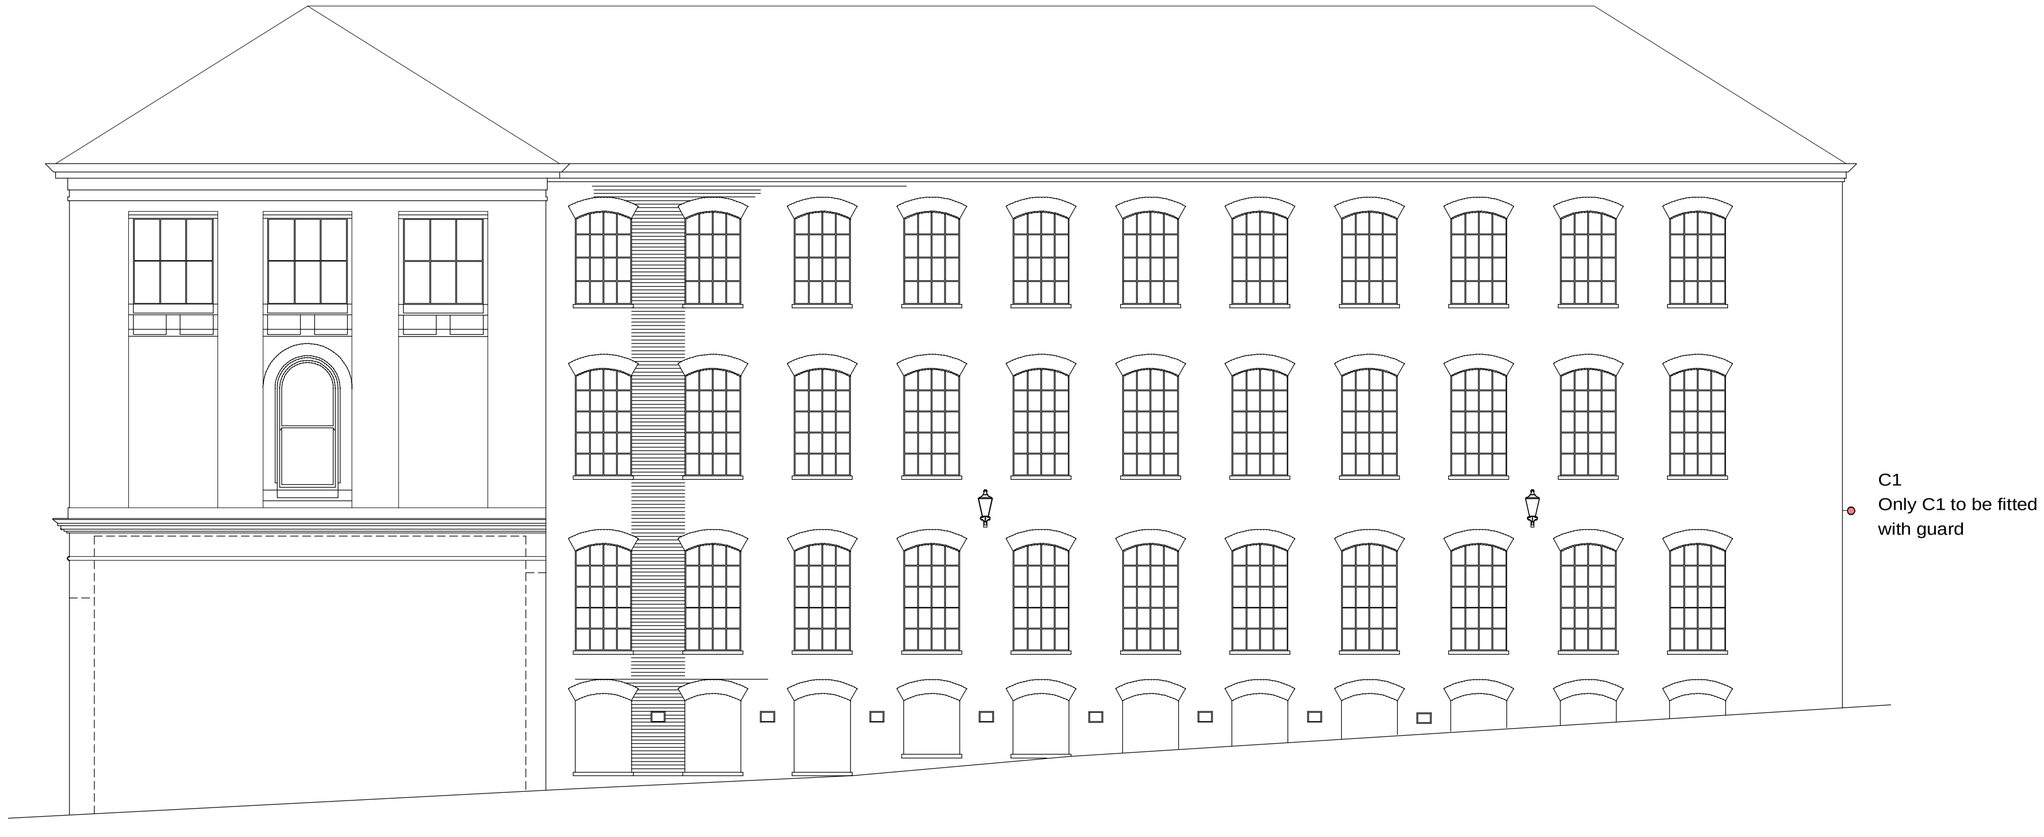


SOUTH ELEVATION
(to Baines Lane)

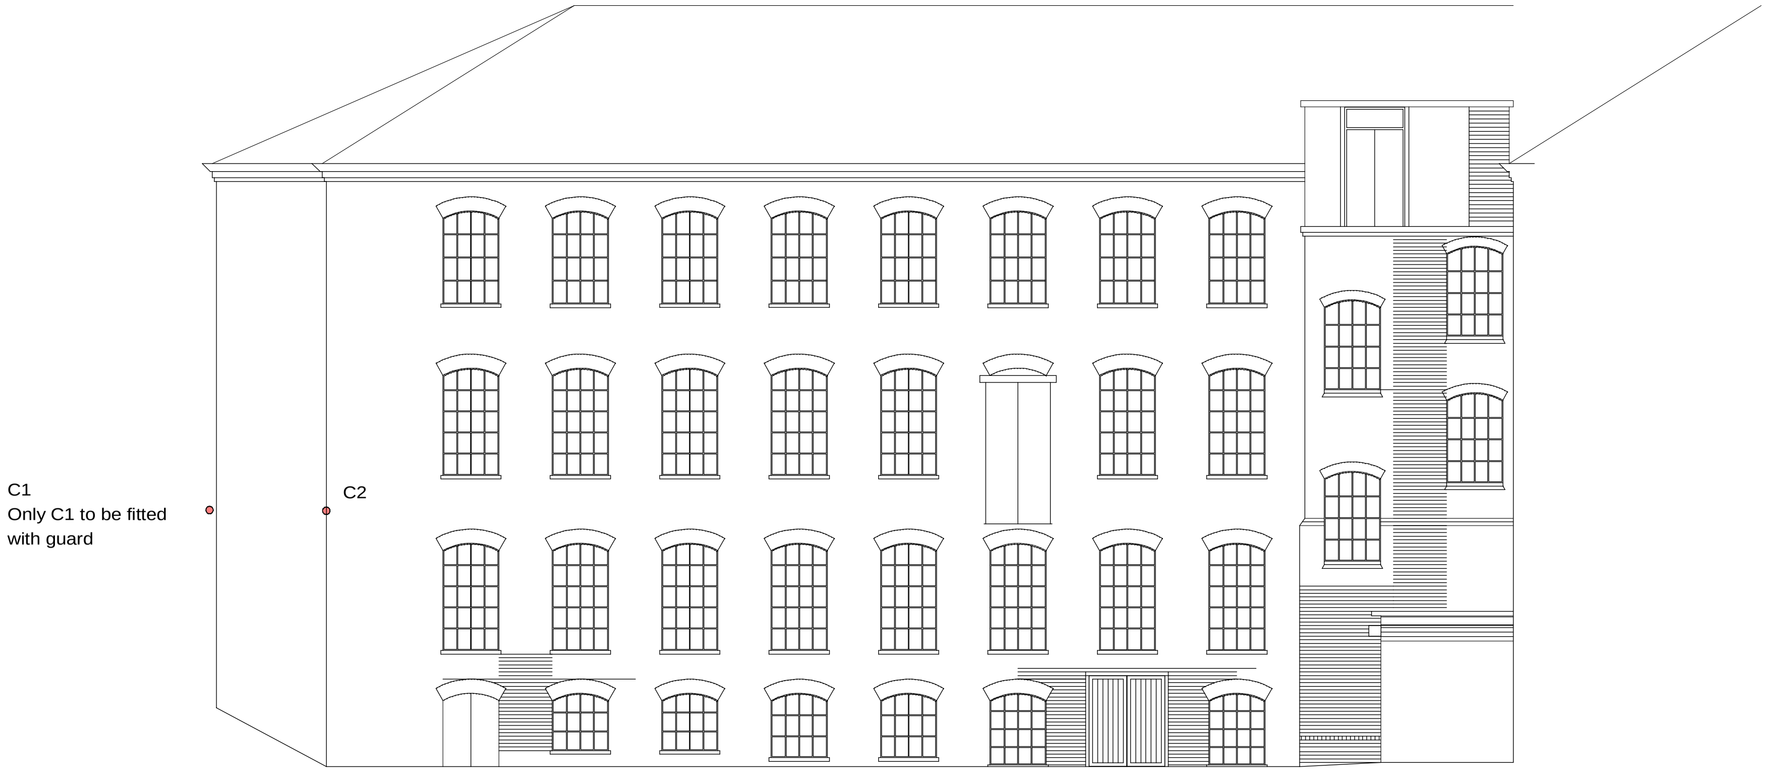

NORTH ELEVATION

5 4 3 2 1 0 5

S A V A G E H A Y W A R D
A R C H I T E C T S
19 Station Rd Hinckley, Leicstershire, LE10 1AW, 01455 635665, FAX- 01455 618971

Client	Hinckley & Bosworth B C		
Project	PROVISION OF SECURITY EQUIPMENT GODDARD BUILDING, BOND STREET, HINCKLEY		
Drawing	ELEVATIONS 2		Drawing No
Auth	RFS	Date SEPT 2008	06
Scale	1 : 100	Job No 08/101	

THE COPYRIGHT OF THIS DRAWING IS VESTED IN SAVAGE HAYWARD ARCHITECTS LTD.
REPRODUCTION IN ANY FORM, EITHER IN WHOLE OR IN PART IS FORBIDDEN WITHOUT THE PRIOR WRITTEN PERMISSION
OF THE COPYRIGHT HOLDER. DO NOT SCALE FROM DRAWING AND ONLY FIGURED DIMENSIONS ARE TO BE USED