


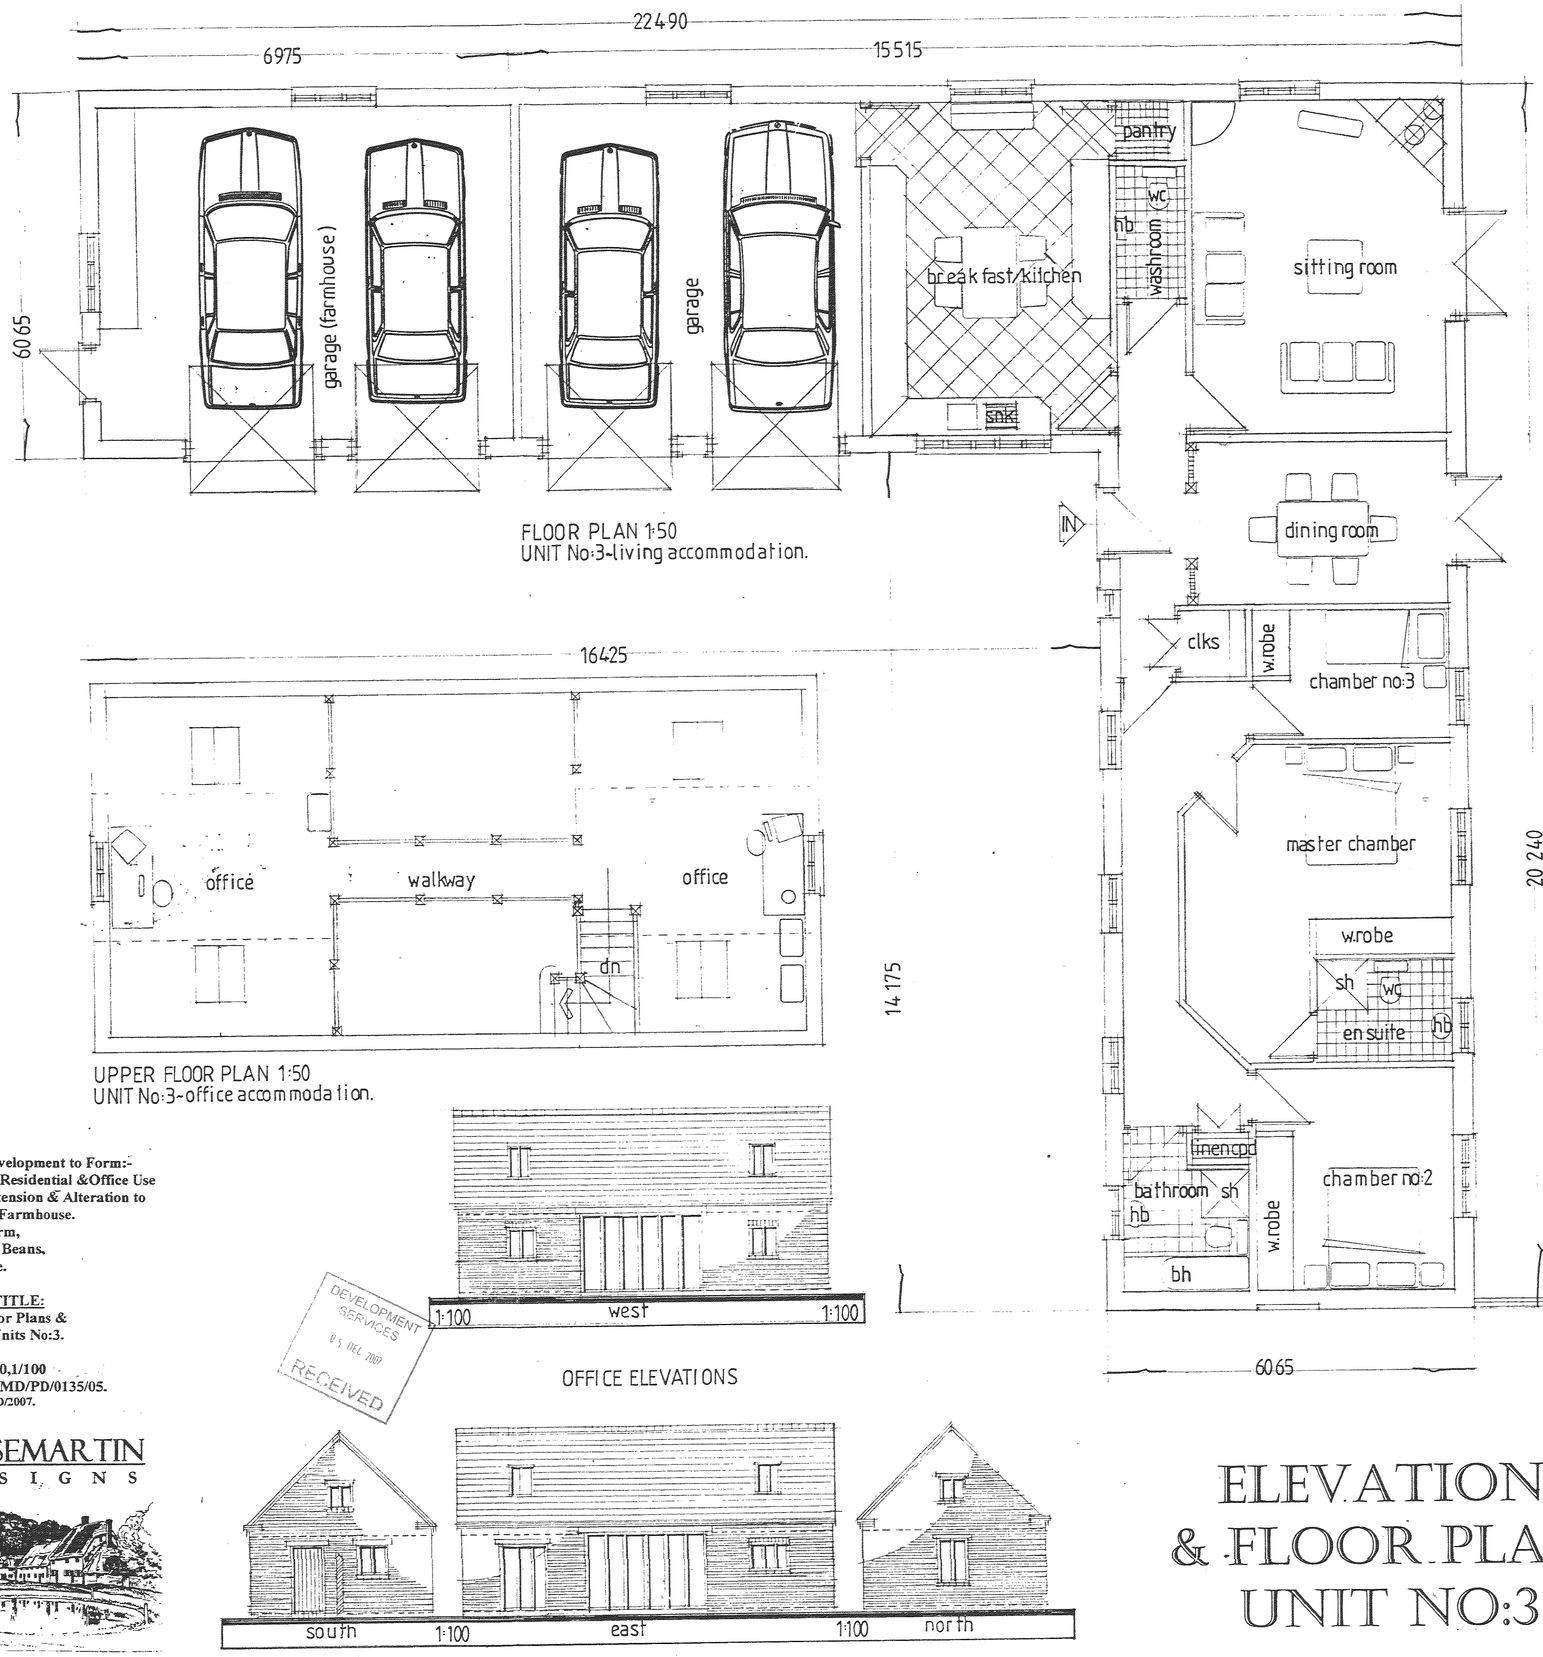



FLOOR PLAN 1:50
UNIT No:3-living accommodation.

UPPER FLOOR PLAN 1:50
UNIT No:3-office accommodation.

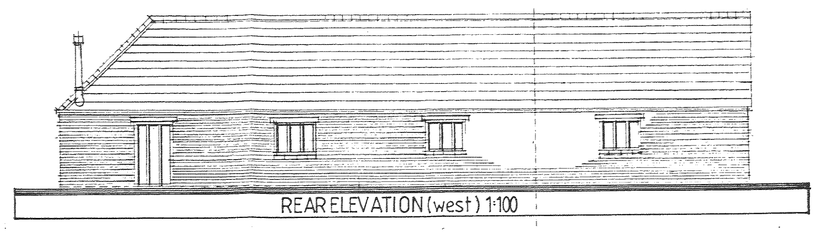


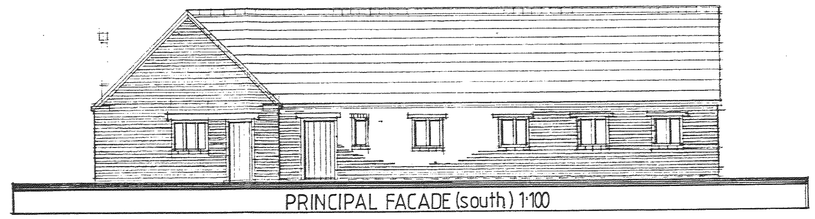

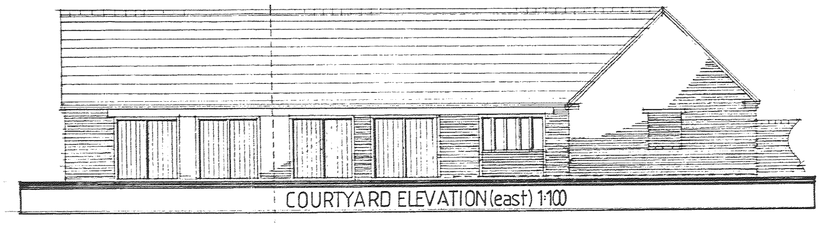

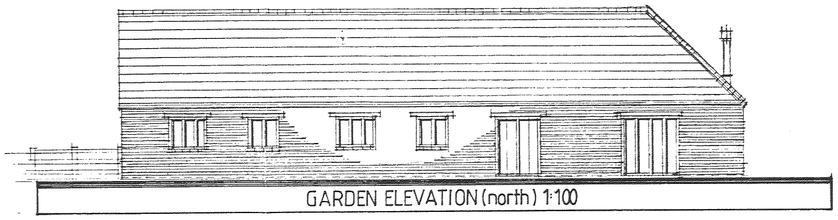

OFFICE ELEVATIONS

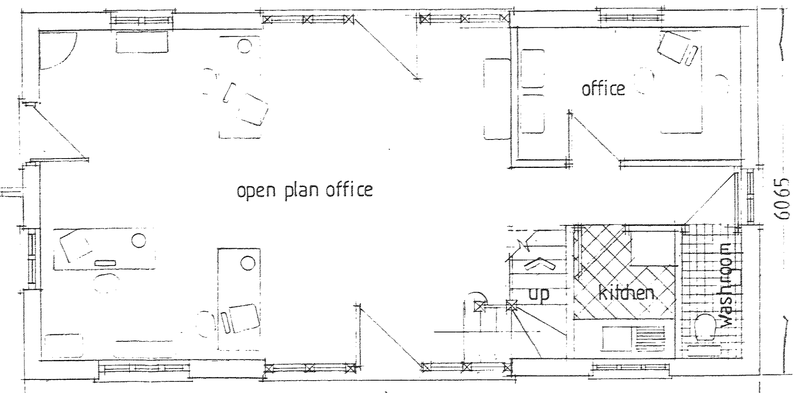

GROUND FLOOR PLAN 1:50
UNIT No:3-office accommodation.

DEVELOPMENT SERVICES
05 DEC 2007
RECEIVED

CLIENT:
Mr.S.Ball.

PROJECT:
Proposed Development to Form:-
Three Mixed Residential &Office Use Units and Extension & Alteration to The Existing Farmhouse.
Sycamore Farm,
Barton in the Beans,
Leicestershire.

DRAWING TITLE:
Proposed Floor Plans & Elevations –Units No:3.

SCALE:1:1/50,1/100
DRWG.No:HMD/PD/0135/05.
C copyright HMD/2007.

HOUSEMARTIN
DESIGNS

TEL/FAX: (0044) 1530 273367

ELEVATIONS & FLOOR PLANS UNIT NO:3.