
SYCAMORE FARM
BARTON IN THE BEANS

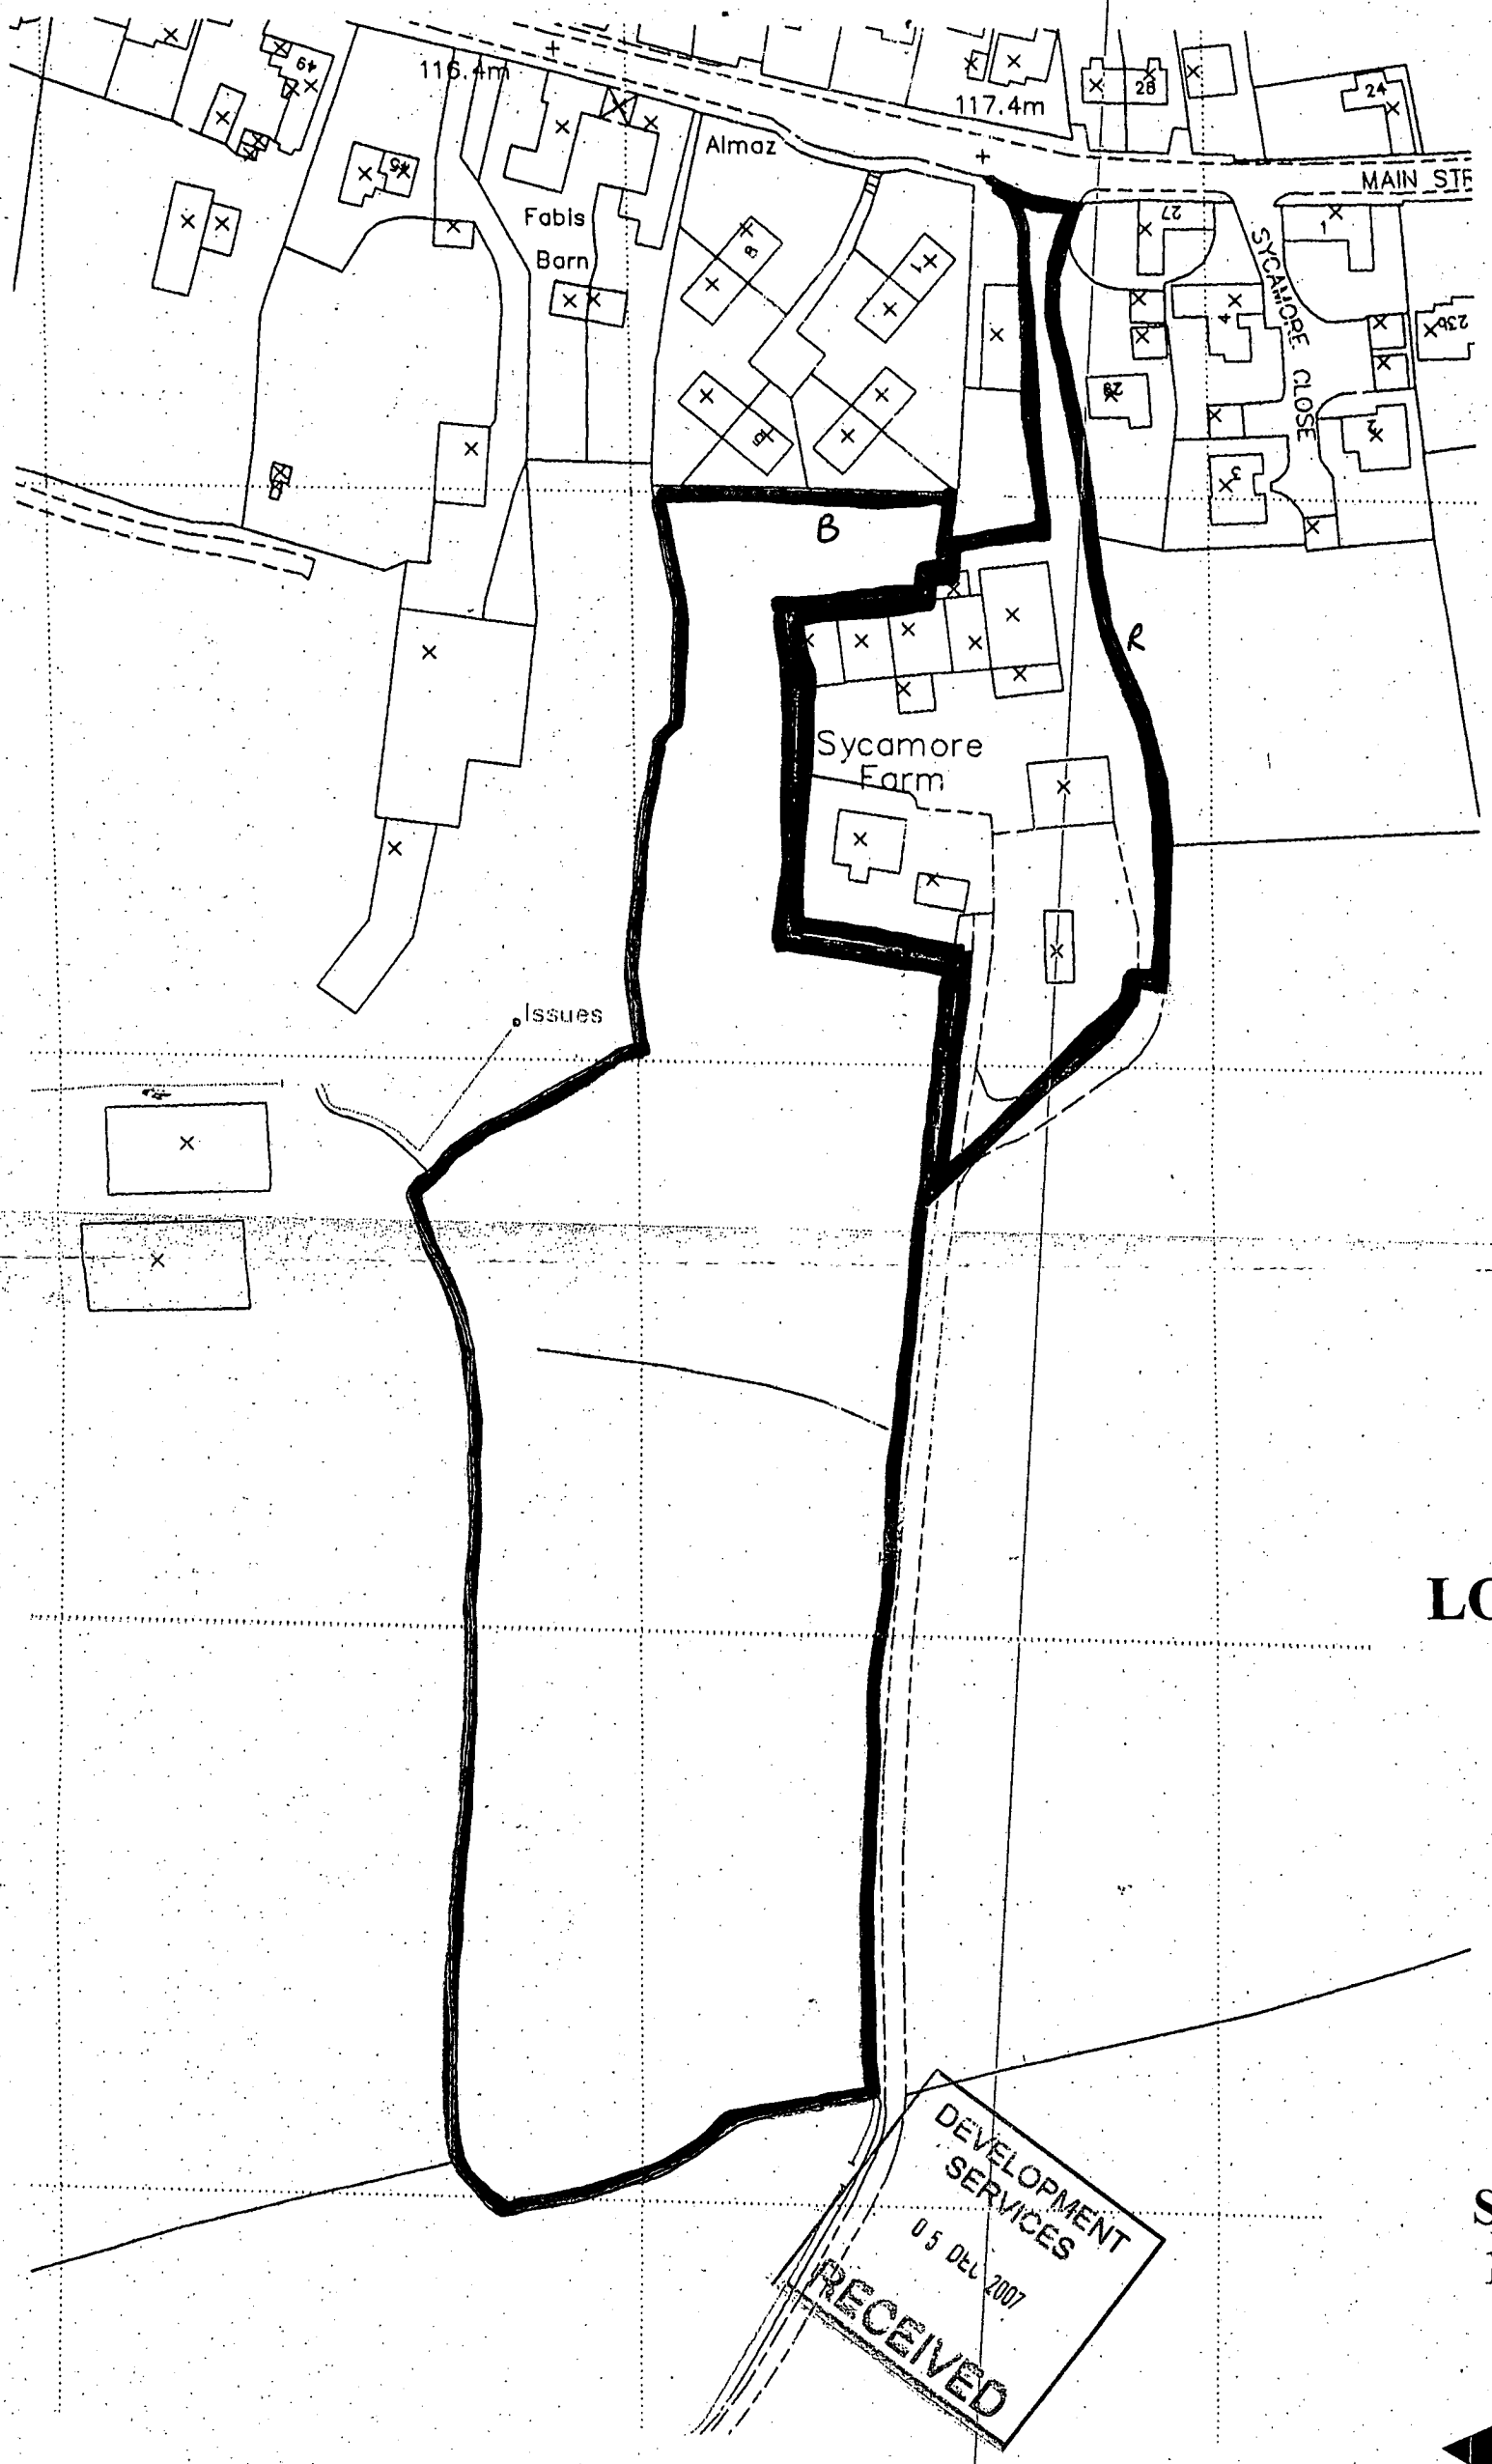

LOCATION PLAN

SCALE 1:1250

By Permission of the Ordnance Survey®
On Behalf of the Controller of Her Majesty's Stationery Office.

© Crown Copyright Reserved

Licence No. ES100003734

SANSOM CLARKE
CHARTERED SURVEYORS • PROPERTY & DEVELOPMENT CONSULTANTS

THE ESTATE OFFICE, BARNS HEATH FARM, APPLEBY MAGNA
SWADLINCOTE, DERBYSHIRE, DE12 7AJ
TEL: 01530 274447 FAX: 01530 272110
EMAIL: enquiries@sansomclarke.co.uk WEB: www.sansomclarke.co.uk