


Hoggar New Orangery Plan.

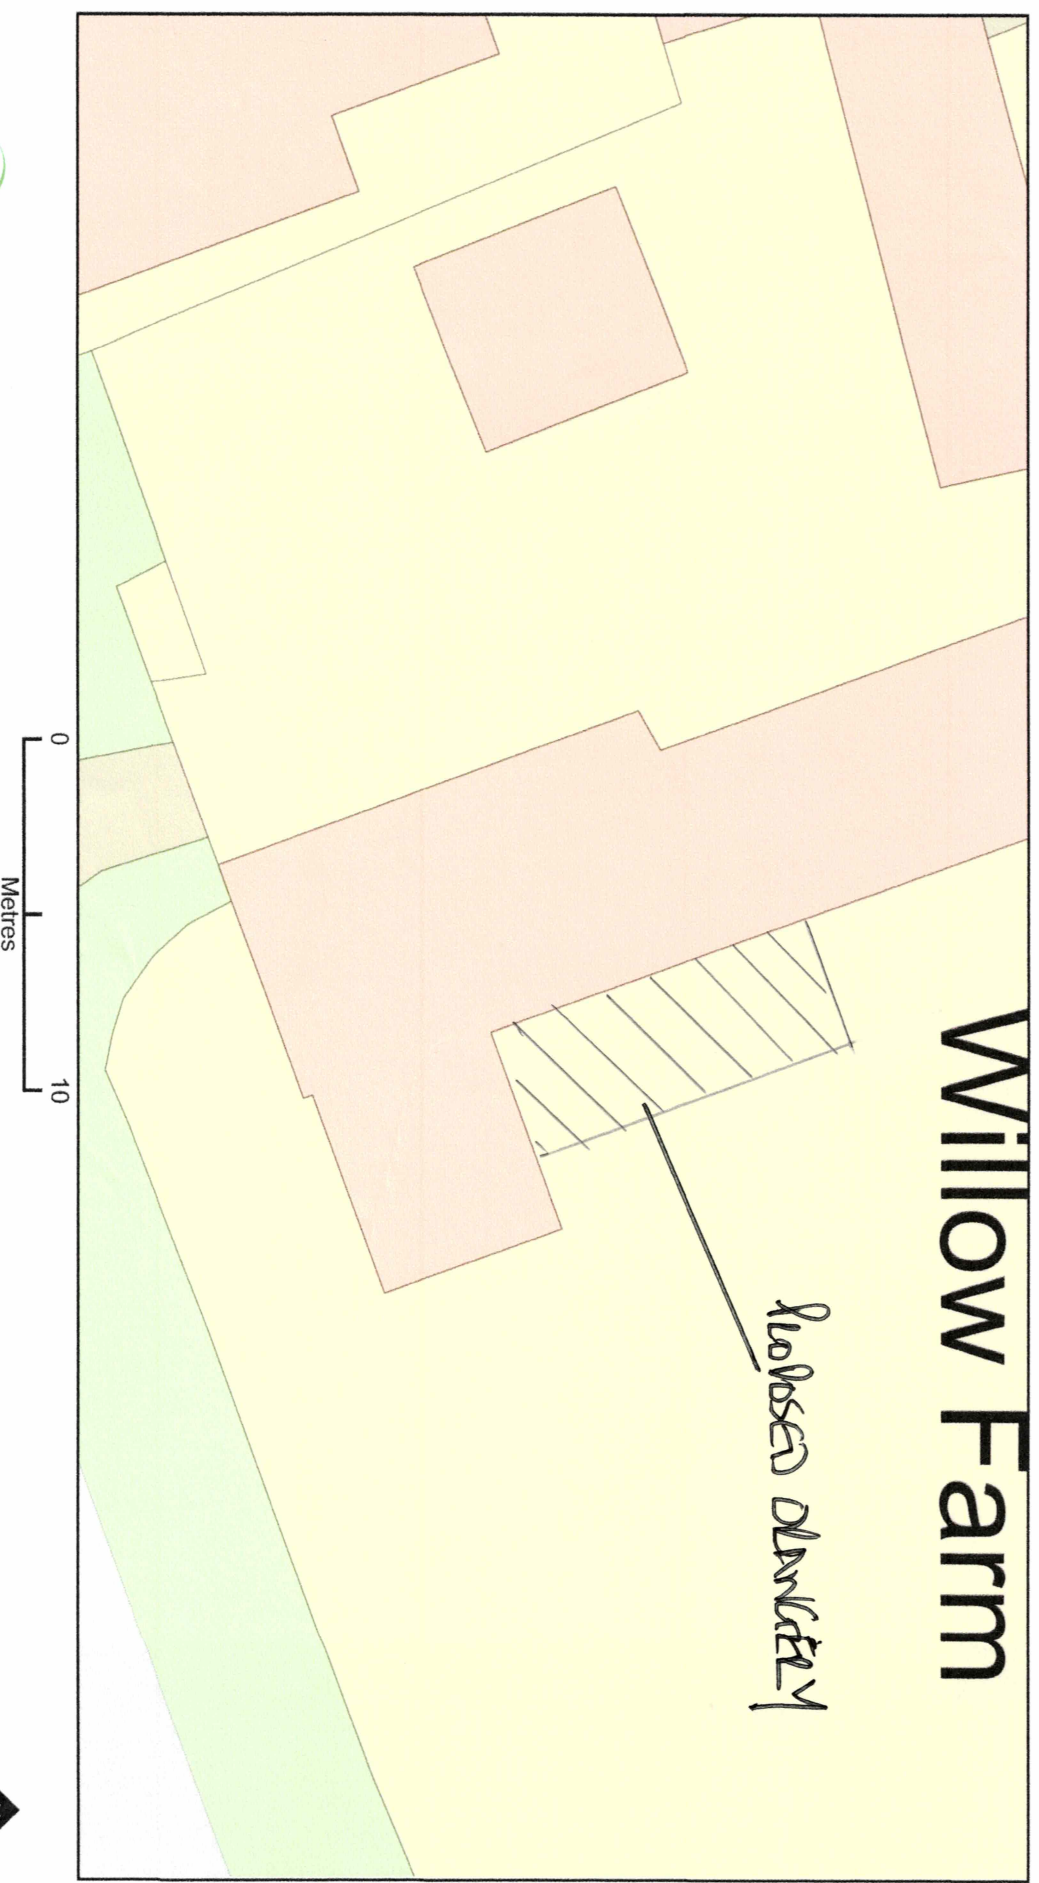

Plan Produced for: Mr and Mrs S. Hoggar.

Date Produced: 23 Sep 2024

Plan Reference Number: TORQM24267135508097

Scale: 1:200 @ A4

© Crown copyright and database rights 2023 OS 100042766