


EXISTING ELEVATIONS 1:100

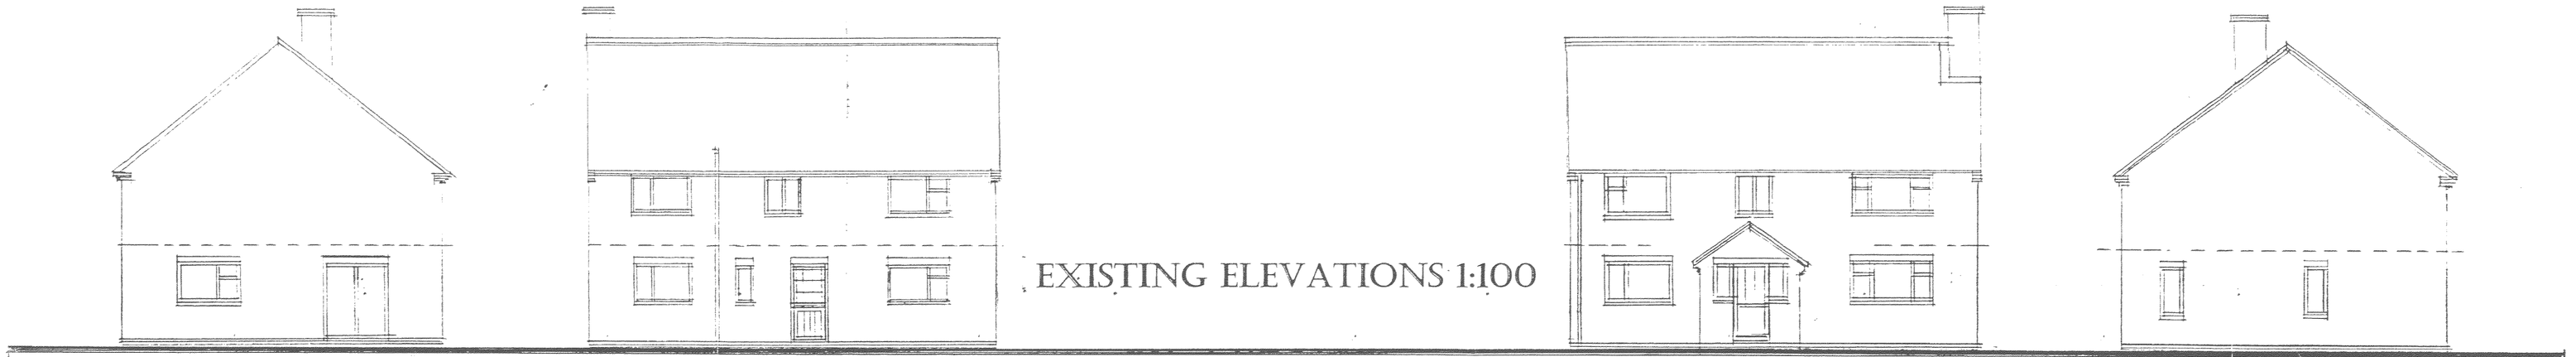

PROPOSED ELEVATIONS 1:100

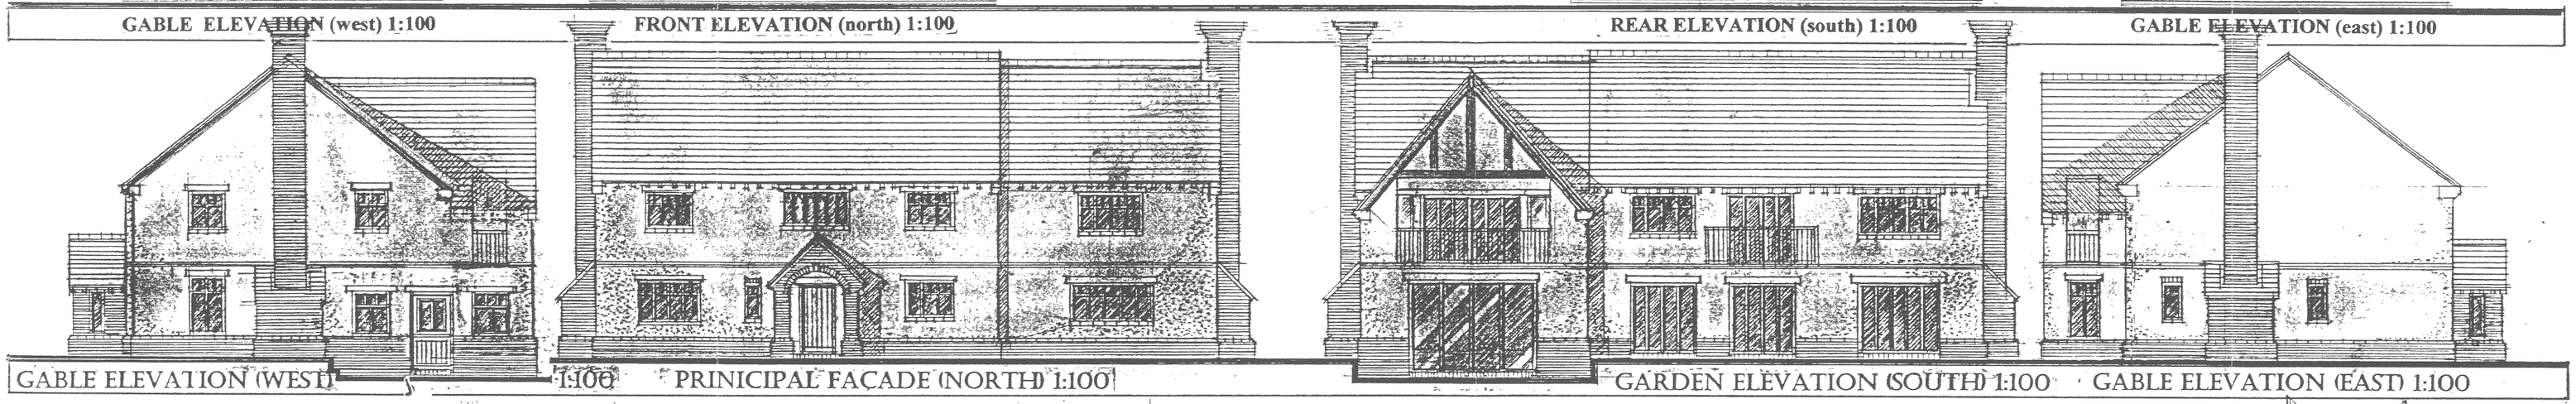

FLOOR PLANS 1:50

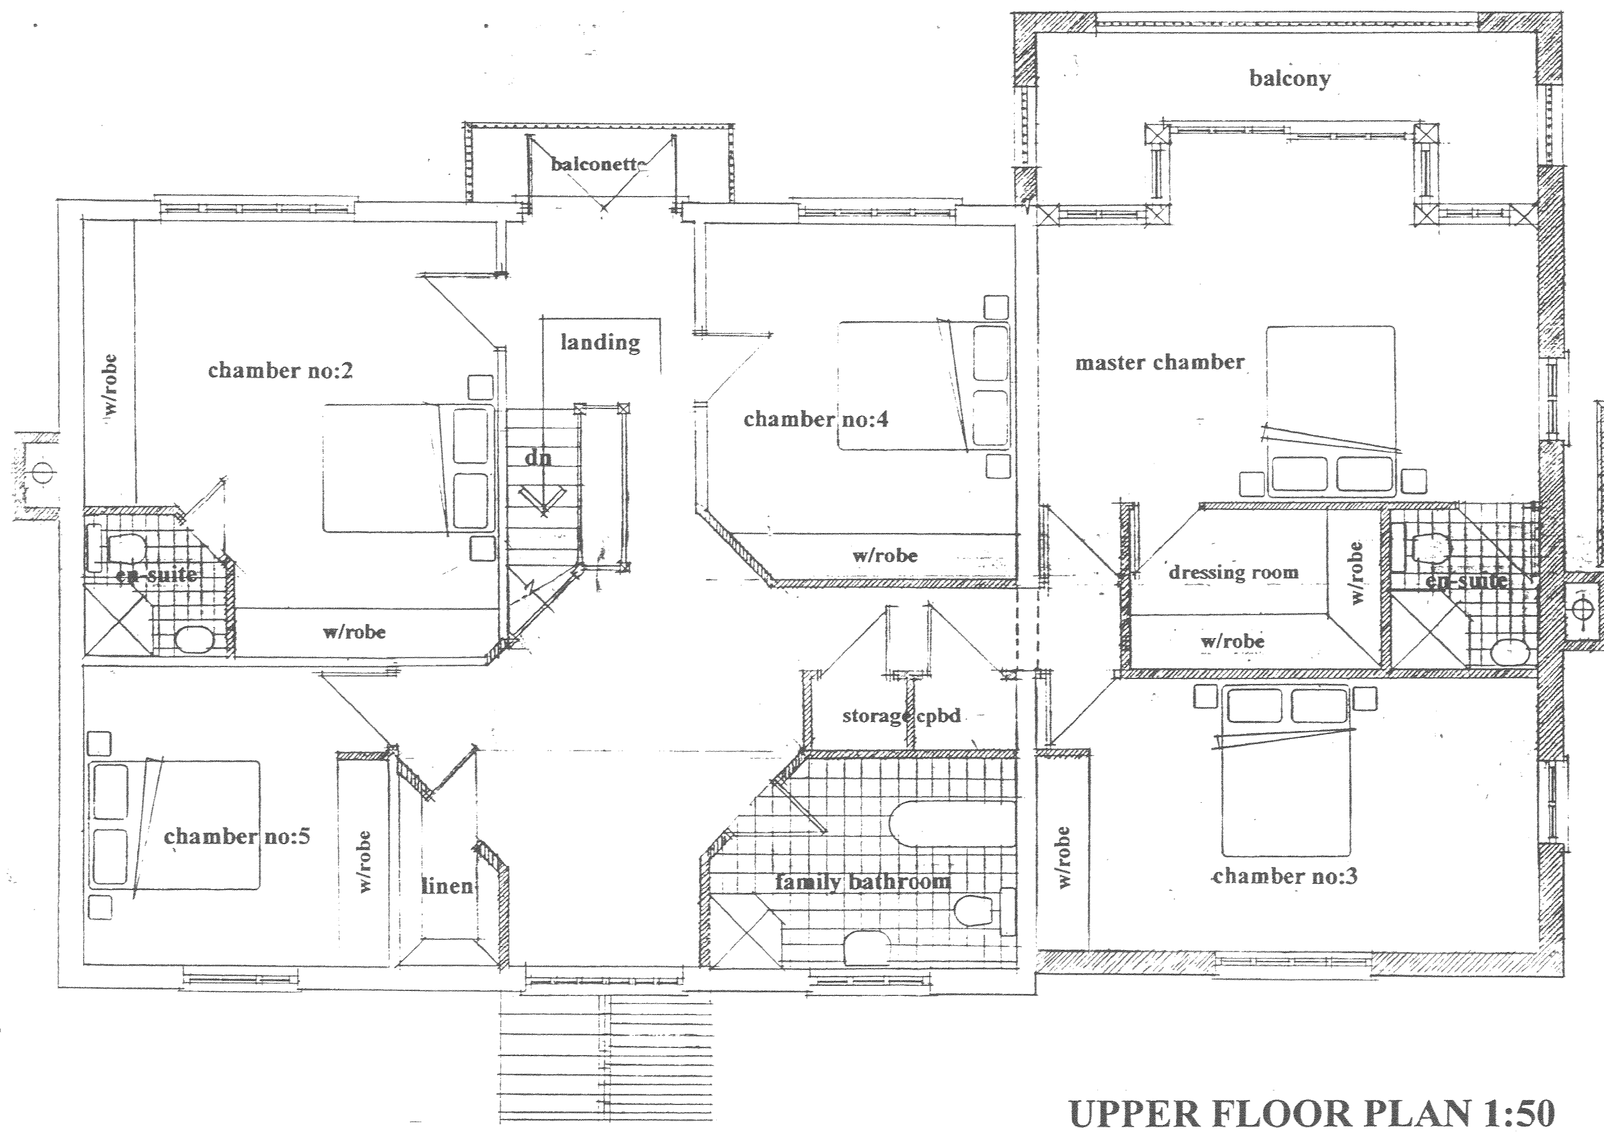


UPPER FLOOR PLAN 1:50

areas marked thus = new walls.

areas marked thus = walls to be removed.

areas marked thus = built form to be demolished.

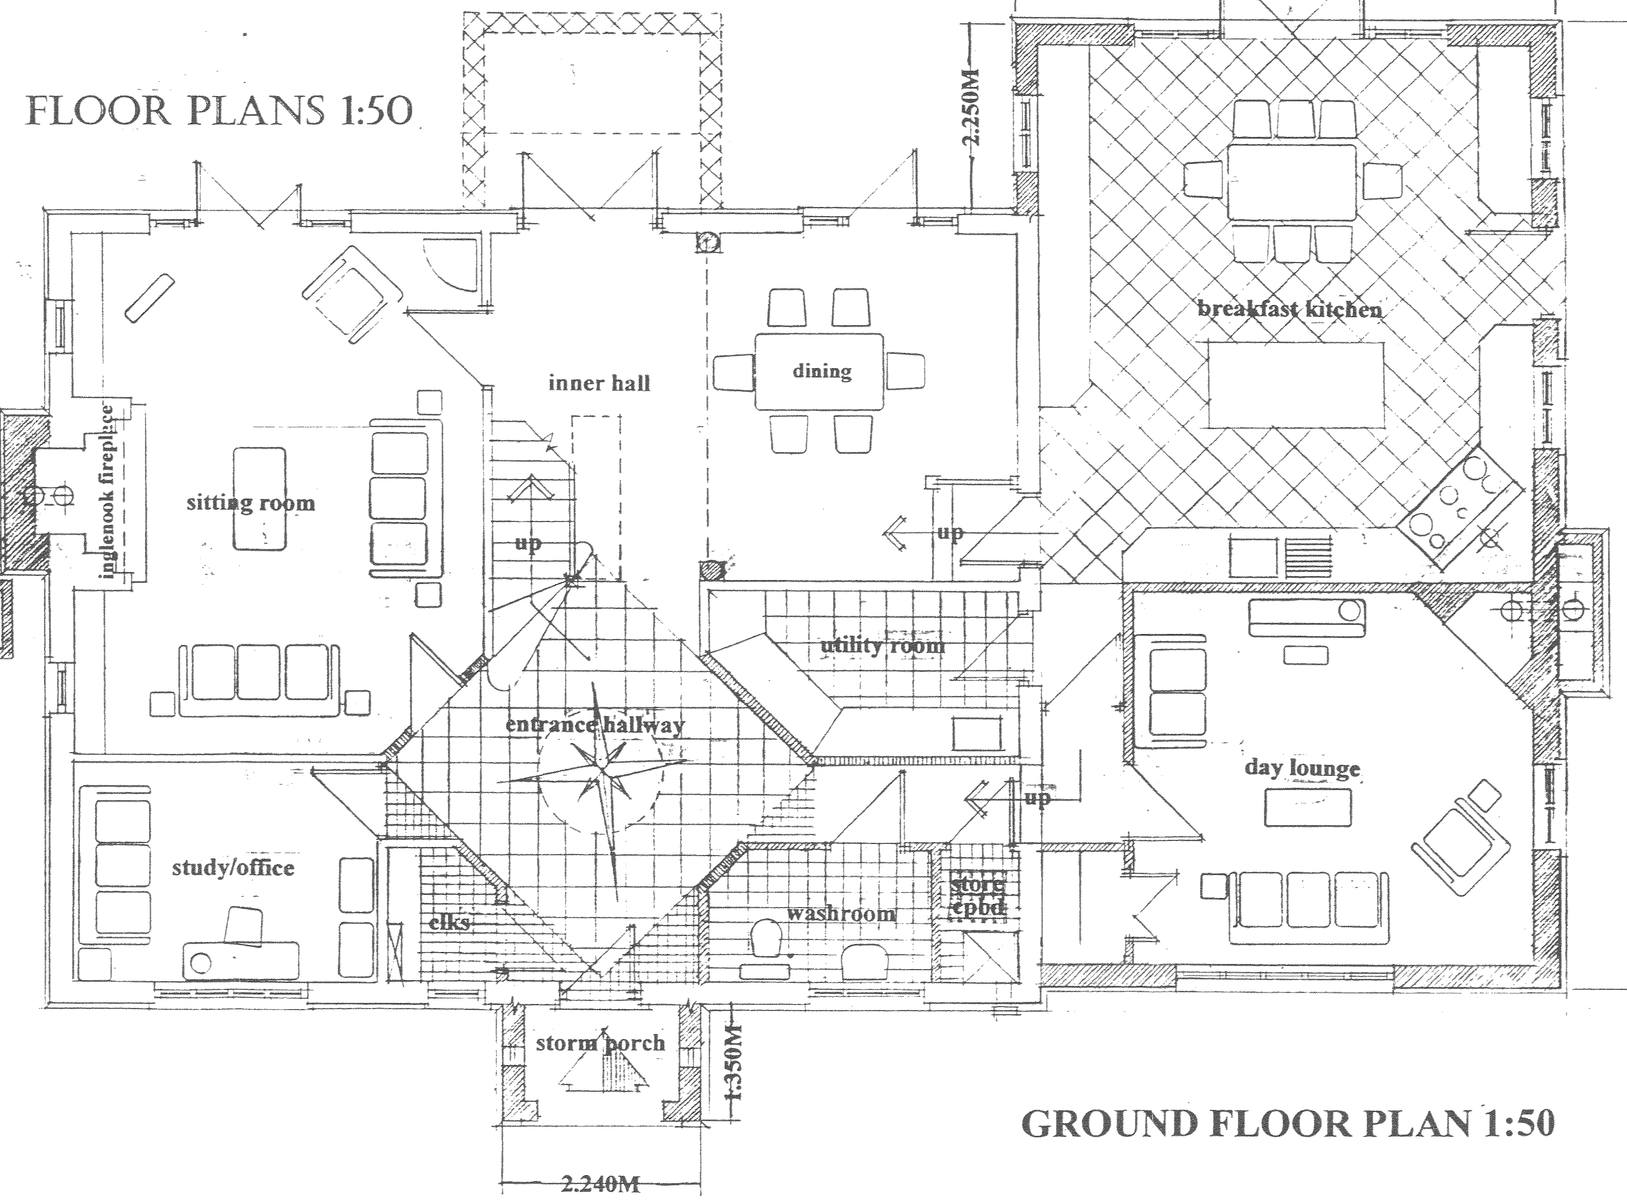

GROUND FLOOR PLAN 1:50

NOTE :REV: B to the direction of the LPA (16.12.2009)

CLIENT:
Mr.F.Brogan.

PROJECT TITLE:
Proposed Residential Development.
Sycamore Farm
Barton in the Beans
Leicestershire.

DRAWING TITLE:
Proposed Floor Plans &
Elevations to The Farmhouse.

SCALE:1/100+1/50.
DATE: March 2009.
DRWG.No:HMD/PD/0171/02. REV:B

C copyright HMD/2009.

HOUSEMARTIN
DESIGNS



TEL/FAX: (0044) 1530 273367