

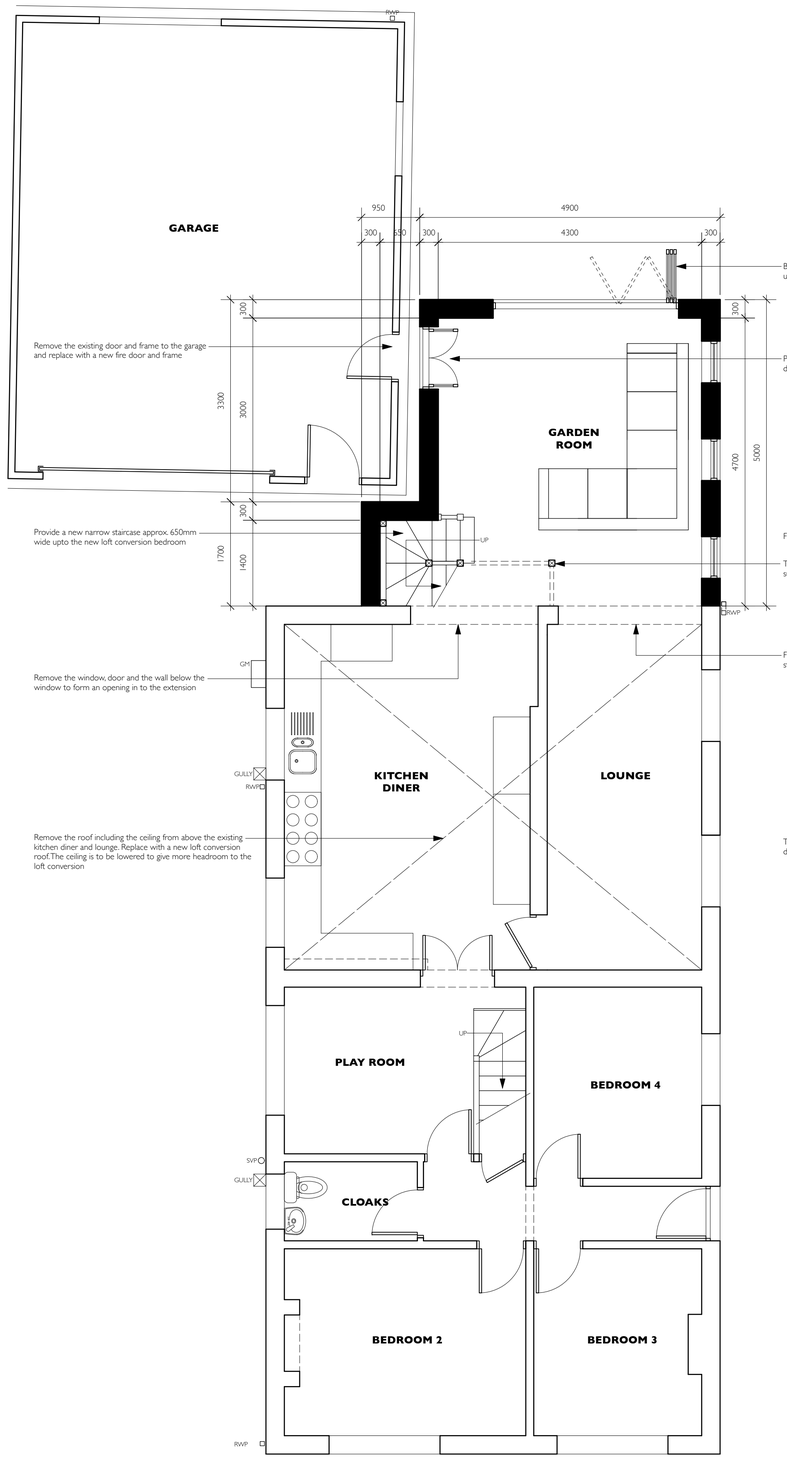


PROPOSED GROUND FLOOR PLAN

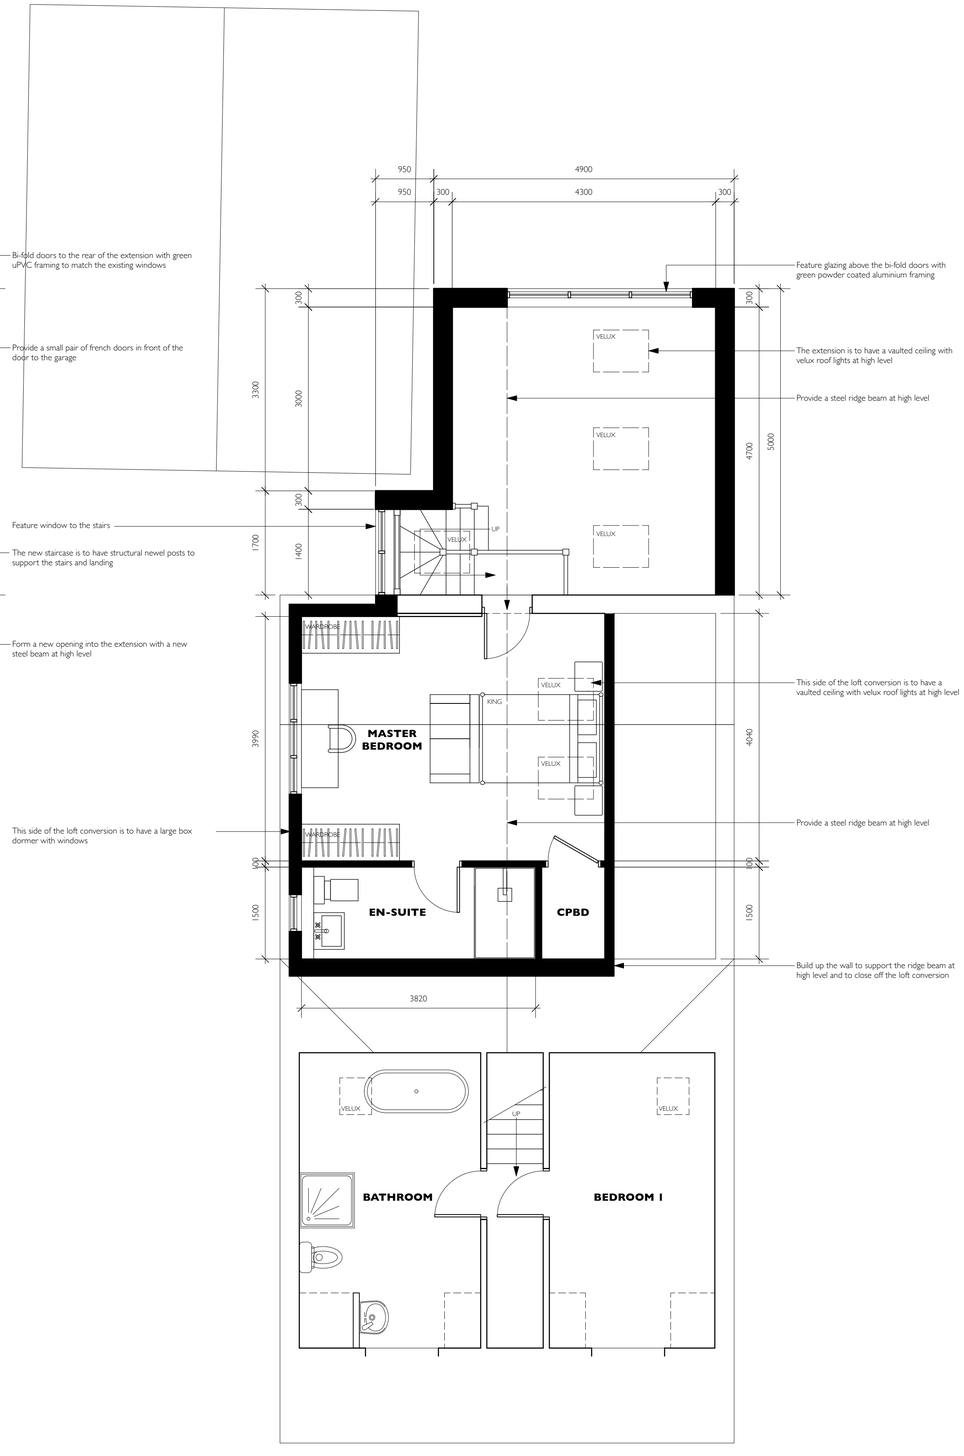

PROPOSED FIRST FLOOR PLAN

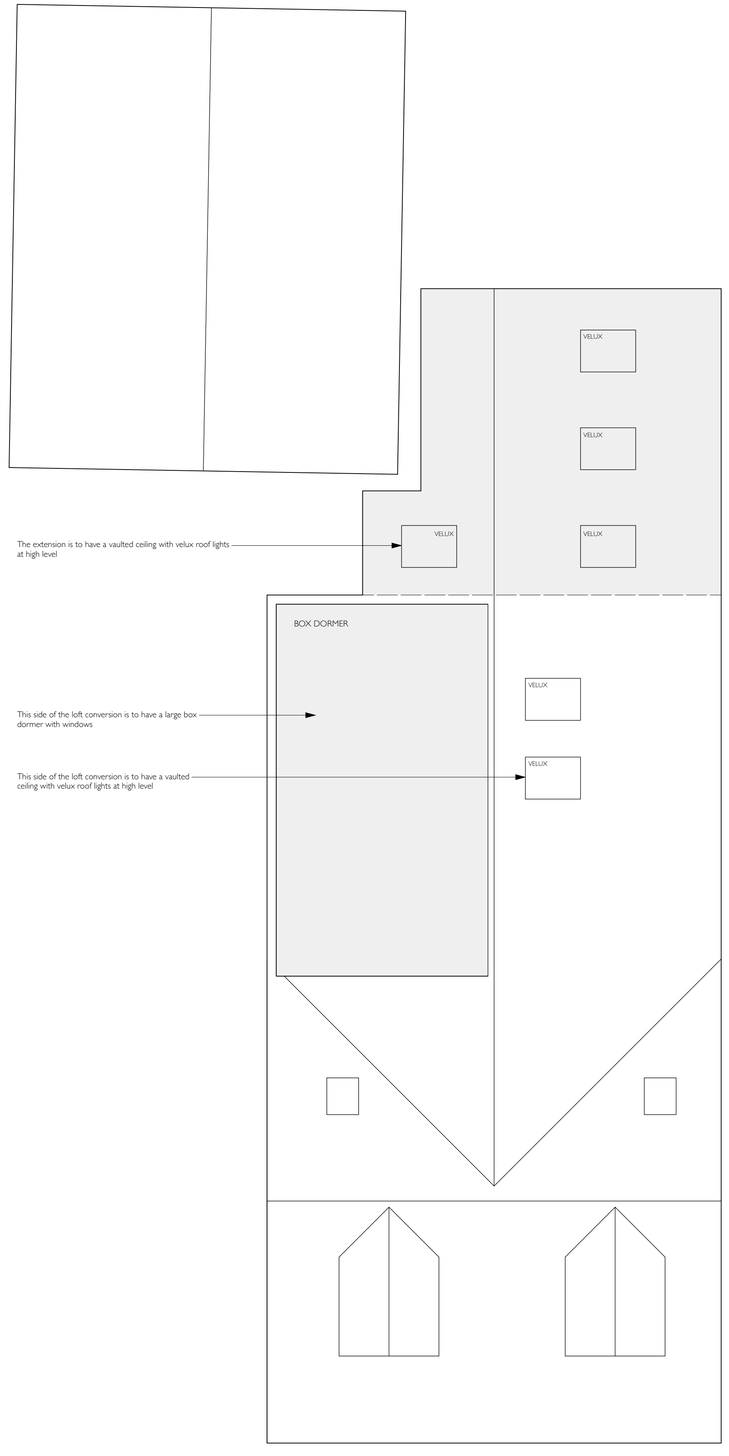

PROPOSED ROOF PLAN

REVISIONS

DRAWING TITLE: **PROPOSED PLANS PLANNING DRAWING**

PROJECT TITLE: **PROPOSED REAR EXTENSION & LOFT CONVERSION**
7 ALESWORTH DRIVE, BURBAGE, LEICS. LE10 2EY

DRAWING NUMBER: **26046-07**

SCALE: A1.1:50 A3.1:100 | DATE: 17.11.2026

PETERTHOMPSON
ARCHITECTURAL SERVICES
T 01455 284921 **E** MAIL@PETERTHOMPSONADT.CO.UK **W** PETERTHOMPSONADT.CO.UK
A PROVIDENCE HOUSE 49 LEICESTER RD BROUGHTON ASTLEY LEICESTERSHIRE LE9 6QE

Figured dimensions must be taken in preference to scaled dimensions and any discrepancies or errors are to be referred to PTADT. Contractors, sub-contractors and suppliers must verify all dimensions on site before commencing work or producing any workshop drawings. Copyright Reserved©

SCALE BAR AT 1:50
0 1m 2m 3m 4m 5m