




PROPOSED FRONT ELEVATION

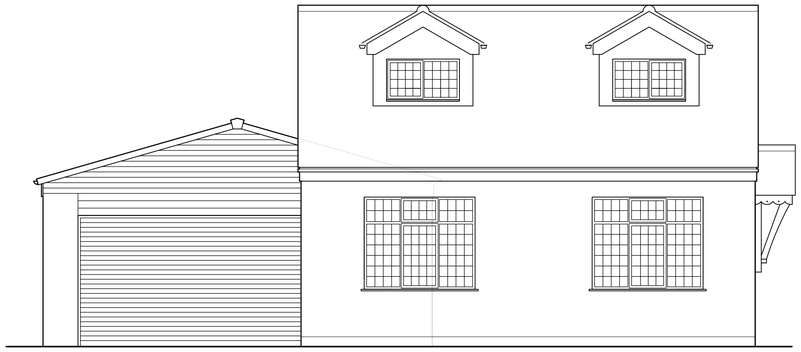


PROPOSED REAR ELEVATION

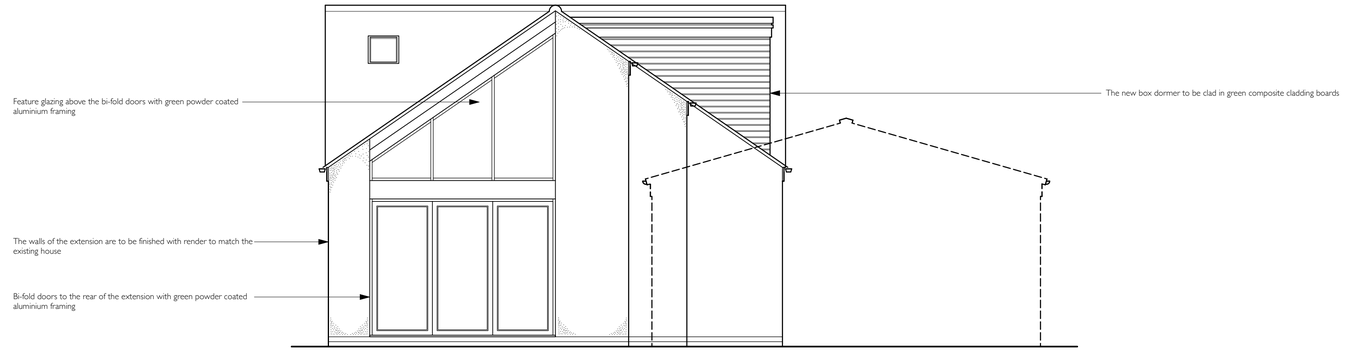

PROPOSED SIDE ELEVATION

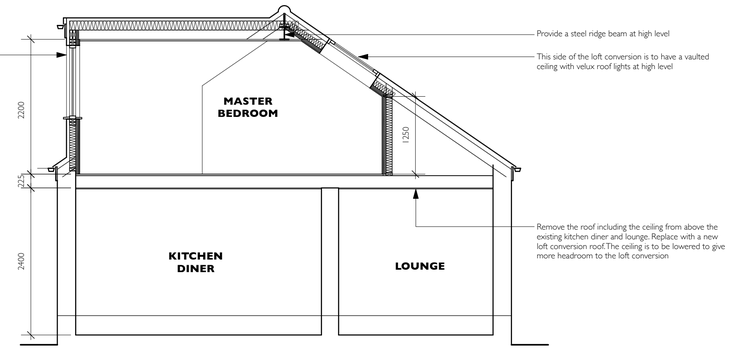

PROPOSED SECTION

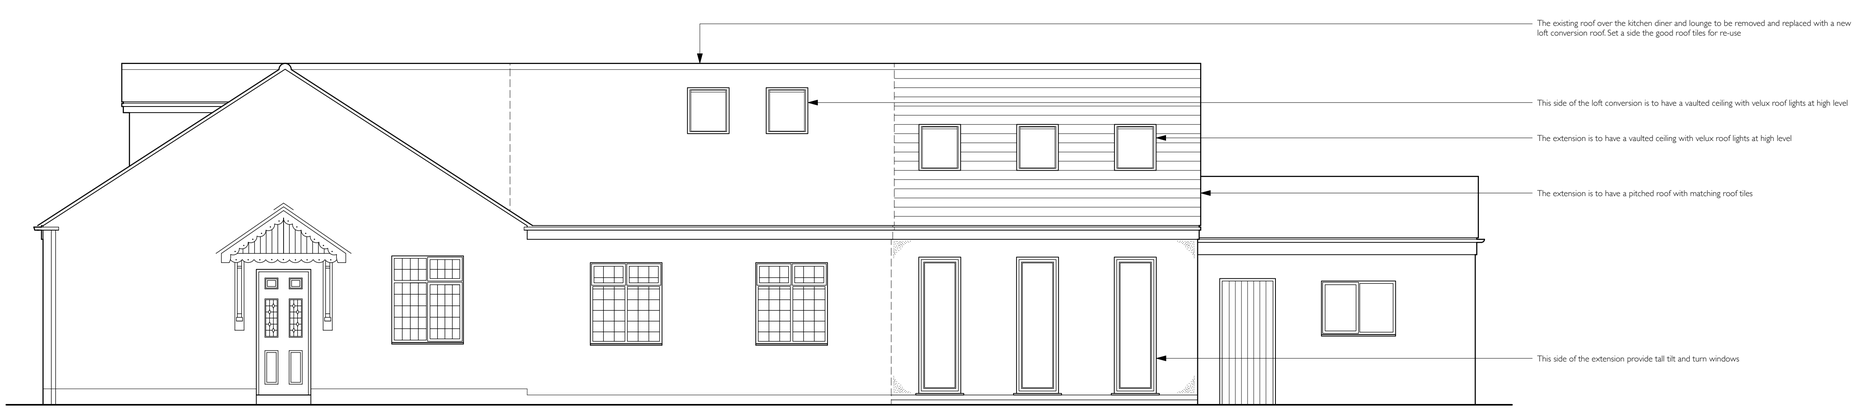

PROPOSED SIDE ELEVATION

REVISIONS

DRAWING TITLE
PROPOSED ELEVATIONS & SECTION PLANNING DRAWING

PROJECT TITLE
PROPOSED REAR EXTENSION & LOFT CONVERSION
7 ALESWORTH DRIVE, BURBAGE, LEICS. LE10 2EY

DRAWING NUMBER
26046-08

SCALE: A1.1:50 A3.1:100 | DATE: 17.11.2026

PETERTHOMPSON
ARCHITECTURAL SERVICES

T 01455 284921 E MAIL@PETERTHOMPSONADT.CO.UK W PETERTHOMPSONADT.CO.UK
A PROVIDENCE HOUSE 49 LEICESTER RD BROUGHTON ASTLEY. LEICESTERSHIRE LE9 6QE

Figured dimensions must be taken in preference to scaled dimensions and any discrepancies or errors are to be referred to PTADT. Contractors, sub-contractors and suppliers must verify all dimensions on site before commencing work or producing any workshop drawings. Copyright Reserved©

SCALE BAR AT 1:50

0 1m 2m 3m 4m 5m