

Existing Front Elevation



Existing Rear Elevation

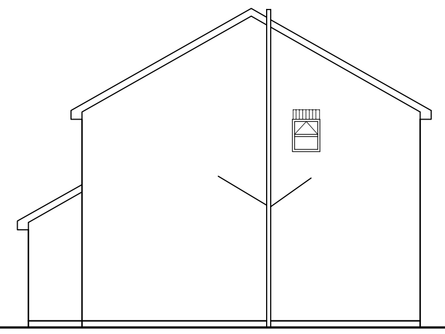

Existing Side Elevation

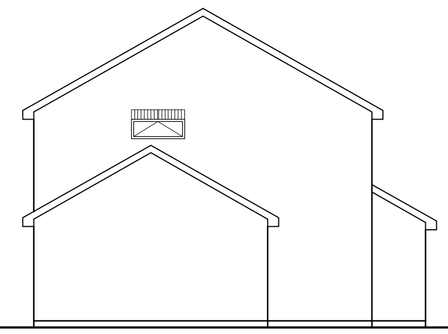

Existing Side Elevation

Scale 1:100



Proposed Front Elevation



Proposed Rear Elevation

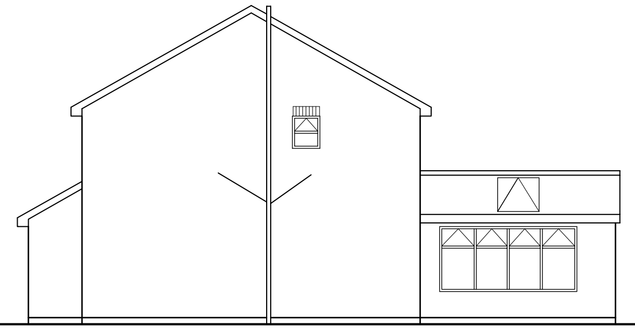

Proposed Side Elevation

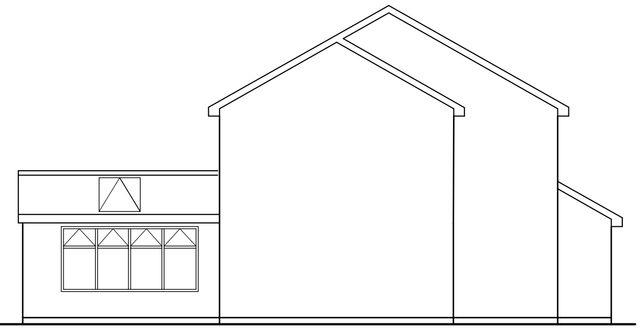

Proposed Side Elevation

Scale 1:100



Scale 1:200

Existing Block Plan

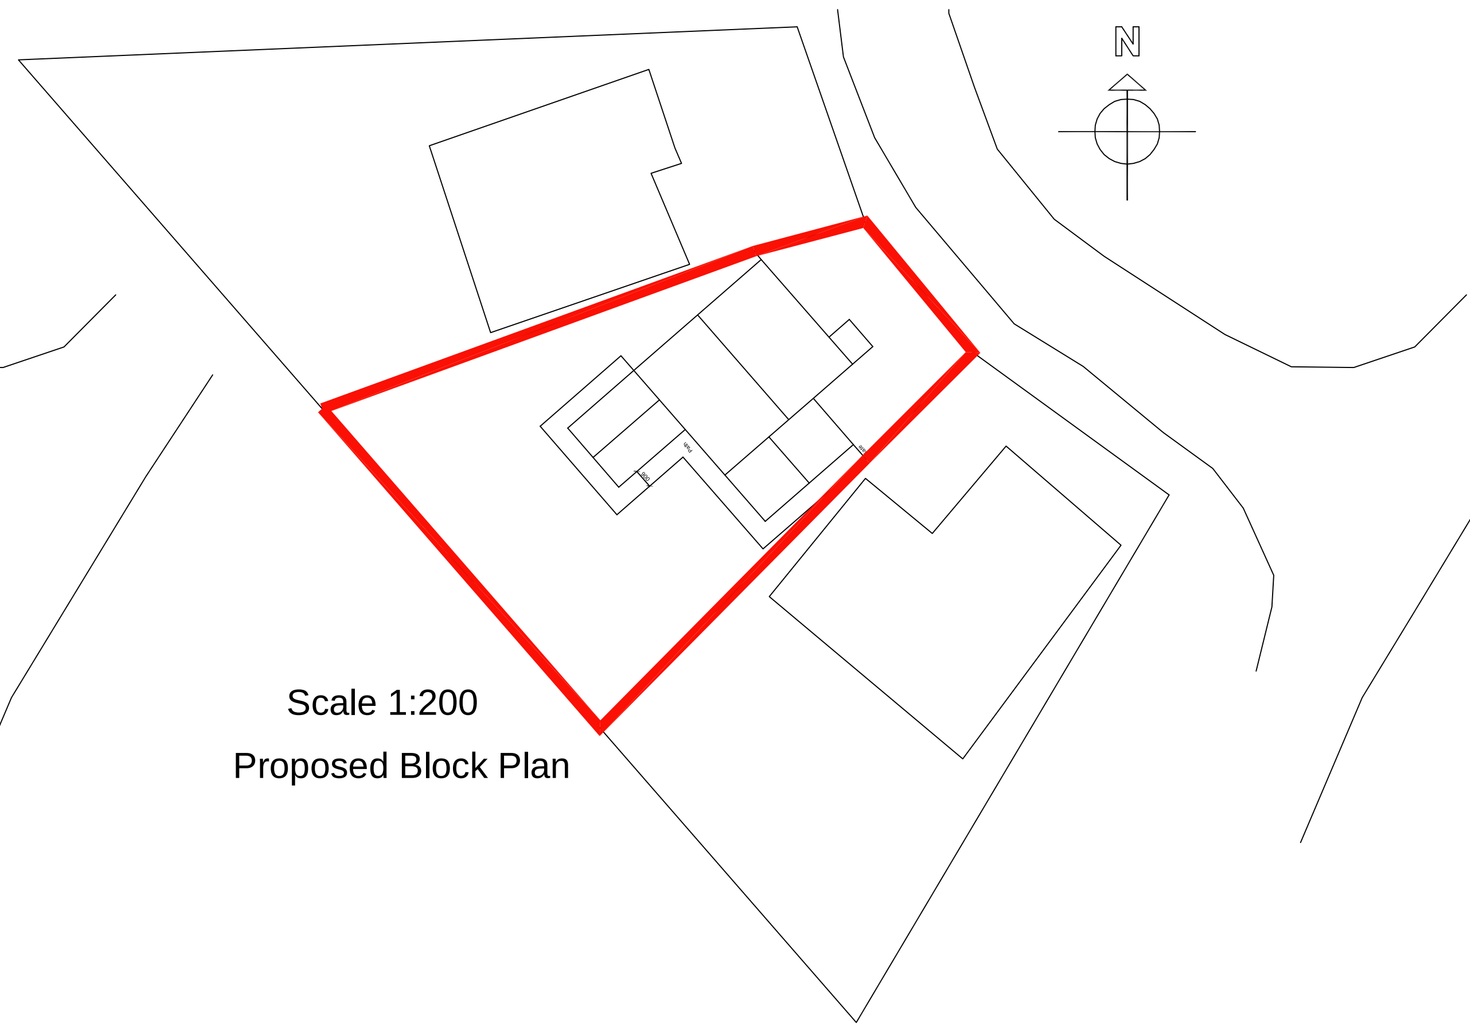

Scale 1:200

Proposed Block Plan

DO NOT SCALE - The contractor is responsible for checking all details and dimensions on site and using these in his tender submission and all subsequent work on site.

THIS IS A CAD DRAWING - DO NOT ALTER

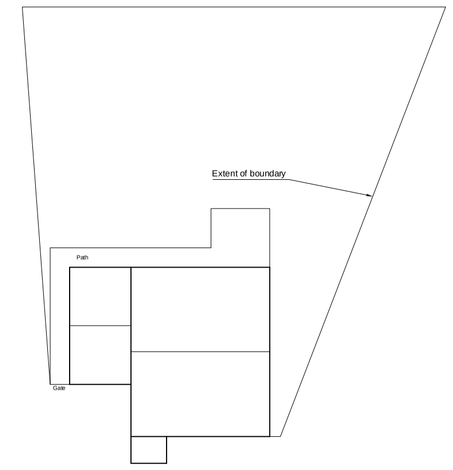

Existing Roof & Boundary Layout Scale 1:200

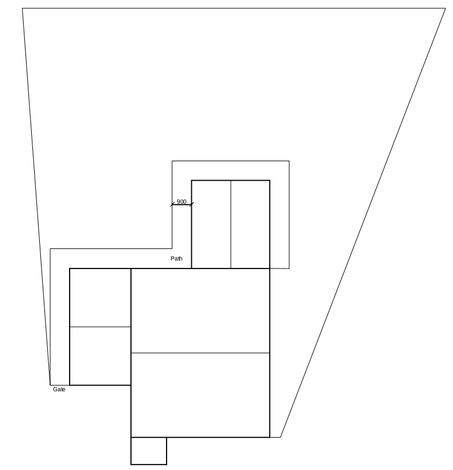

Proposed Roof & Boundary Layout Scale 1:200

REV.	DESCRIPTION	BY	DATE
A	Block plan added	RW	25/04/08
O	INITIAL ISSUE		

DRAWING STATUS Preliminary

DRAWN	DATE	CHECKED	DATE	APPR'D	DATE
	02/08		*02/08*	*RW*	*03/08*

CLIENT

Mr Richard Whittal

PROJECT

2 Harrison Close, Ratby
Leicester, LE6 0QU

DRAWING TITLE

Proposed Extension
Existing & Proposed Elevations and Site Layout/Roof Plan

DRAWING No. *RW/02*

SCALE *1:100* REV. *A*

Original Sheet Size A1