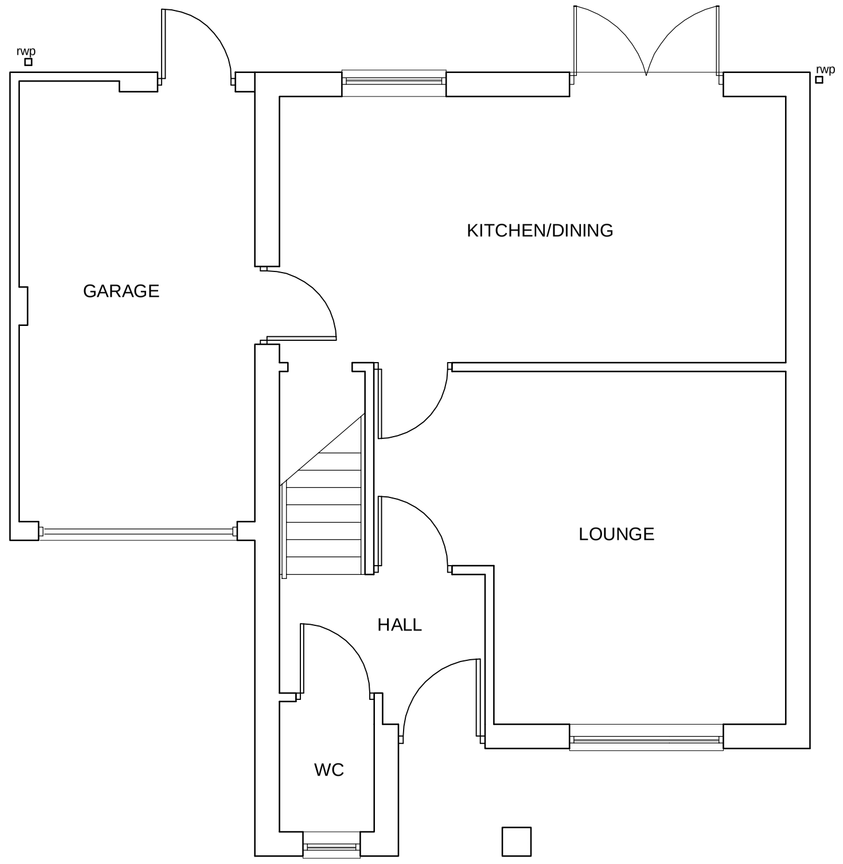

Existing Ground Floor

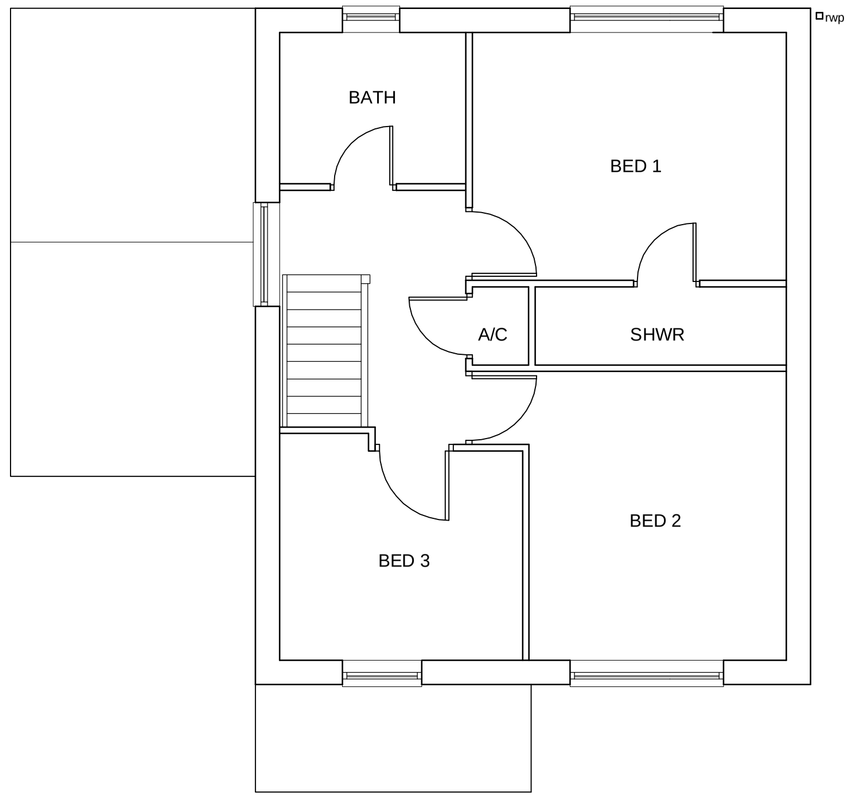

Existing First Floor

Scale 1:50

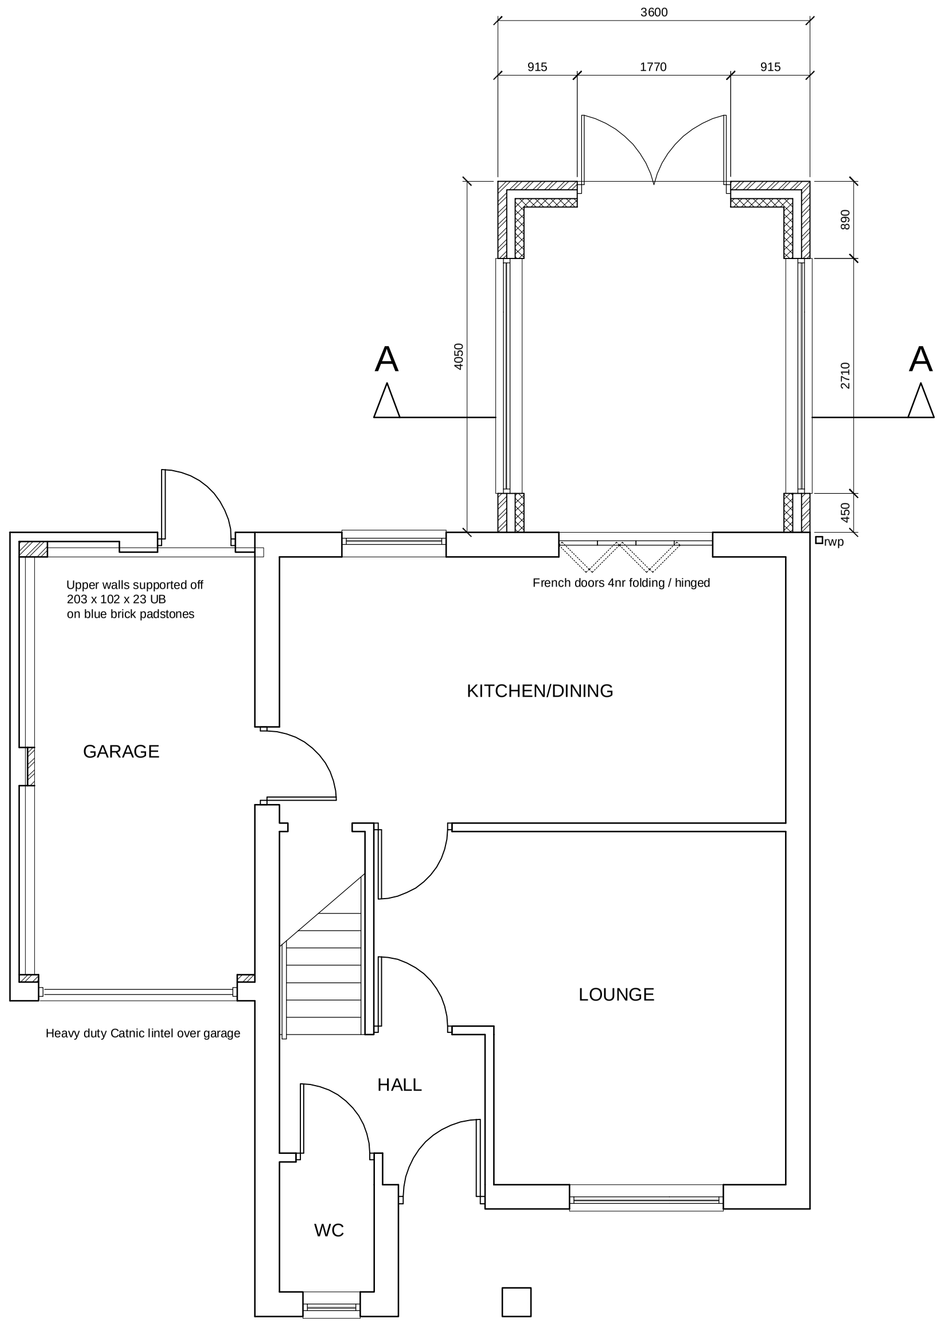

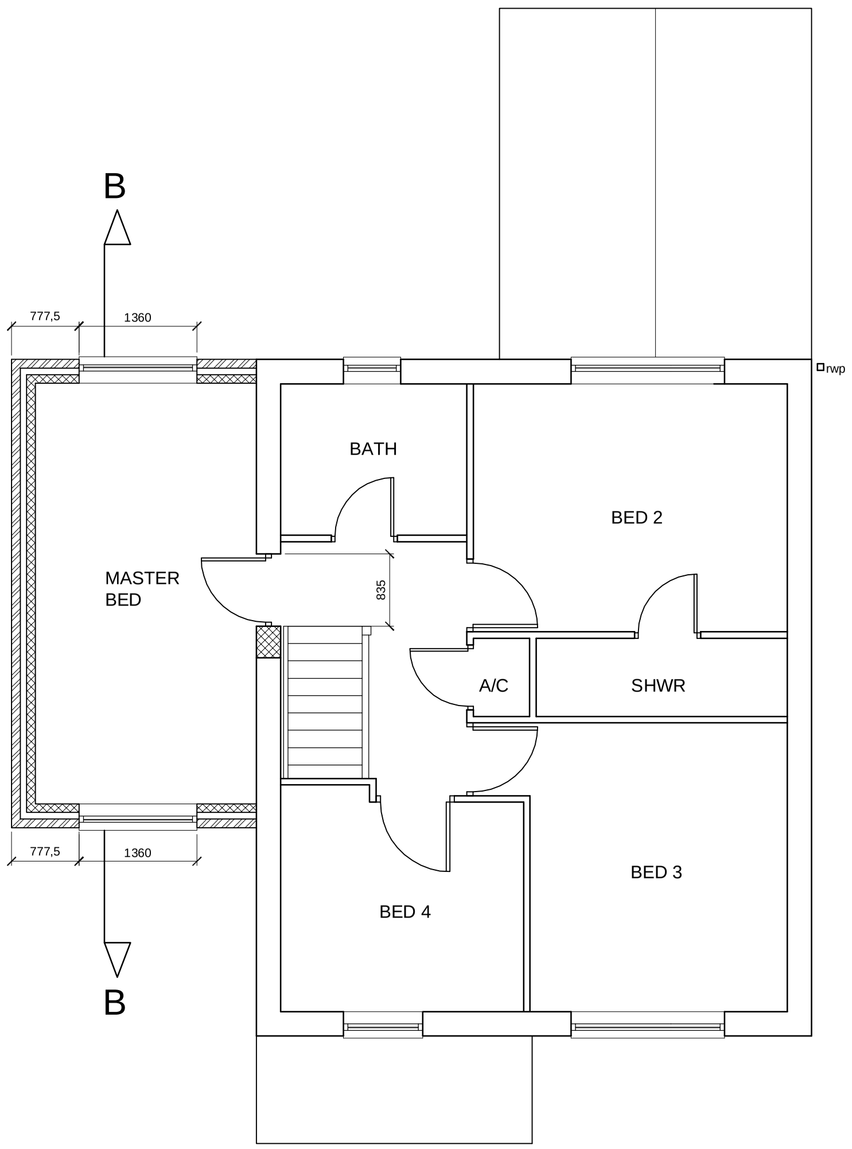

DO NOT SCALE - The contractor is responsible for checking all details and dimensions on site and using these in his tender submission and all subsequent work on site.

THIS IS A CAD DRAWING - DO NOT ALTER

REV.	DESCRIPTION	BY	DATE
O	INITIAL ISSUE		

DRAWING STATUS Preliminary

DRAWN	DATE	CHECKED	DATE	APPR'D	DATE
	02/08		*02/08*	*RW*	*03/08*

CLIENT

Mr Richard Whittal

PROJECT

2 Harrison Close, Ratby
Leicester, LE6 0QU

DRAWING TITLE

Proposed Extension
Existing & Proposed Floor Plans

DRAWING No. *RW/01*

SCALE *1:50* REV.

Original Sheet Size A1