



REF	SUITABLE USES	POST DETAILS # LENGTH	SECTION	HEIGHT OF FENCE	NUMBER OF ARRIS RAILS	SPACING BETWEEN RAILS	VALUE OF D
BCM 165 BCR 165	Housing	2500	*	1650	3	575	750
		2350	100 x 125			615	
BCM 180A BCR 180A		2650	*	1800	3	650	750
		2500	100 x 125			690	

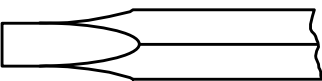

SHAPING OF ARRIS
RAILS FOR MORTICE

* Section 140 x 115 at the base tapering to 100 x 115 at the top
See Figures 3 & 4 of BS 1722 Part 5 for elevation of posts

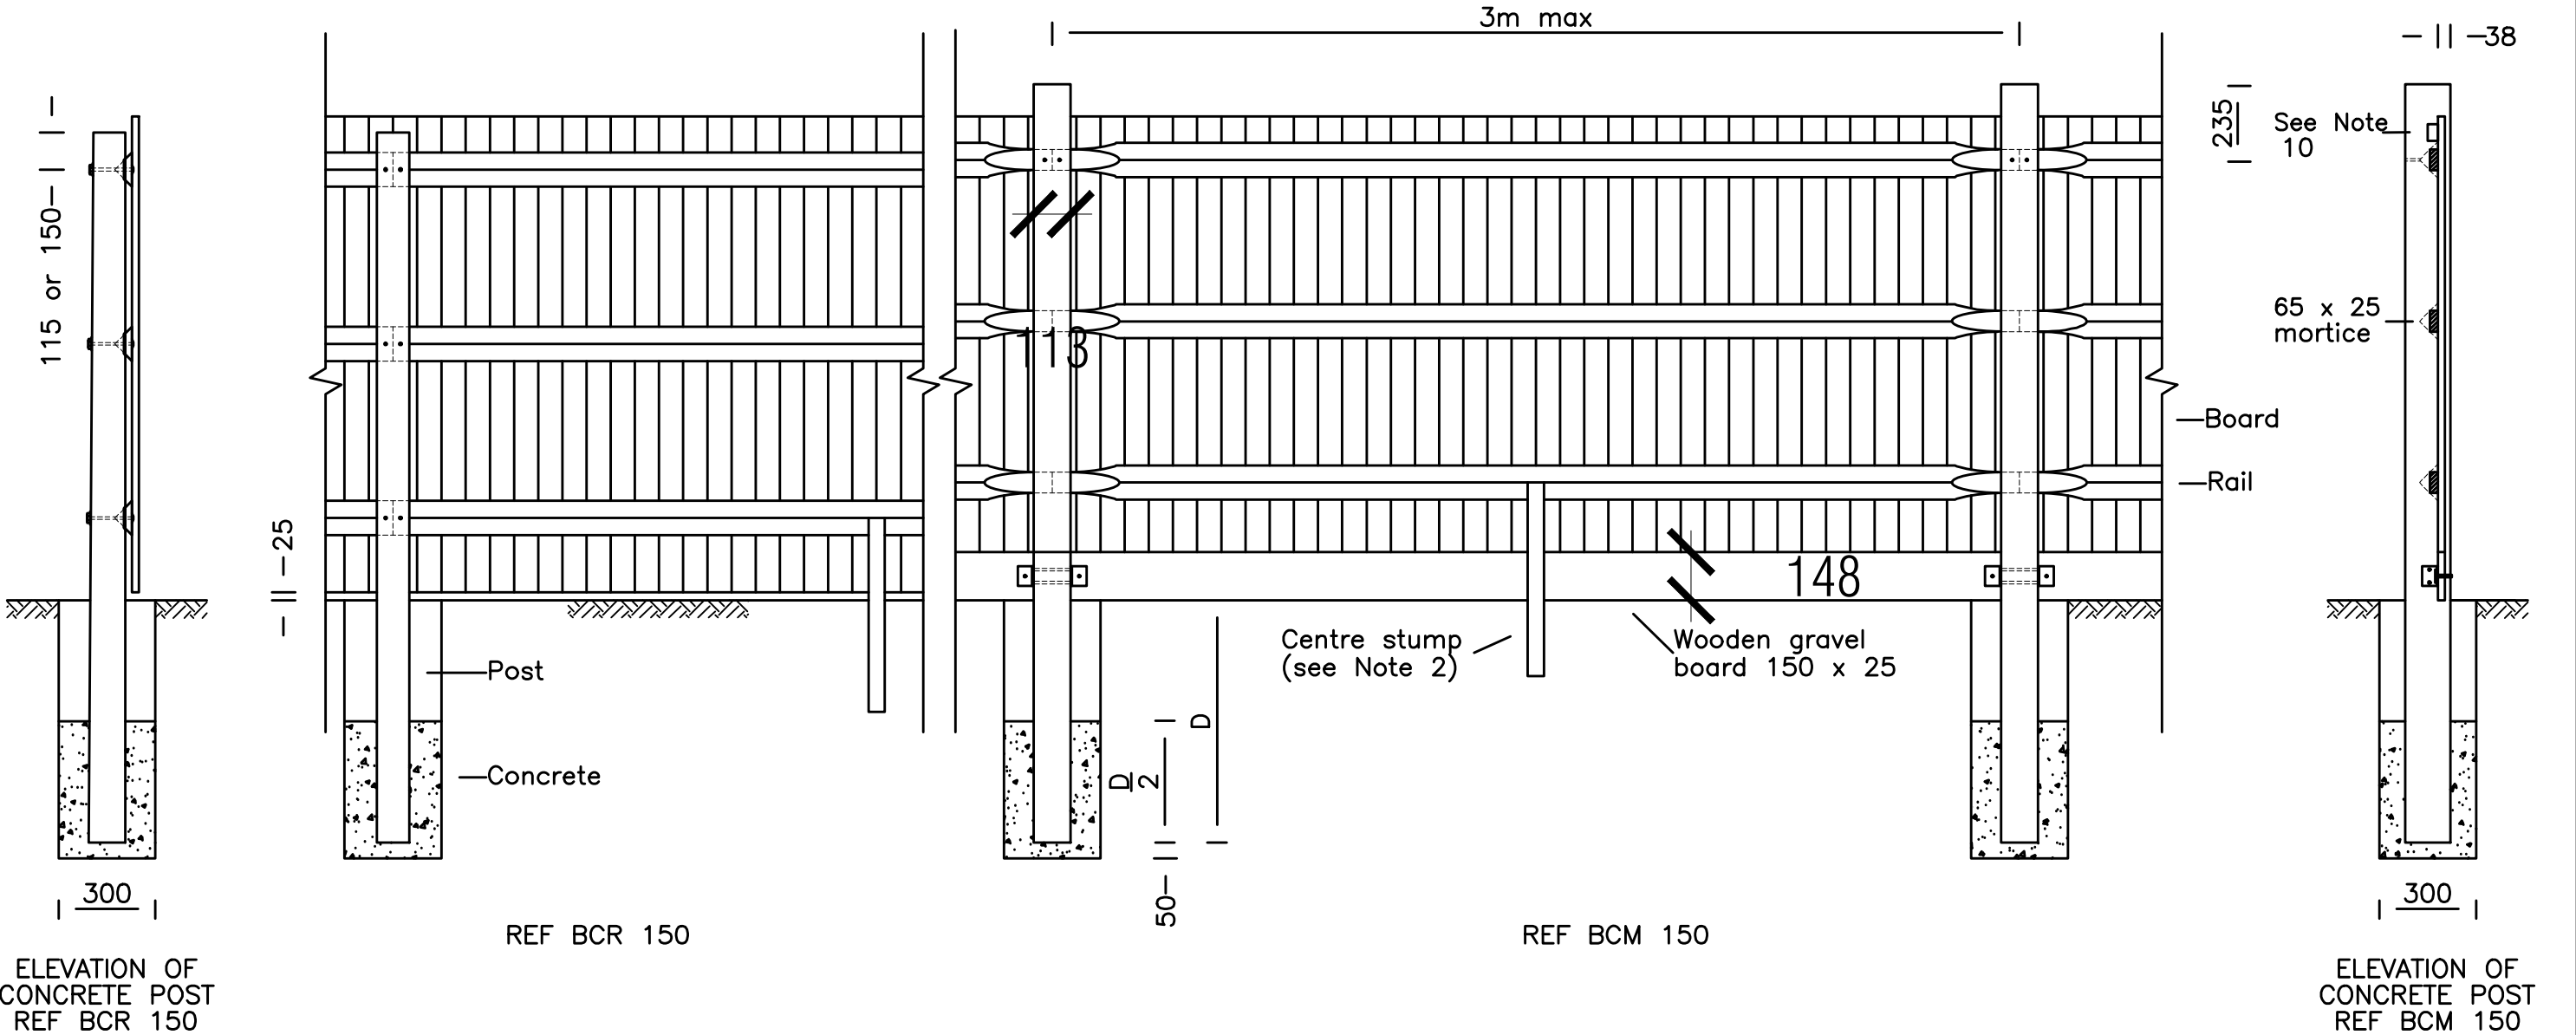

CLOSE BOARDED FENCE DETAILS

PROJECT

PROPOSED EXTENSION

TITLE

2 SYCAMORE DRIVE,GROBY,LEICS.

Rev	Date	Amendment	Auth.

DRAWN	BT
CHKD	BT
DATE	11/12/2023
SCALE	A3 1:20
REV.	

KUNSTLER DESIGNS ARCHITECT

31 RUTLAND STREET

Leicester

LE1 1RE

Mob : 07979592398

KUNSTLER DESIGNS

ARCHITECT

DRAWING No.

3990/06