


Please Note:

- This drawing may be printed and scaled FOR PLANNING PURPOSES.
- All dimensions to be CHECKED ON SITE and any DISCREPANCY reported to Design Three Sixty.
- The site boundary shown is the best assumed from available data & does NOT represent legal ownership.
- All dimensions in mm unless otherwise stated.

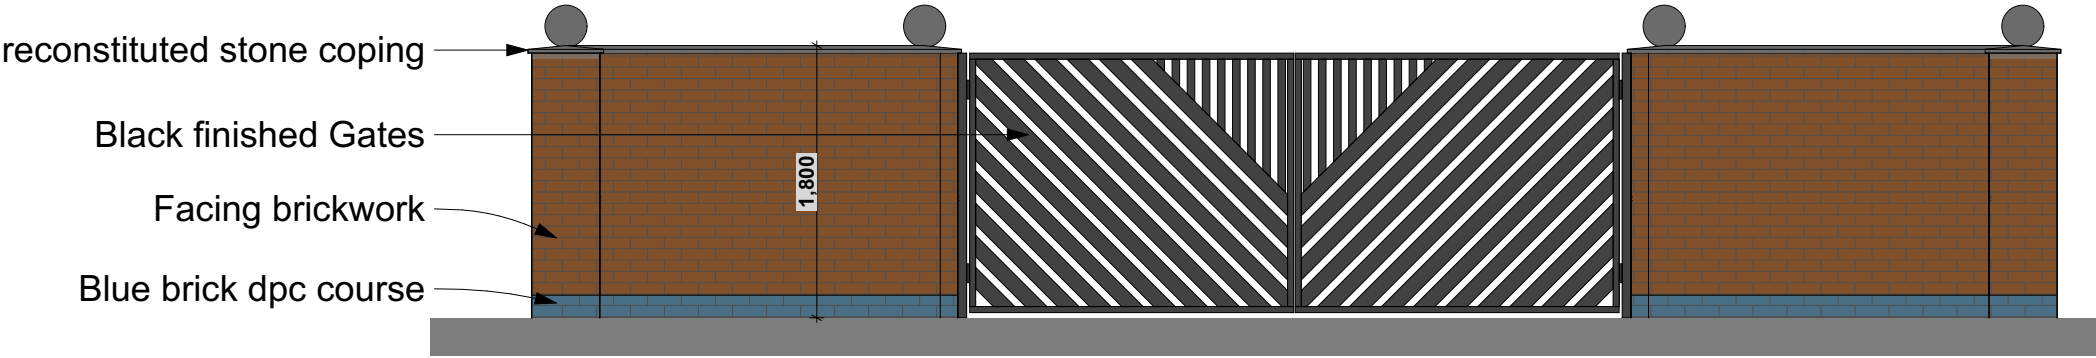

Revisions.

DESIGN THREE SIXTY

E: info@designthreesixty.co.uk
T: +44 (0) 7904 224864
W: www.designthreesixty.co.uk

Project:
Two storey extension above existing single storey extension,
Loft conversion and internal alterations.

66 Leicester Road,
Hinckley,
LE10 1LT

Client:
Mr Mandeep Daphu

Drawing Title:
Gate and Wall Design

Drawing by: IG / KF	Checked by: IG / KF
Date: 21-08-2024	Scale: As Shown @ A3
Drawing Number: 167-04	Revision: A / B / C / D / E F / G / H / I / J / K



Scale Bar 1:50