
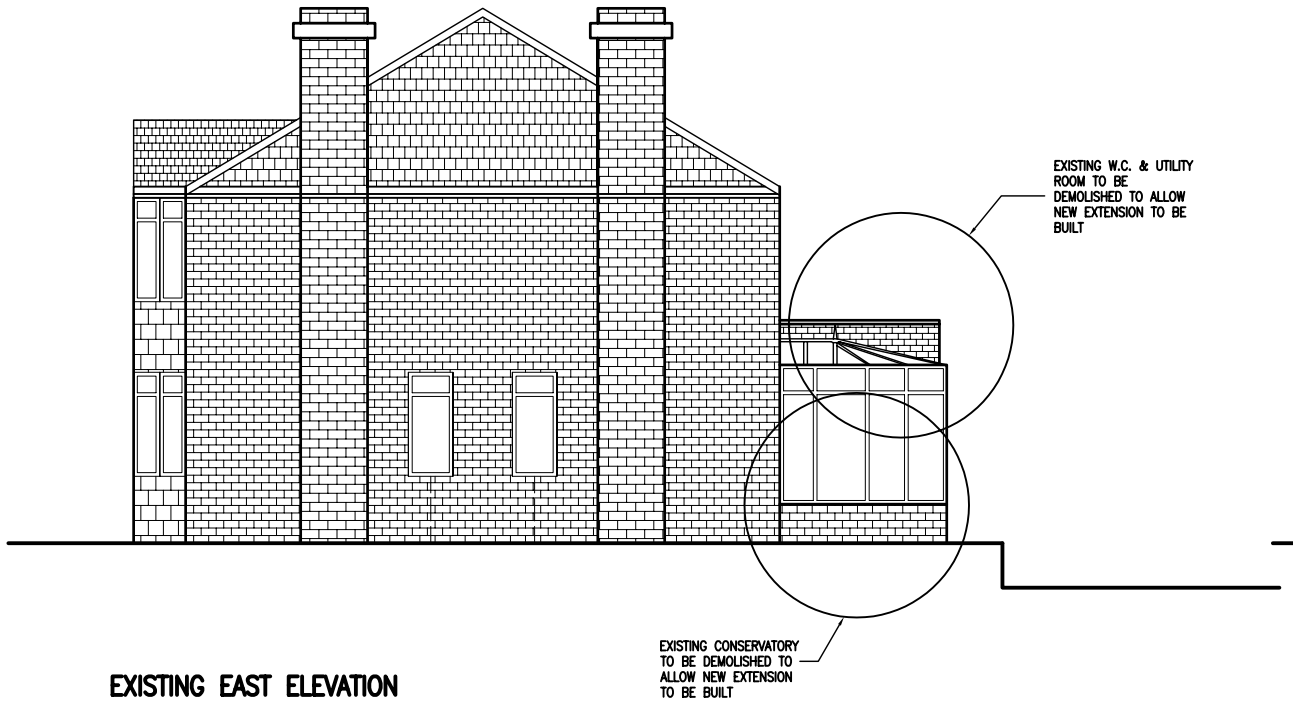



EXISTING EAST ELEVATION

SCALE 1:50

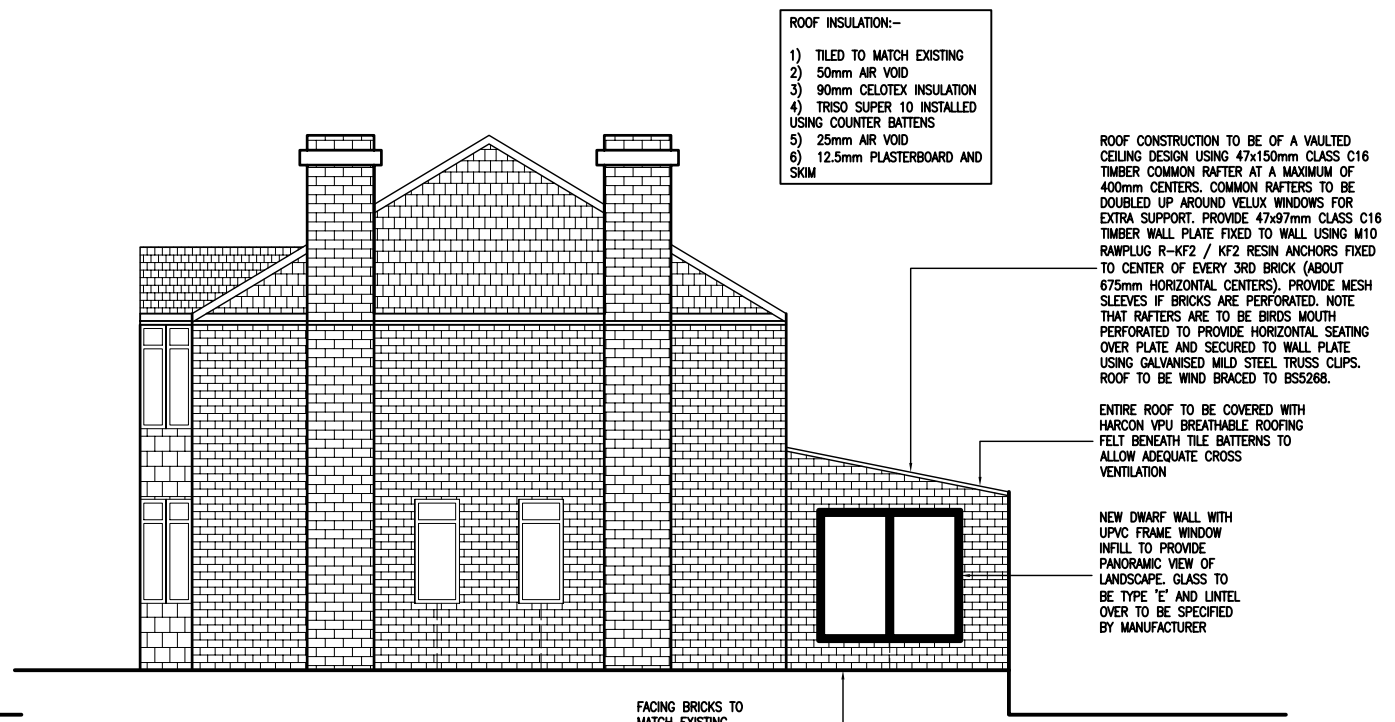


PROPOSED EAST ELEVATION

SCALE 1:50

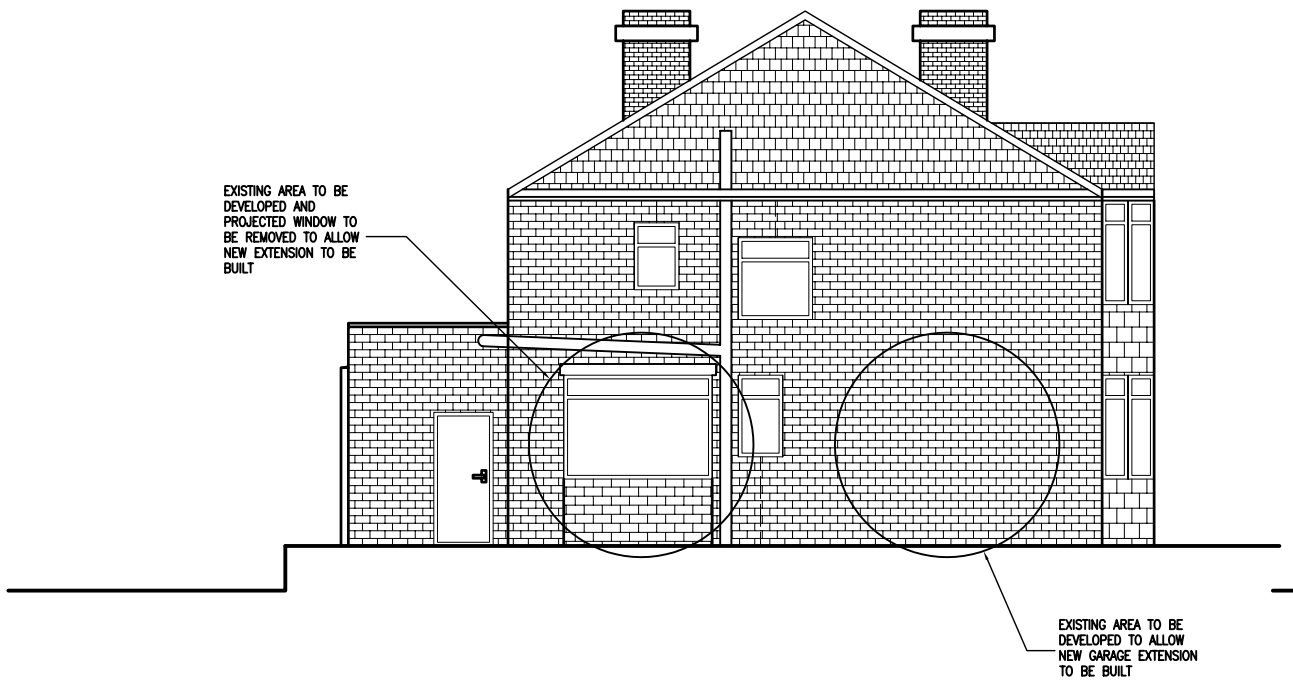

EXISTING WEST ELEVATION

SCALE 1:50

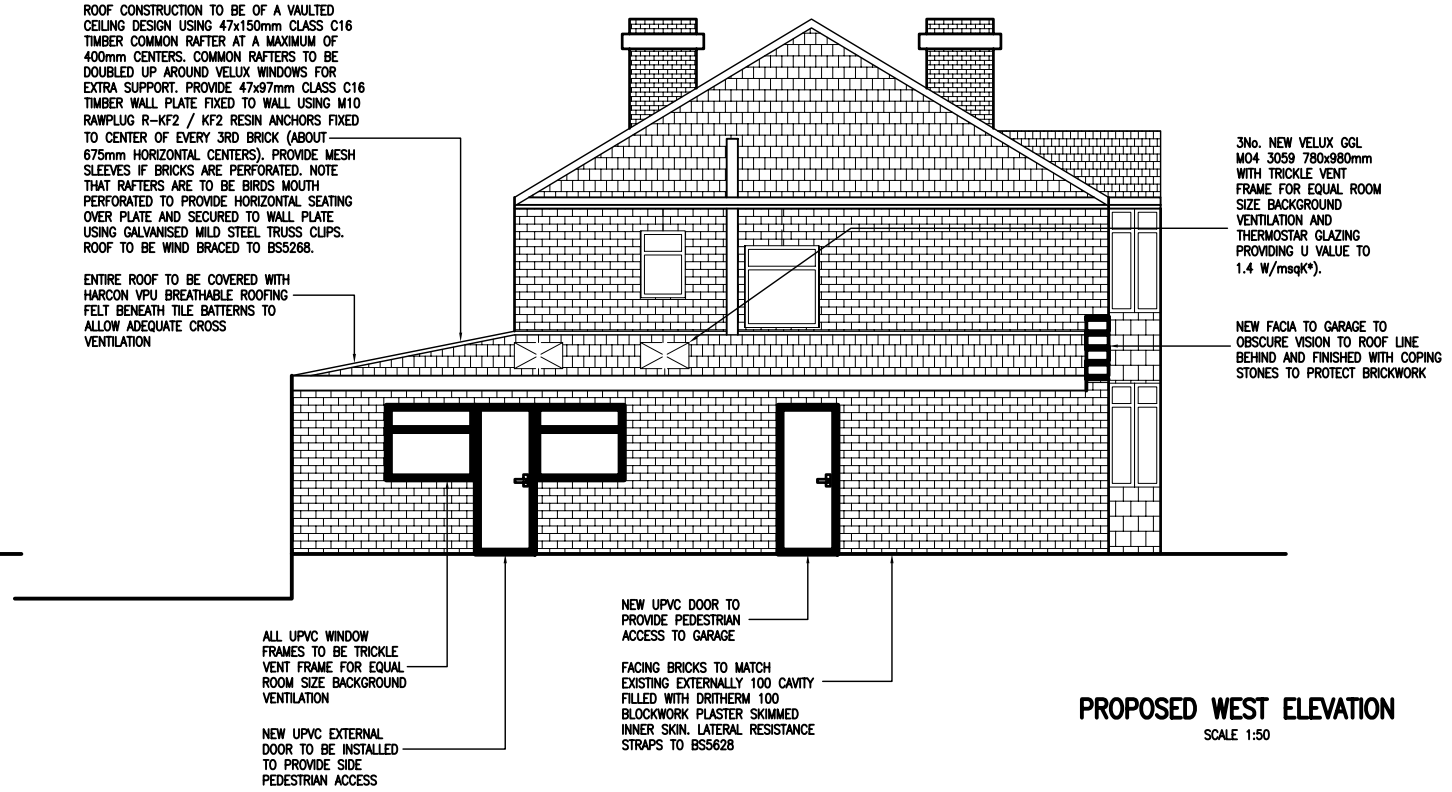

PROPOSED WEST ELEVATION

SCALE 1:50

COPYRIGHT NOTICE: ALL PREPARED DESIGNS, DRAWINGS SPECIFICATIONS & PHOTOGRAPHS ARE THE PROPERTY OF LOGIC DEZIGN. ALL SUCH DESIGNS AND INFORMATION ARE SUBMITTED IN CONFIDENCE AND ARE NOT TO BE PASSED TO OR DISCUSSED WITH A THIRD PARTY WITHOUT PRIOR CONSENT FROM LOGIC DEZIGN.

LOGIC DEZIGN
ARCHITECTURAL SERVICES
ARCHITECTURAL SERVICES
67 WATERFALL WAY
BARWELL
LEICESTERSHIRE
LE9 8EH
WWW.LOGICDEZIGN.CO.UK
SDAVENPORT@LOGICDEZIGN.CO.UK
ENQUIRIES@LOGICDEZIGN.CO.UK
TEL:–07966285908

REV.	DESCRIPTION	DATE	CHK.	APR.
P1	PRELIMINARY ISSUE	01.07.08		

	DATE	INT.
DRWN.	01.07.08	SD
CHKD.		
APPR.		

PRELIMINARY

DO NOT SCALE DRAWING

CLIENT:– Mr & Mrs SHAW

ADDRESS:– 105 CHURCH STREET, EARL SHILTON, LEICS.

SUBJECT:– EXISTING & PROPOSED ELEVATIONS

DWG No:– LEC0028/004 – P1

A3