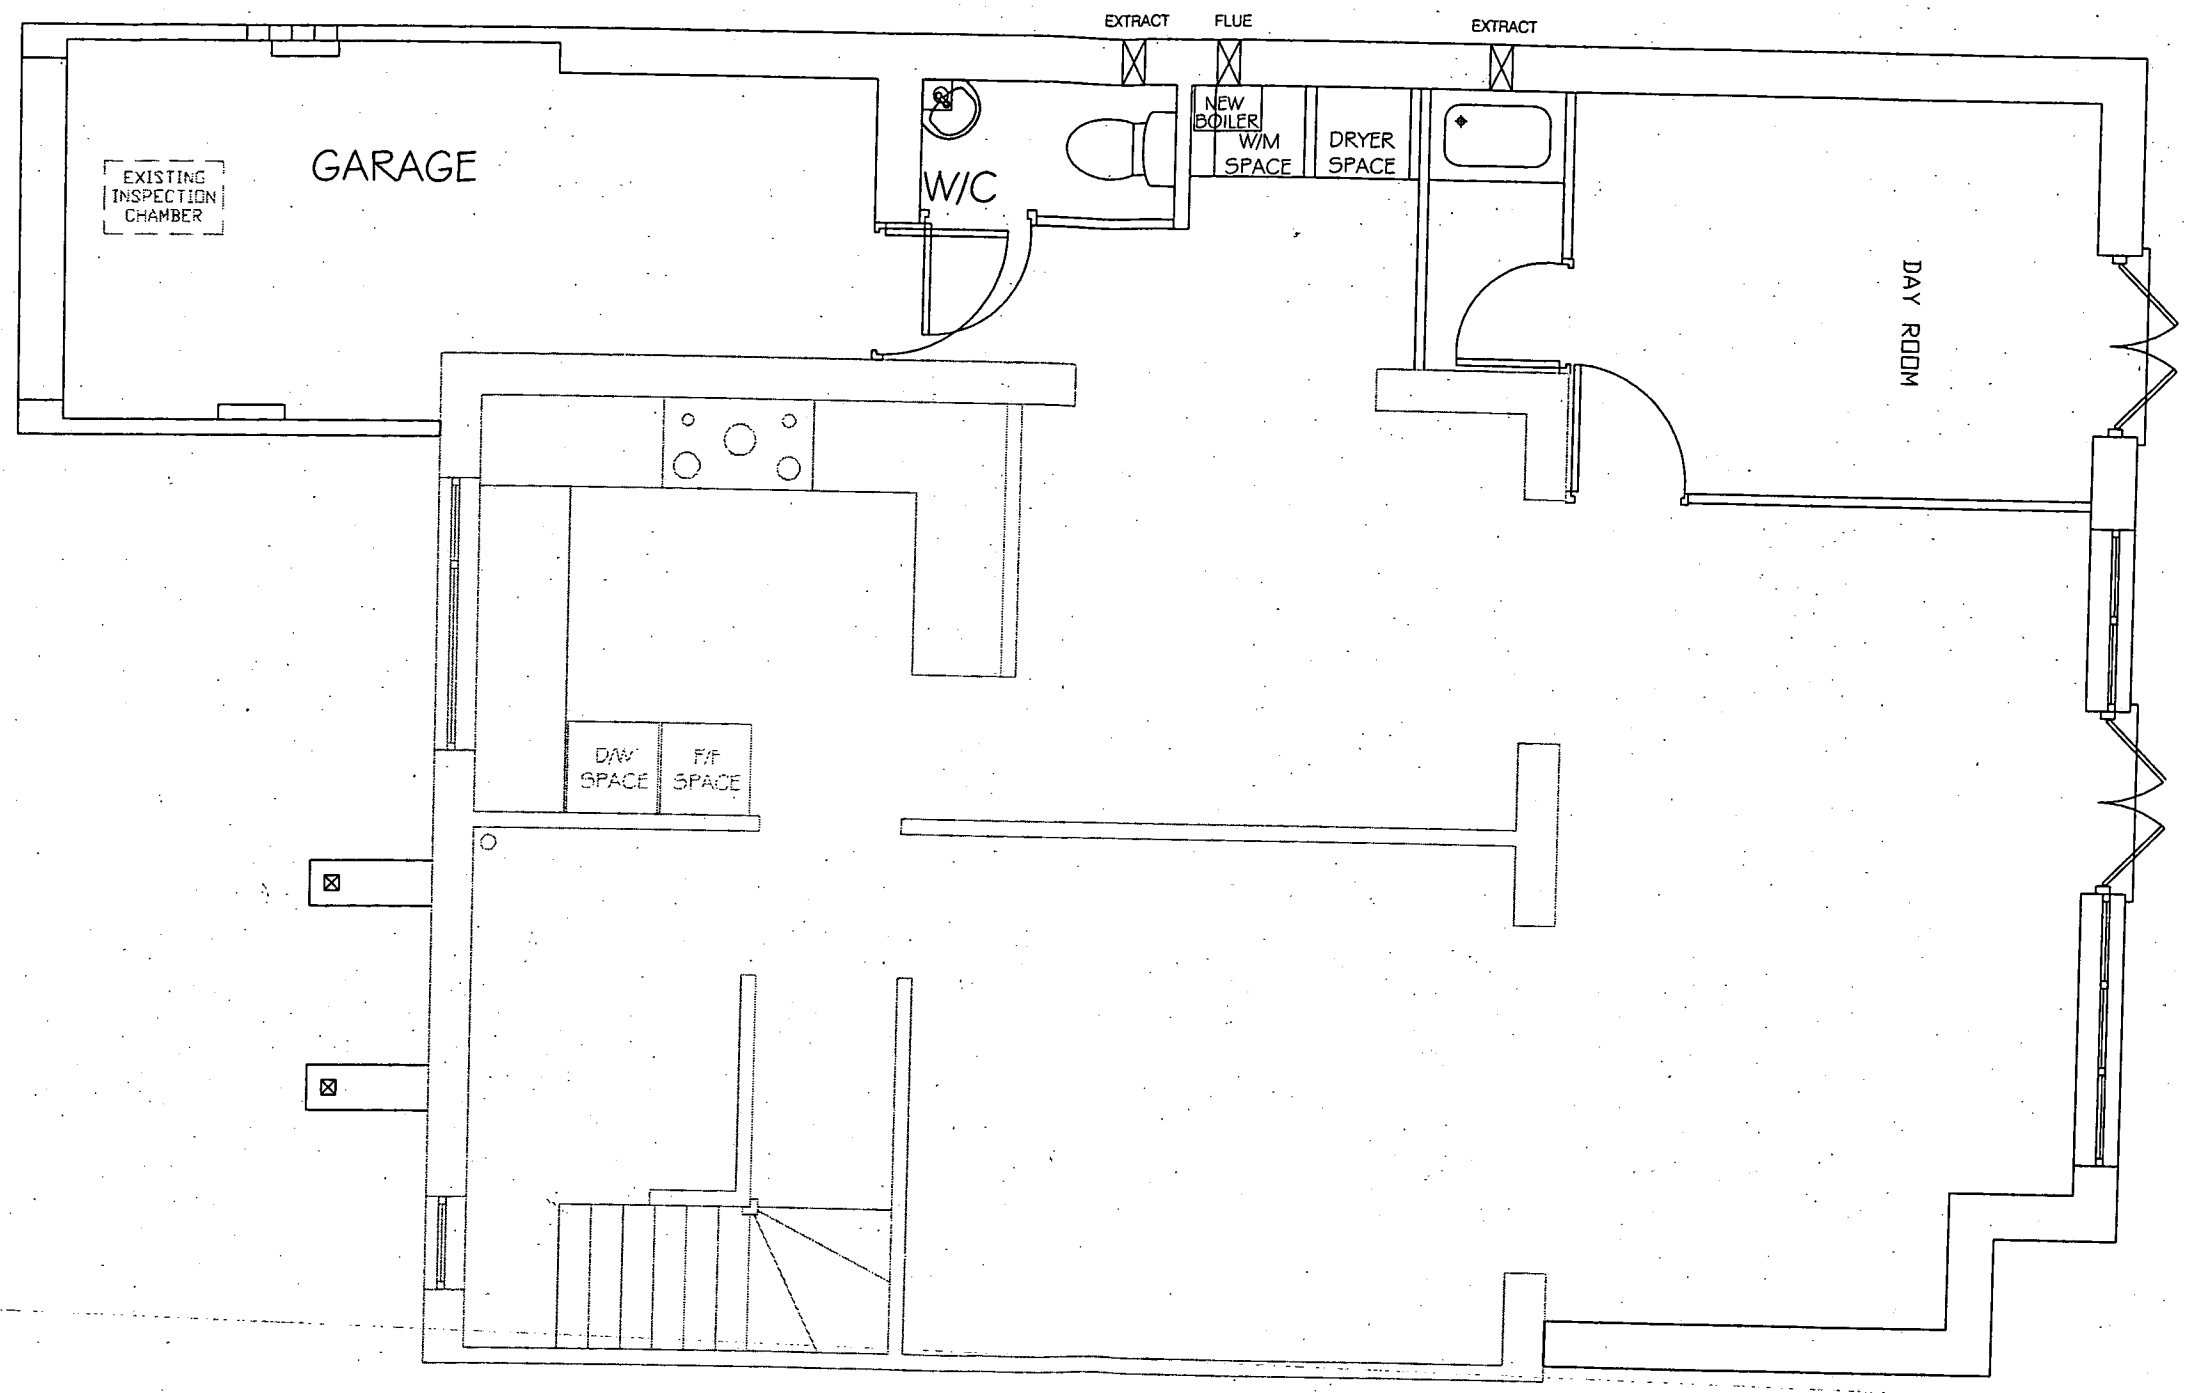

Ground Floor Plan

DRAWING NUMBER:	REVISION:
AG/PG-01	A

SCALES:	DATE
1:50	July 07

REVISIONS:
Rev A: Layout amended. 01/11/07

PLANNING