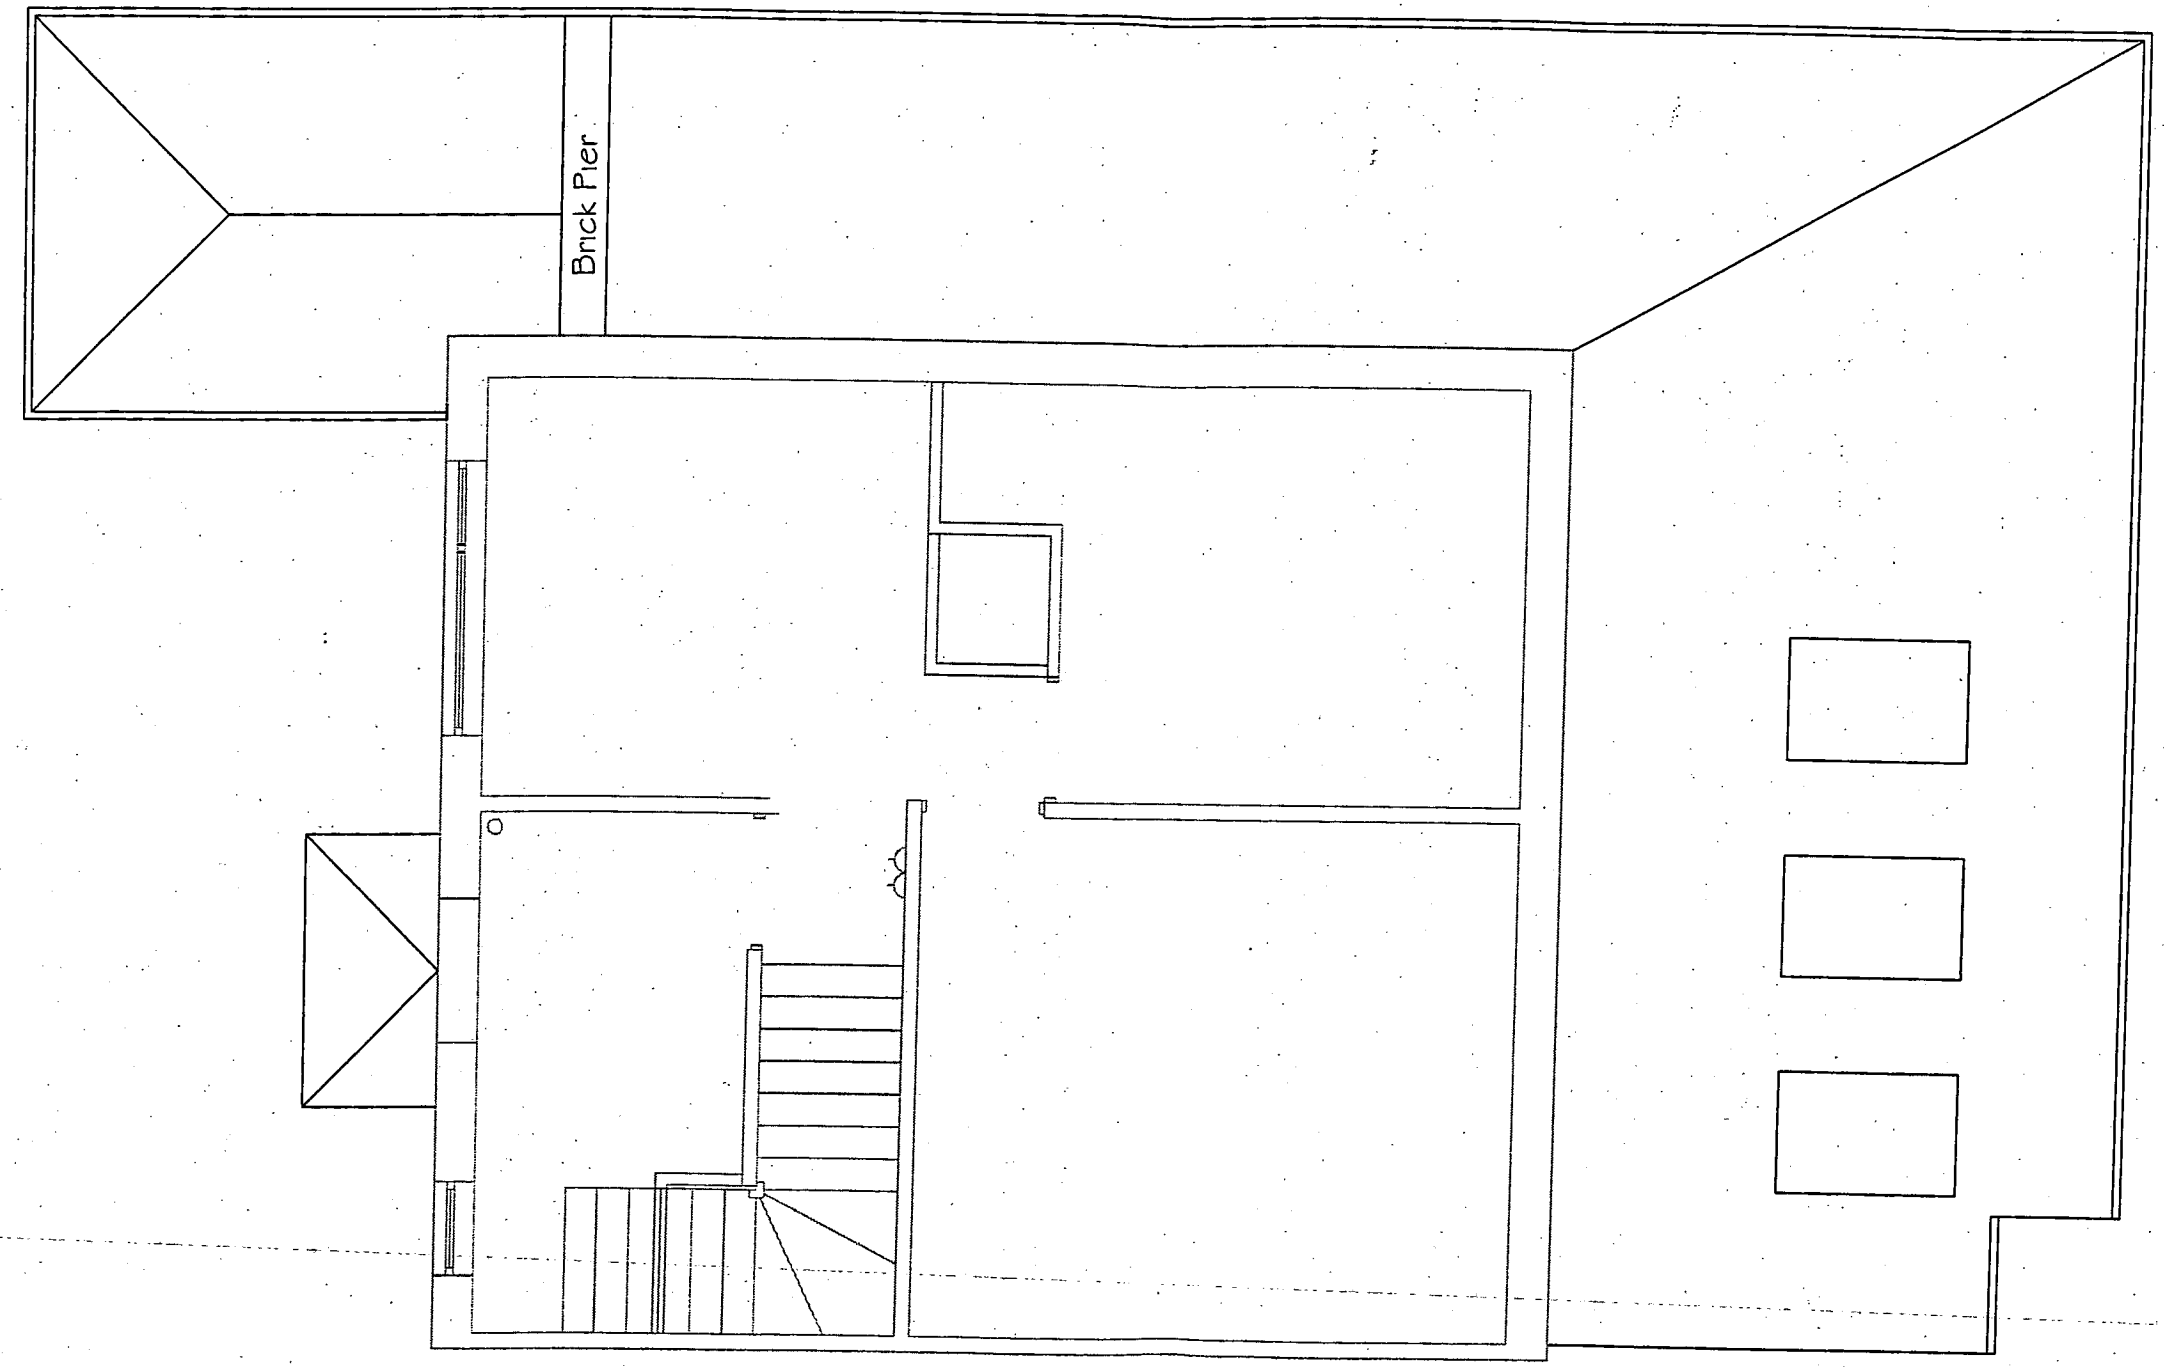

Roof Plan

DRAWING NUMBER:	REVISION:
AG/PG-02	

SCALES:	DATE
1:50	July 07

PLANNING