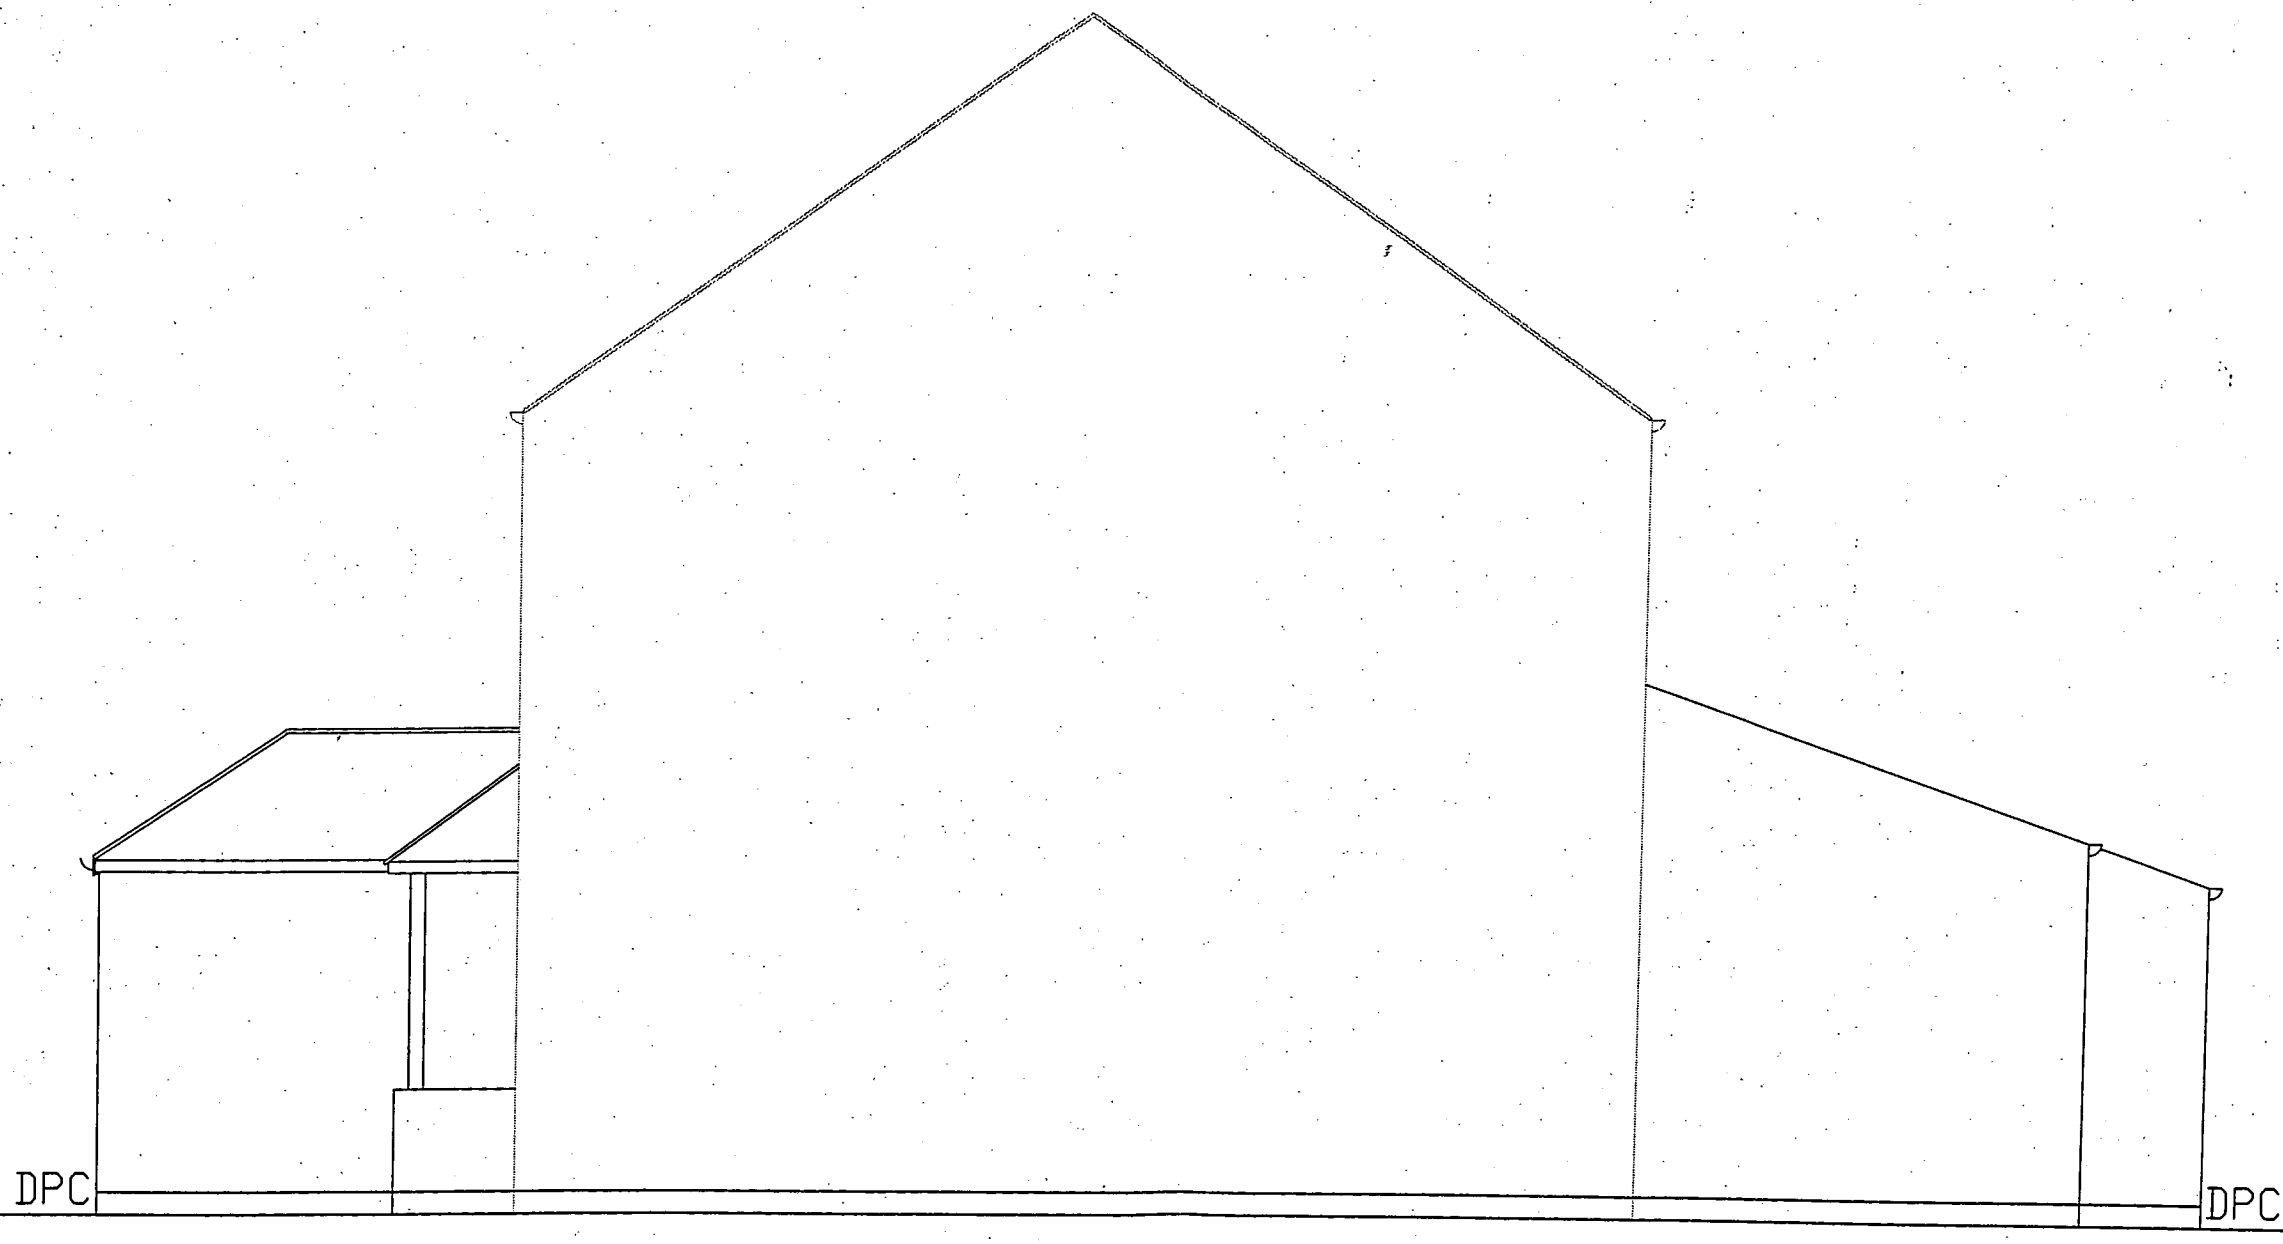

Side Elevation	
DRAWING NUMBER: AG/PG-06	REVISION: A
SCALES: 1:50	DATE July 07

REVISIONS:
Rev A: First floor removed. 01/11/07

PLANNING